

Legend

High Level Foil Drain in Ceiling Void

High Level Surface Water in Ceiling Void

High Level Roof Outlet Above

Rainwater Pipe

Soil Vent Pipe


Proposed Walls

Proposed Glazed Balustrade

Proposed Internal Glazed Wall

Existing Wall

Site Boundary

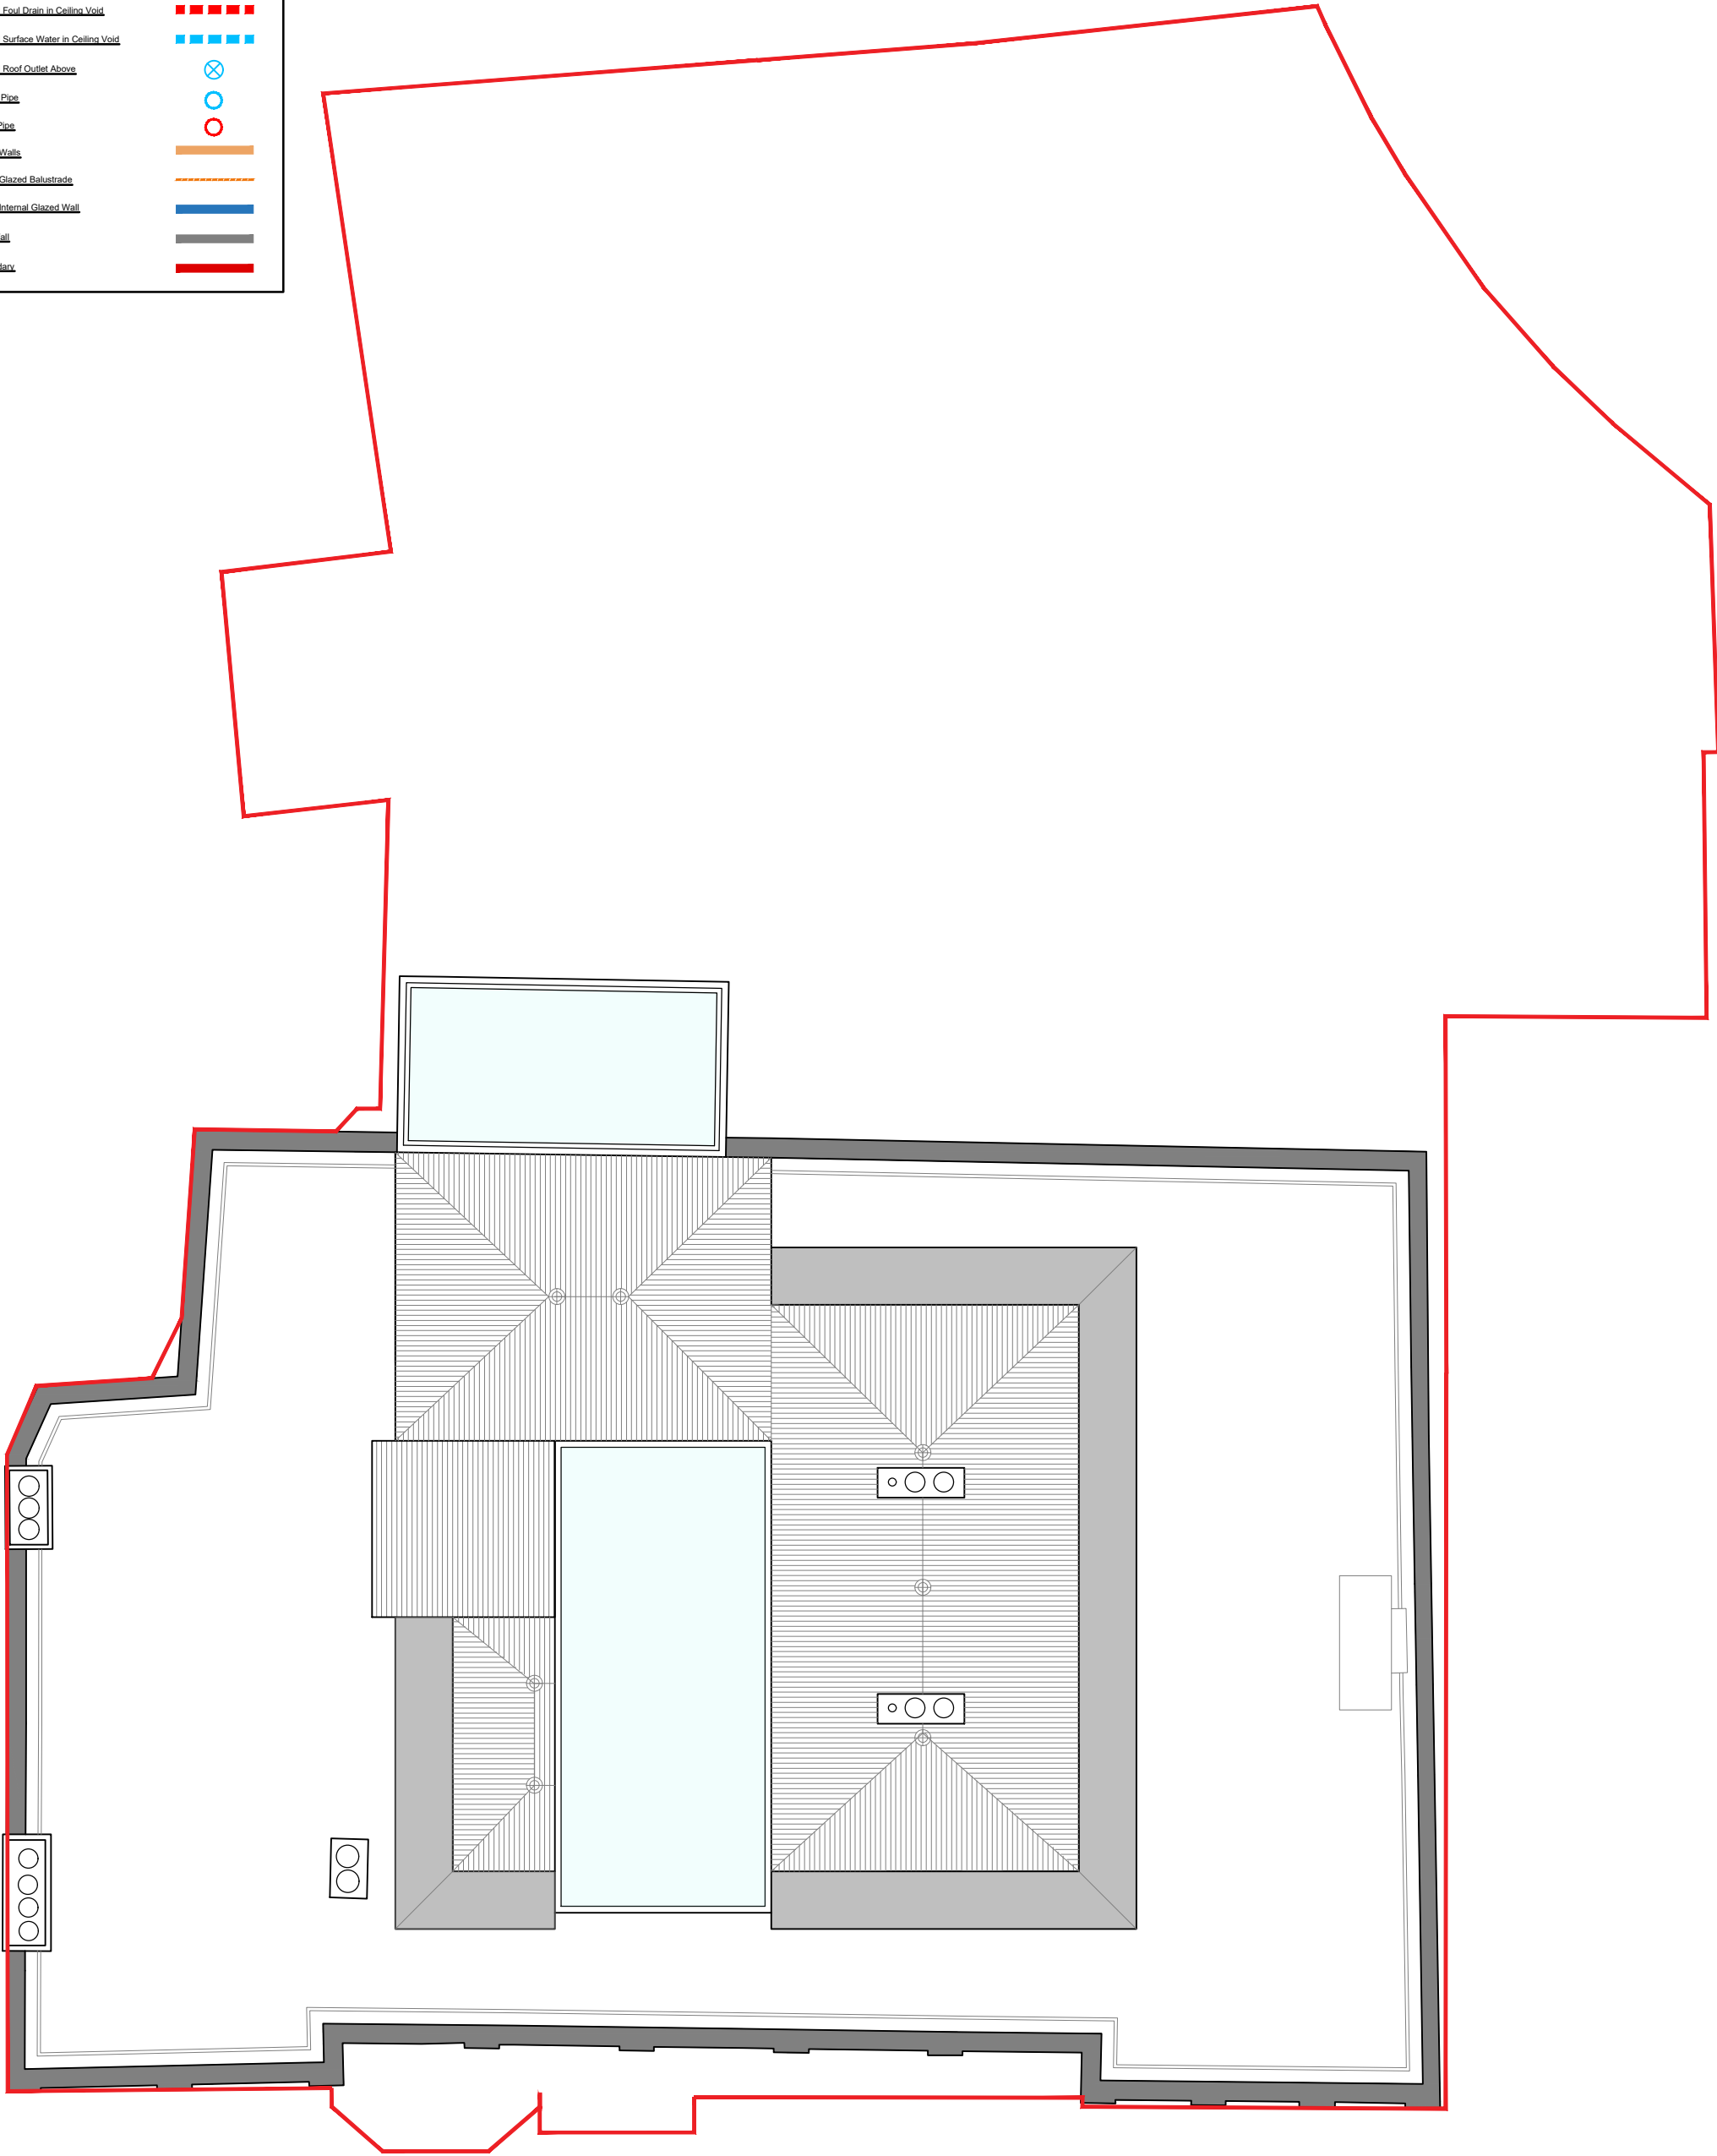

Proposed Roof Plan
1:100 @ A3