


Notes:

- All drawings are subject to Planning and Building Control consent.
- The details shown are for design intent purposes only and are subject to further design development with suppliers and sub-contractors
- Proposals subject to consultation and approval from Local Authority Building Control or an Approved Inspector
- All setting out dimensions should be checked on-site prior to construction and any discrepancies and/or omissions should be reported to the Architect immediately

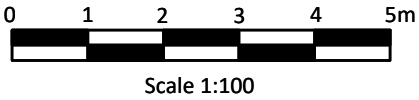

Legend

High Level Foul Drain in Ceiling Void

High Level Surface Water in Ceiling Void

High Level Roof Outlet Above

Rainwater Pipe

Soil Vent Pipe


Proposed Walls

Proposed Glazed Balustrade

Proposed Internal Glazed Wall

Existing Wall

Site Boundary

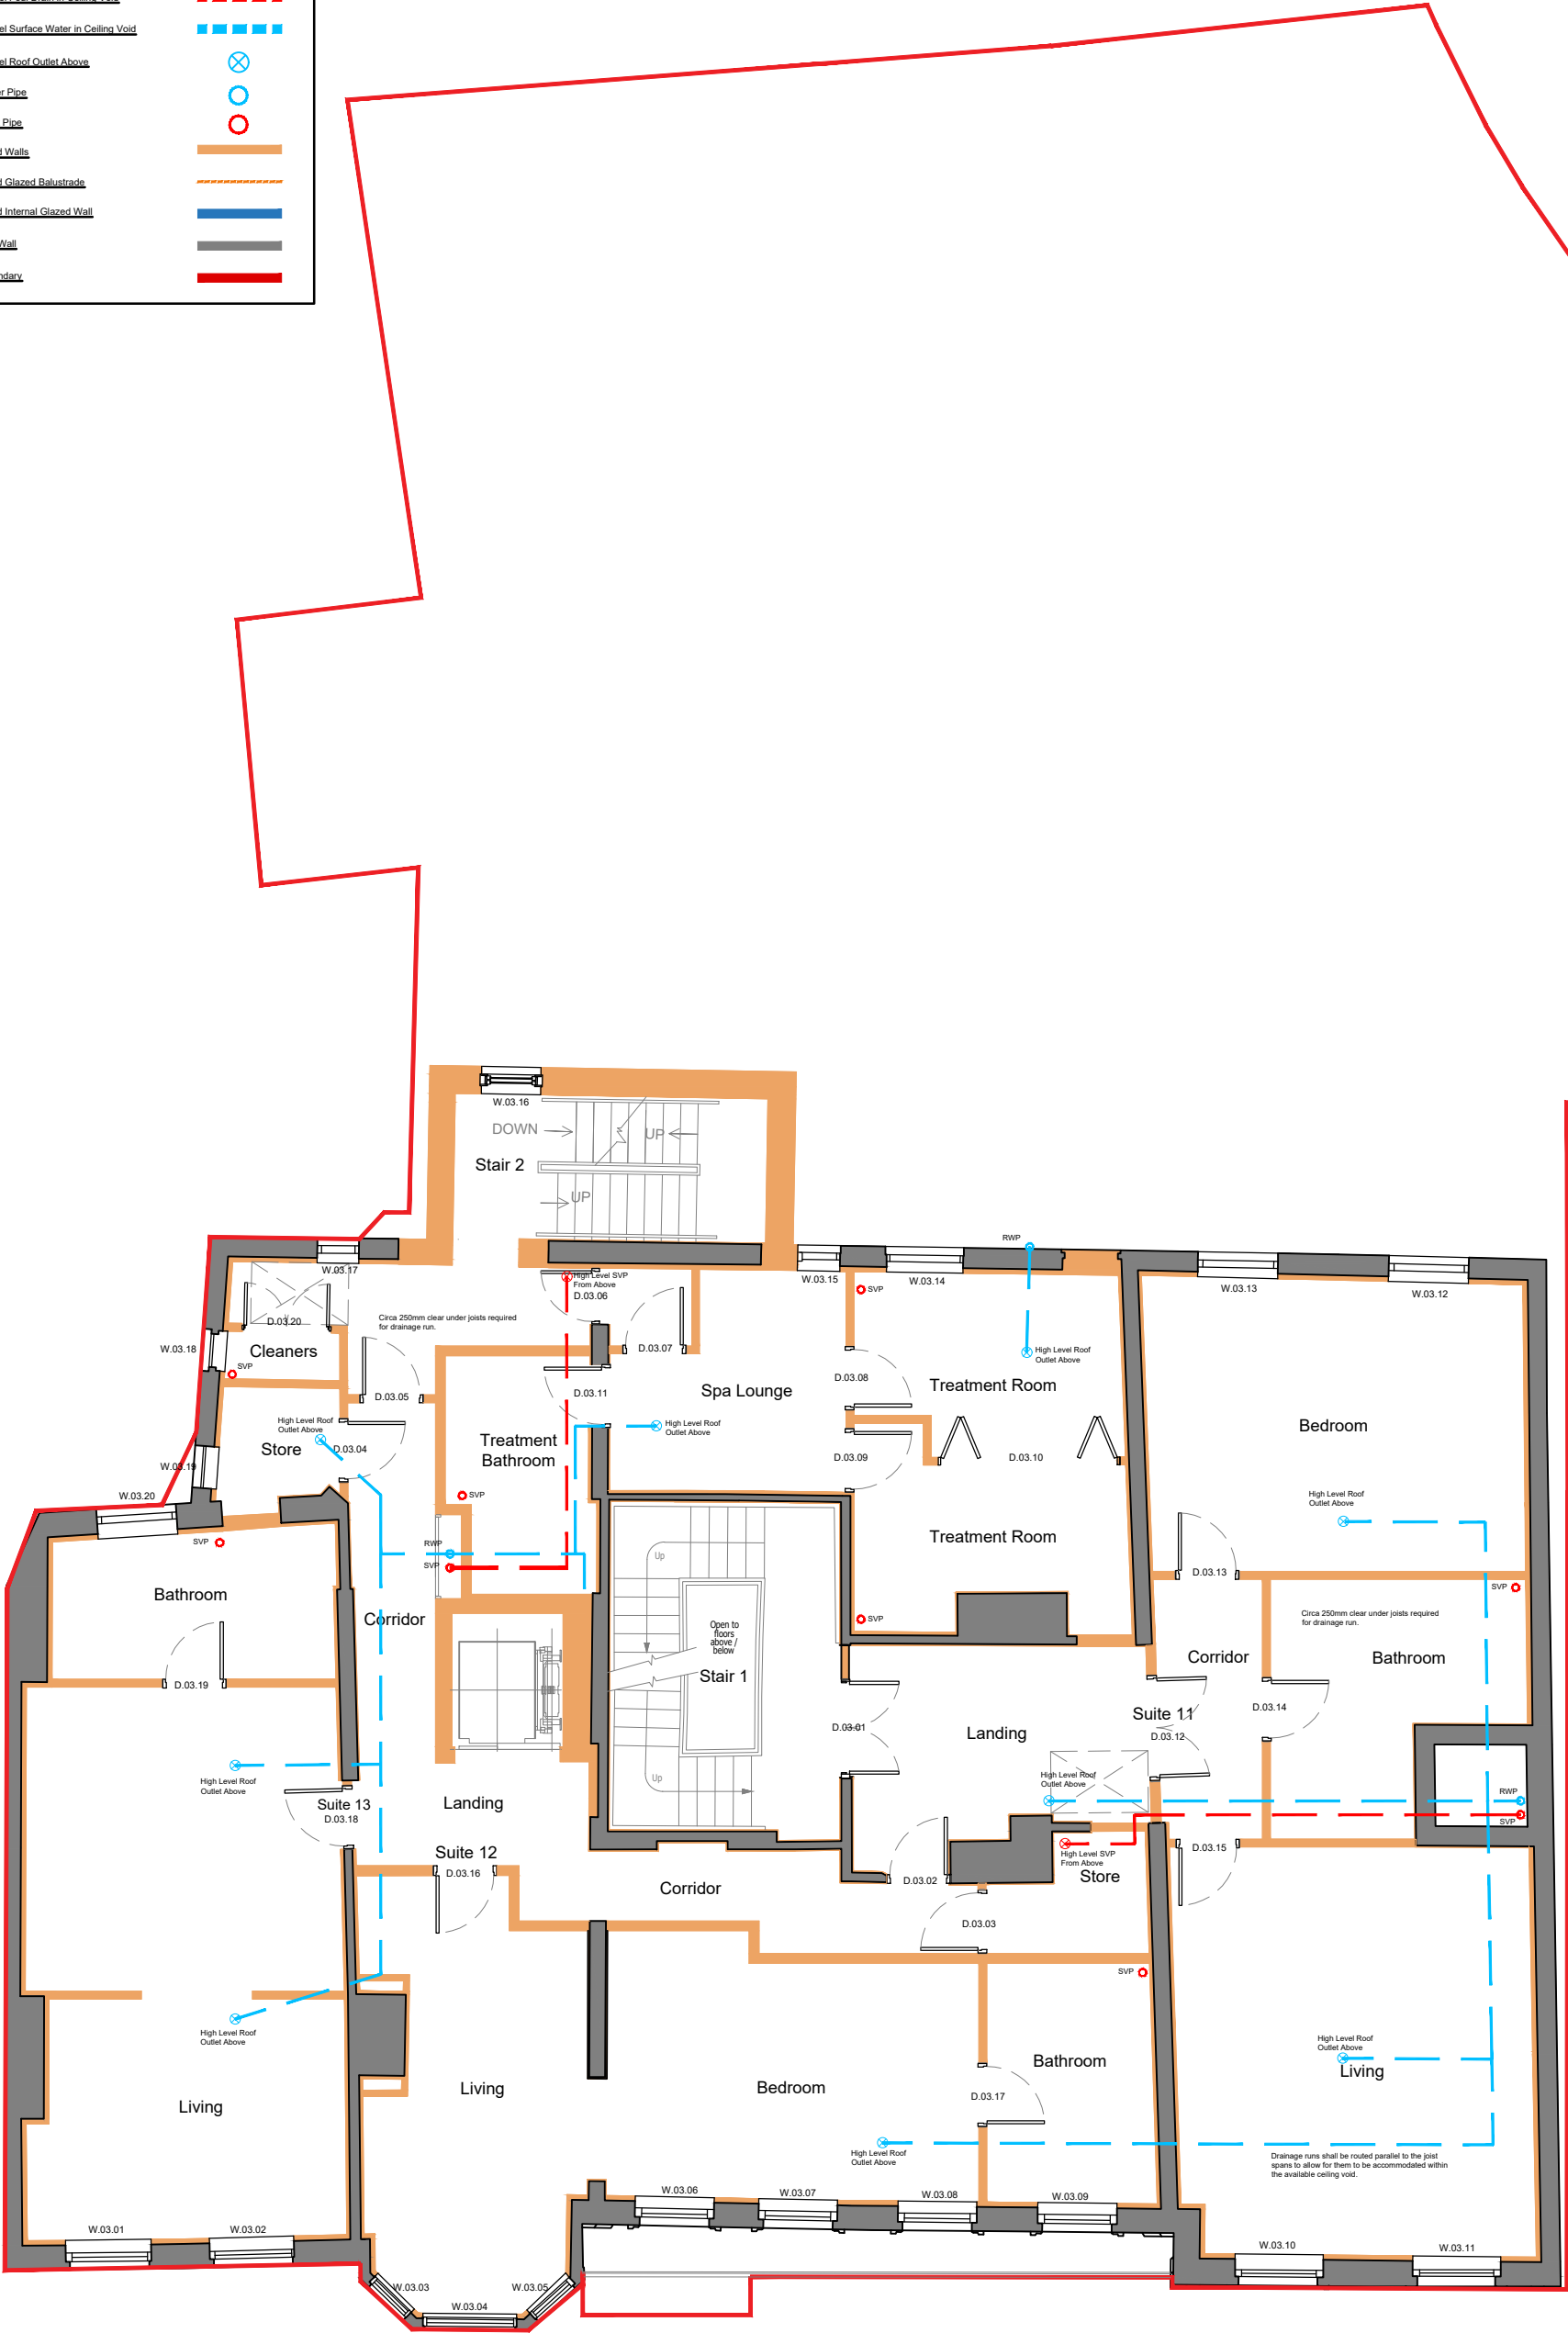

Proposed Third Floor Plan
1:100 @ A3