




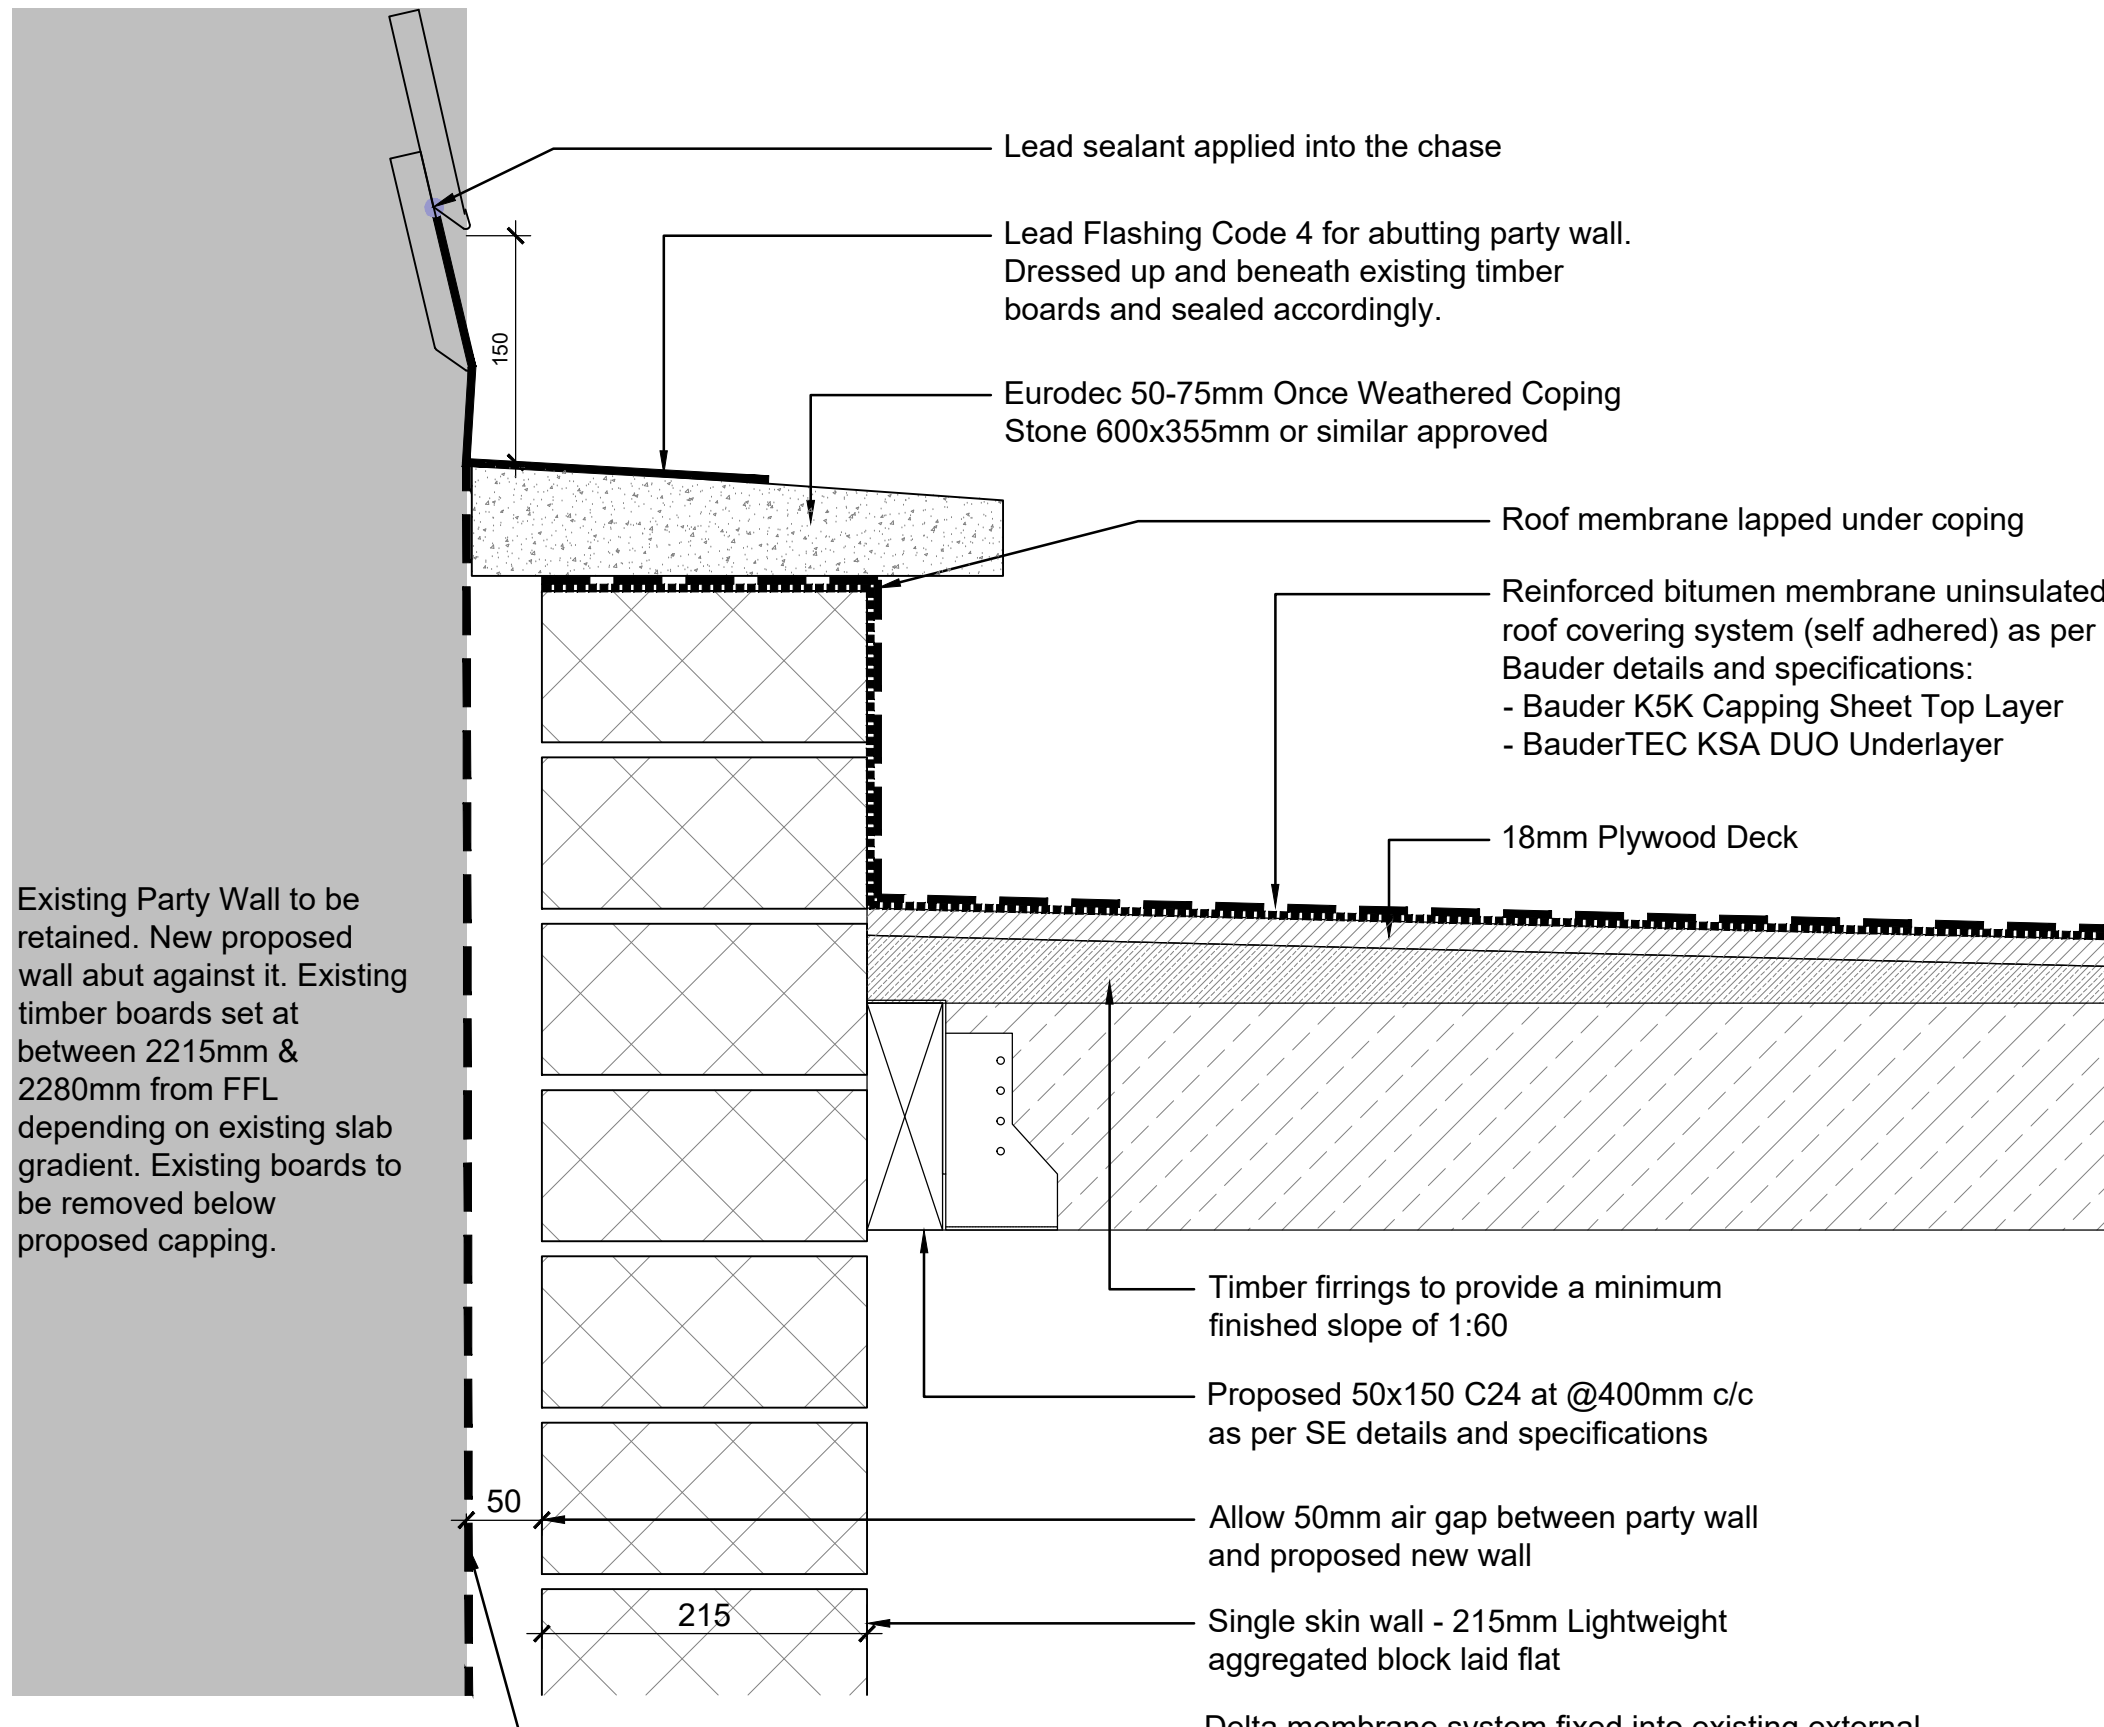


1 Section G-G CO.G.02
1:5

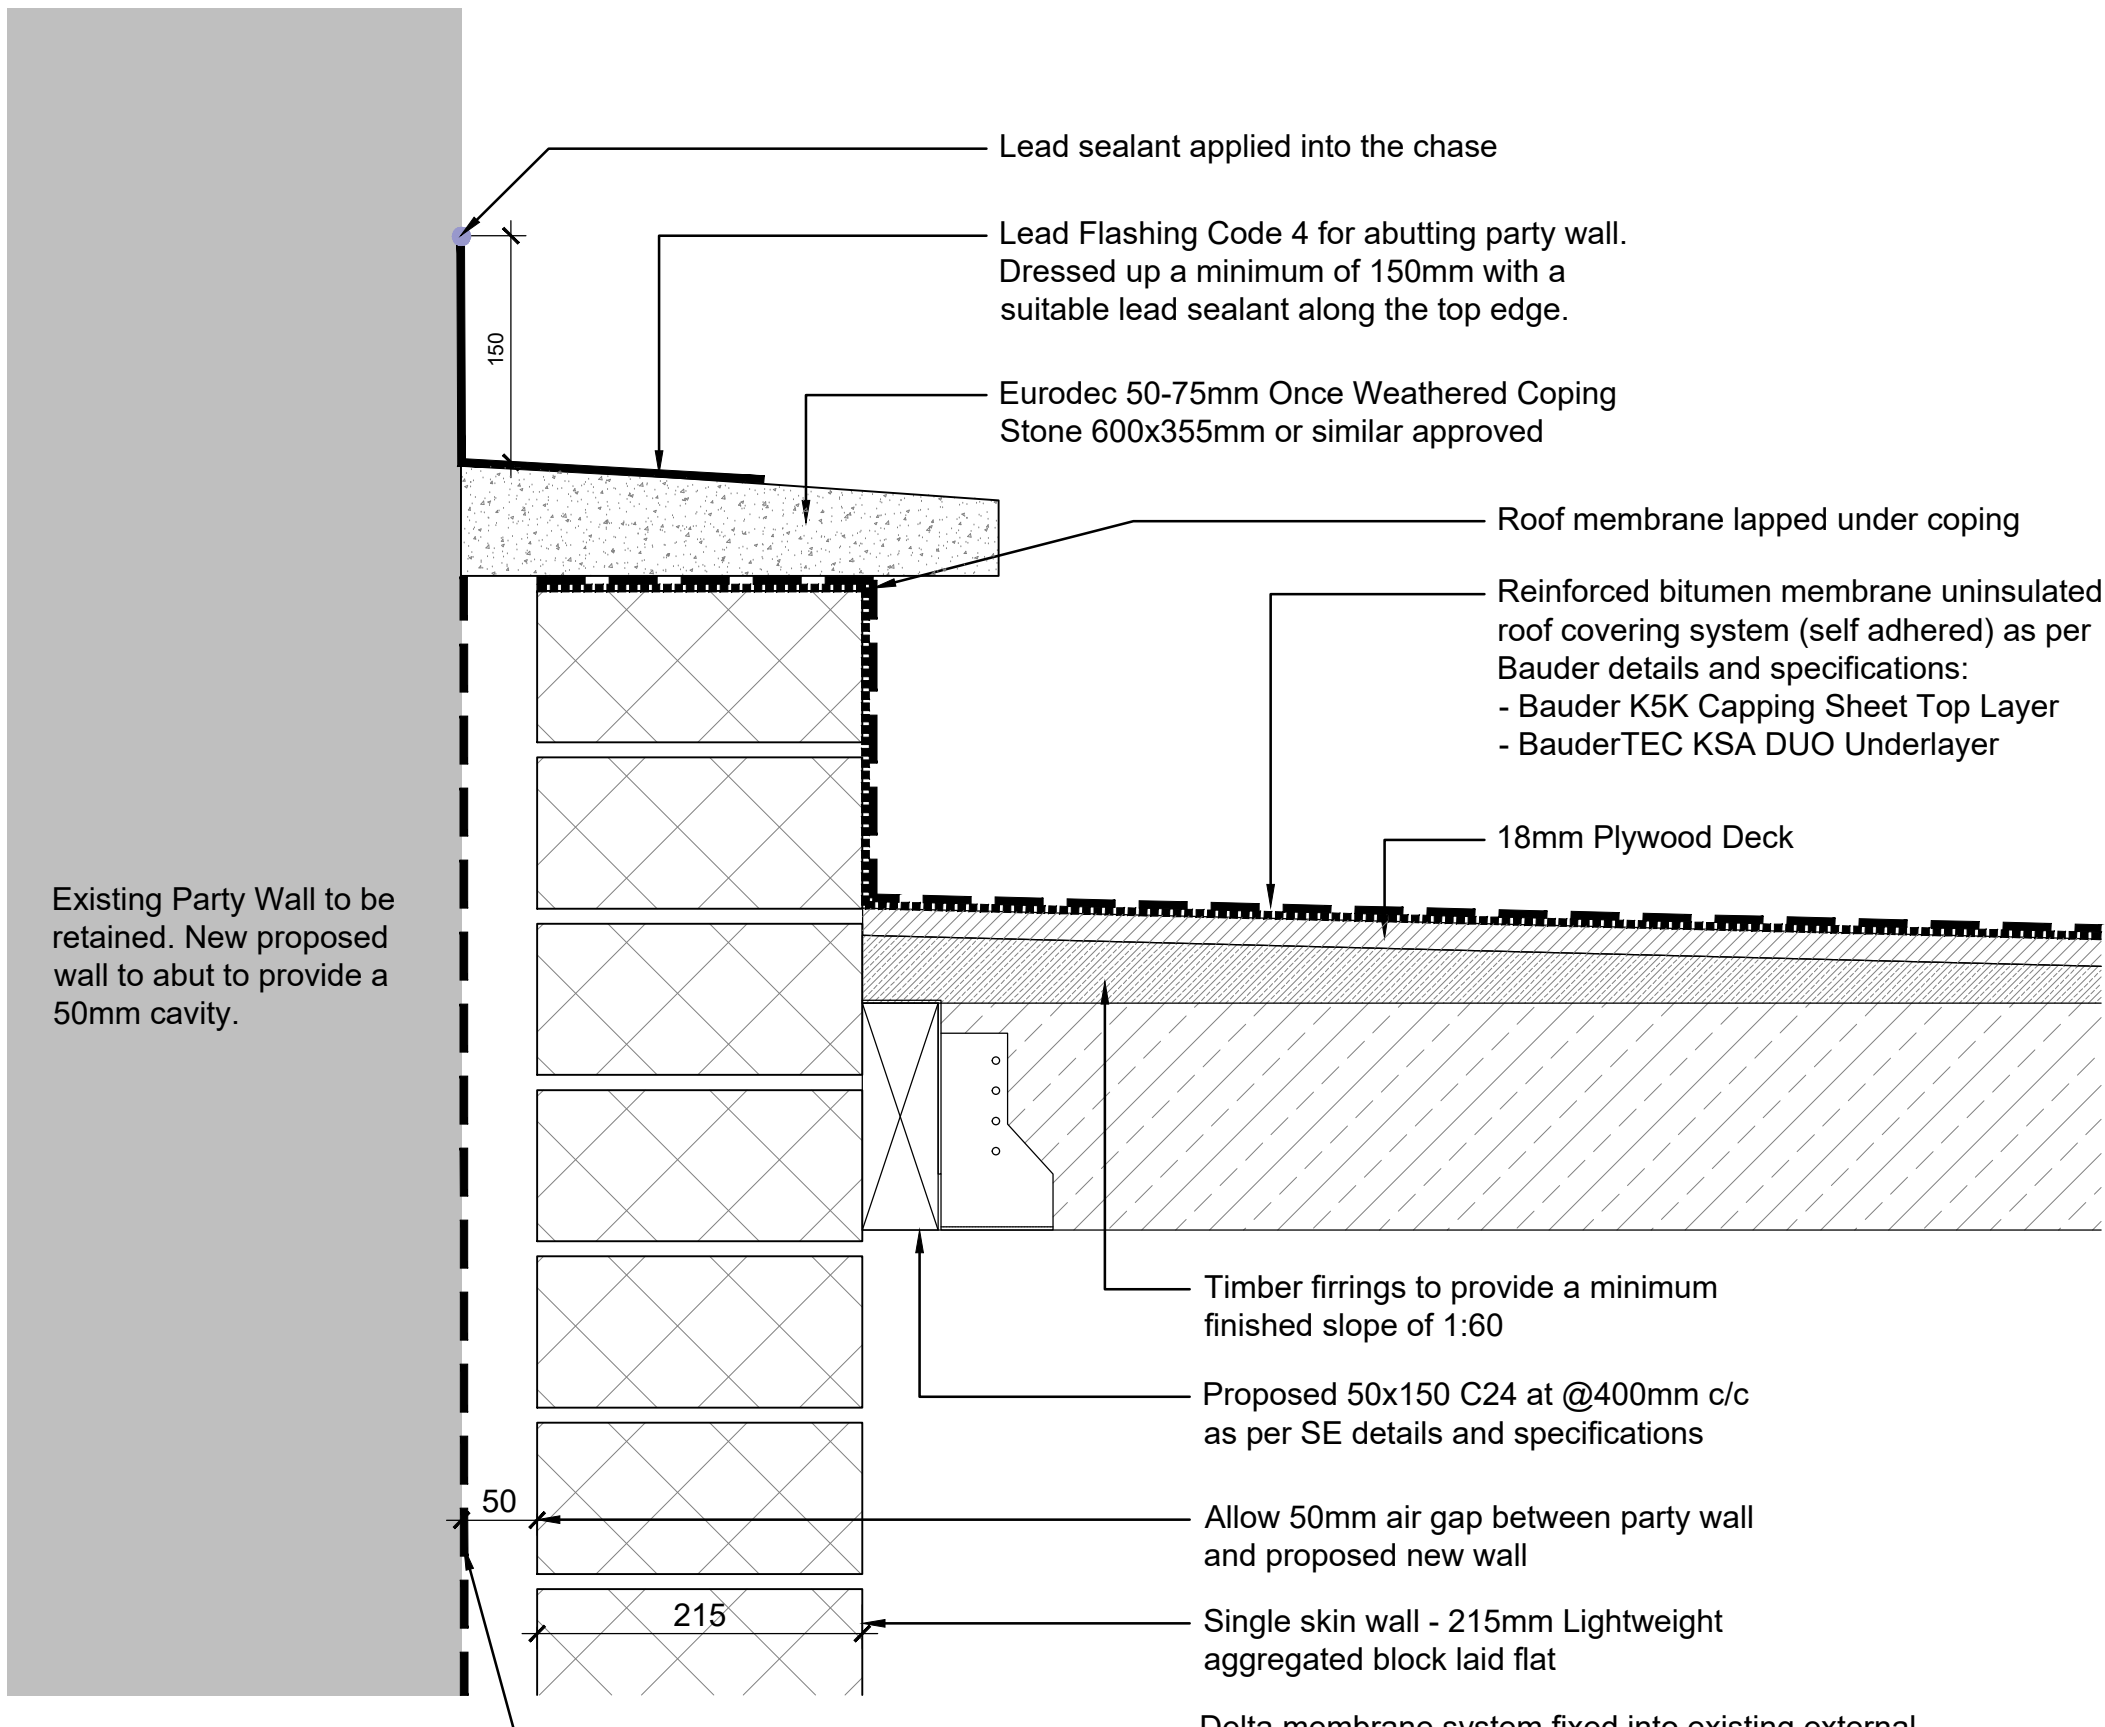

1 Section G-G CO.G.03 - Cotswold & Nandos Side
1:5

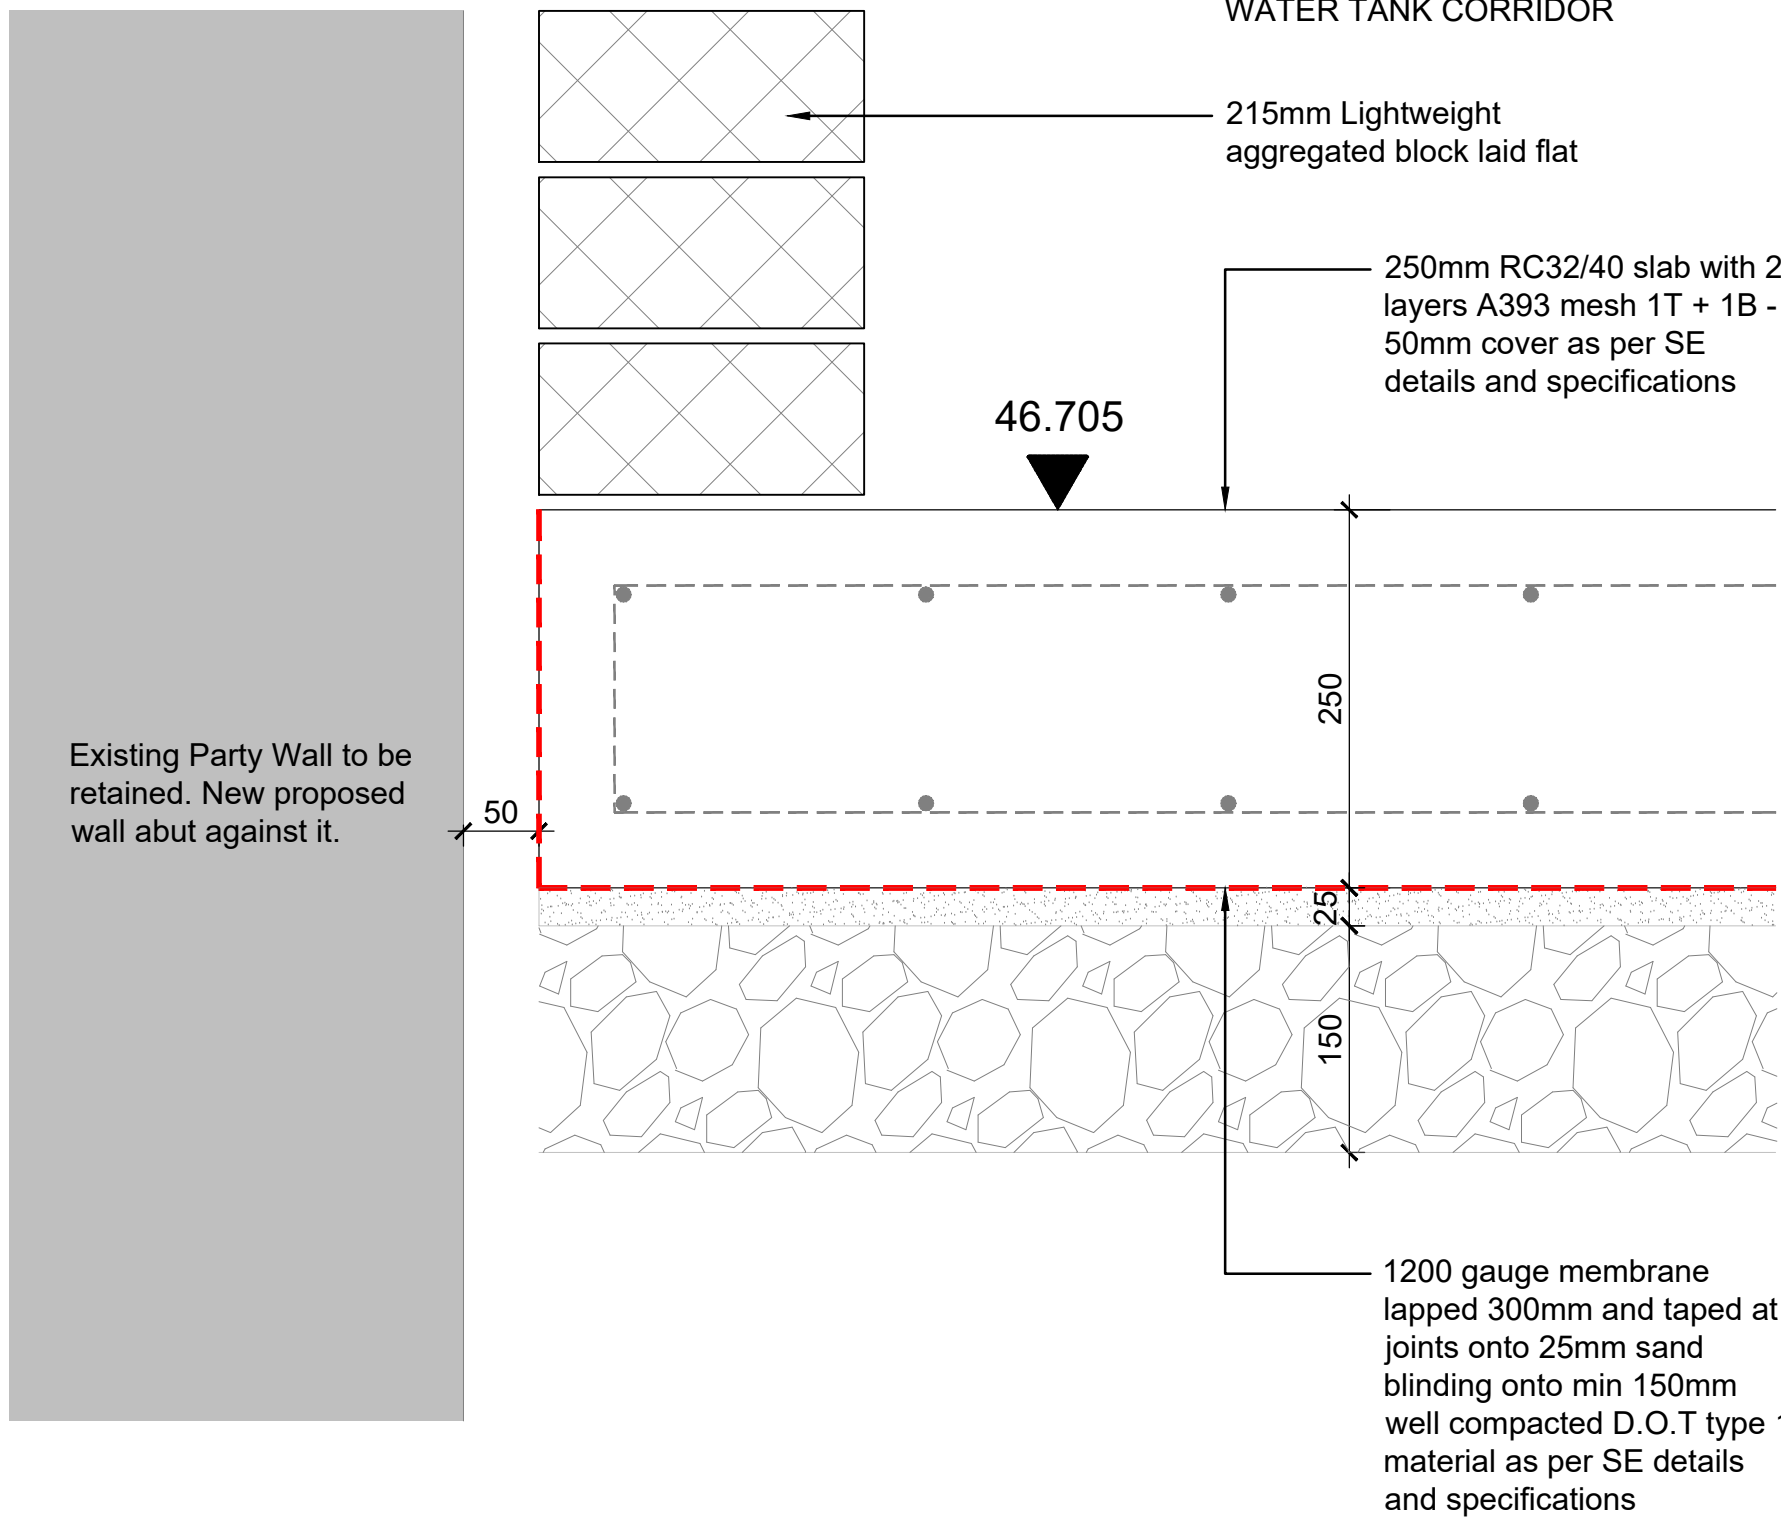

2 Section G-G CO.G.01
1:5

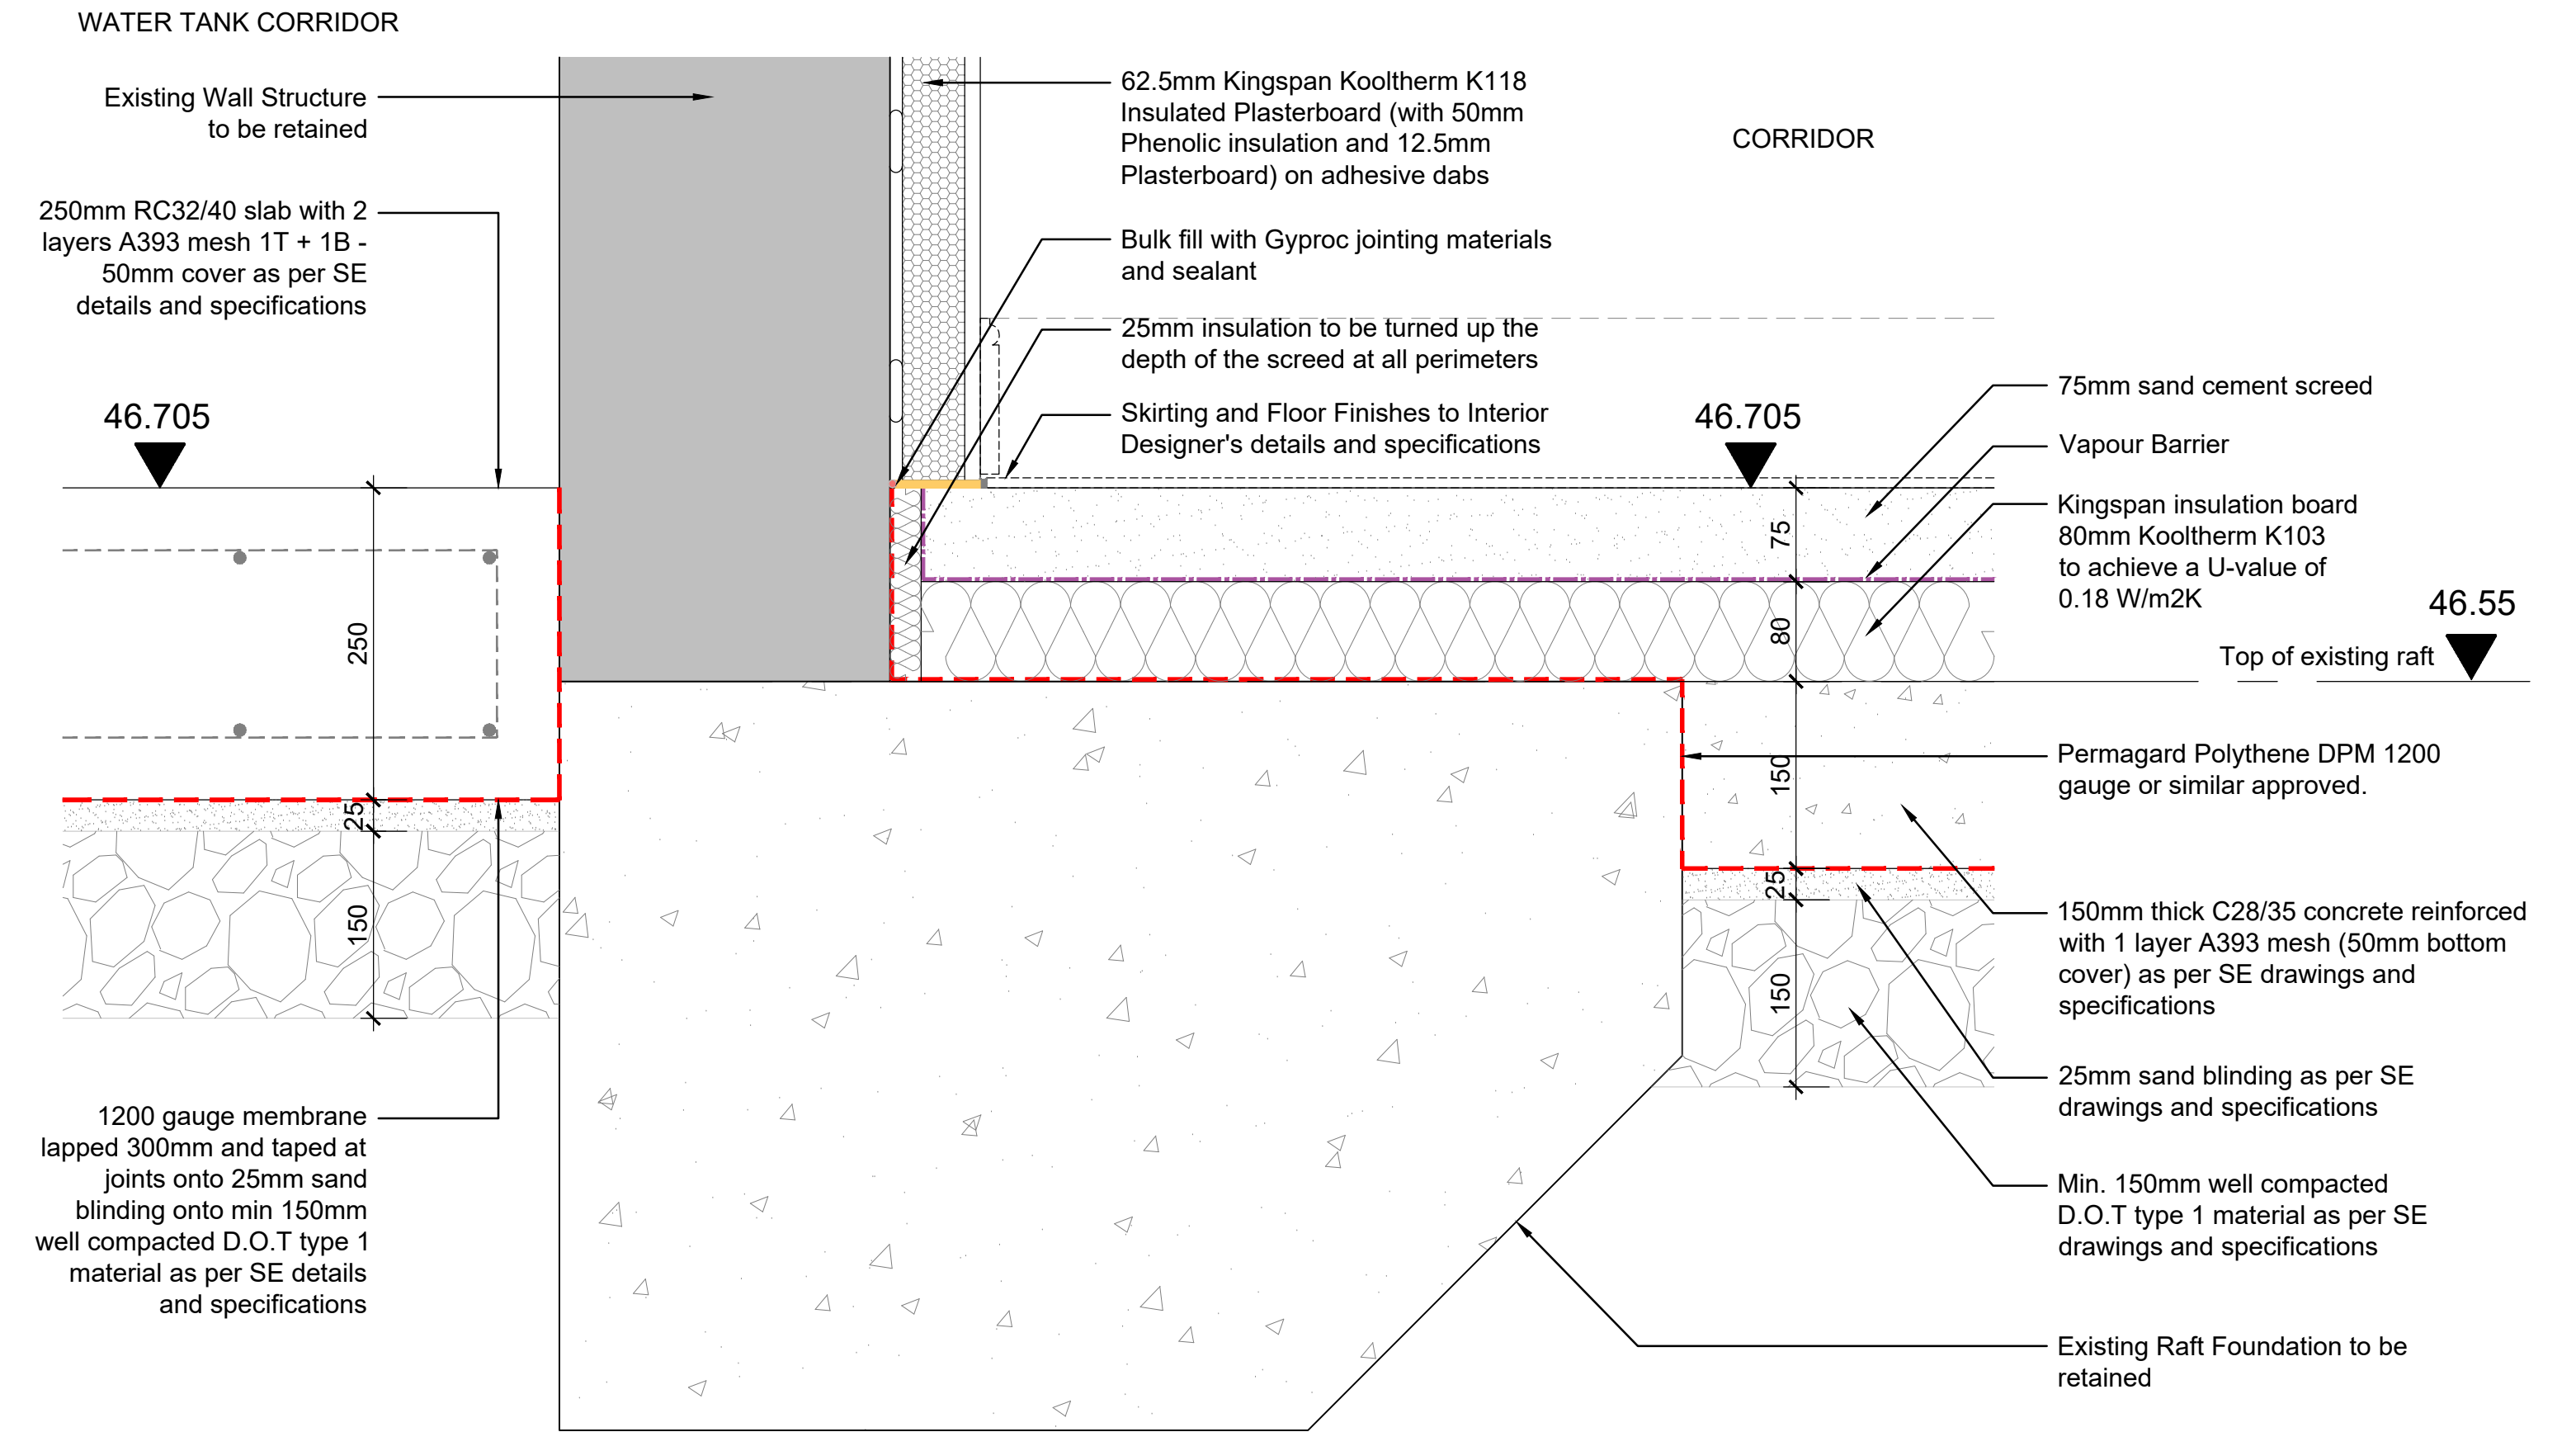

3 Section G-G CO.G.04
1:5