




S-W Elevation

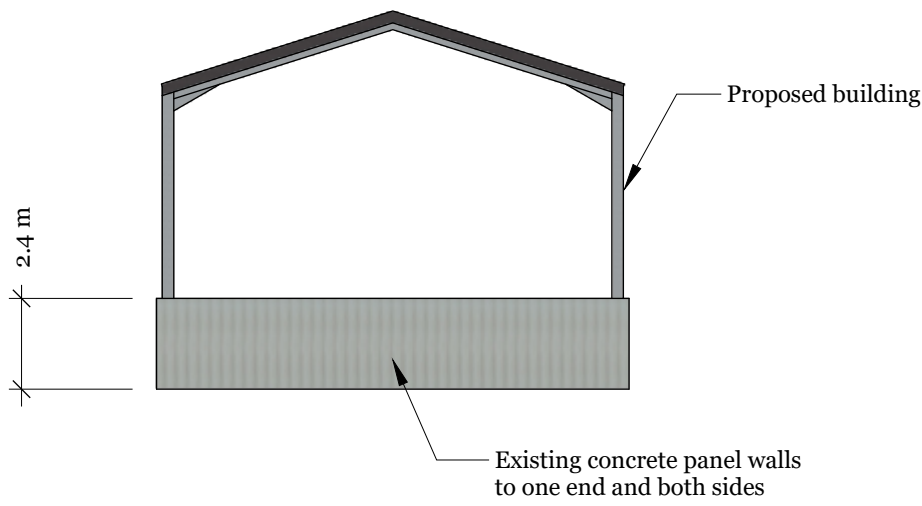



Plan View

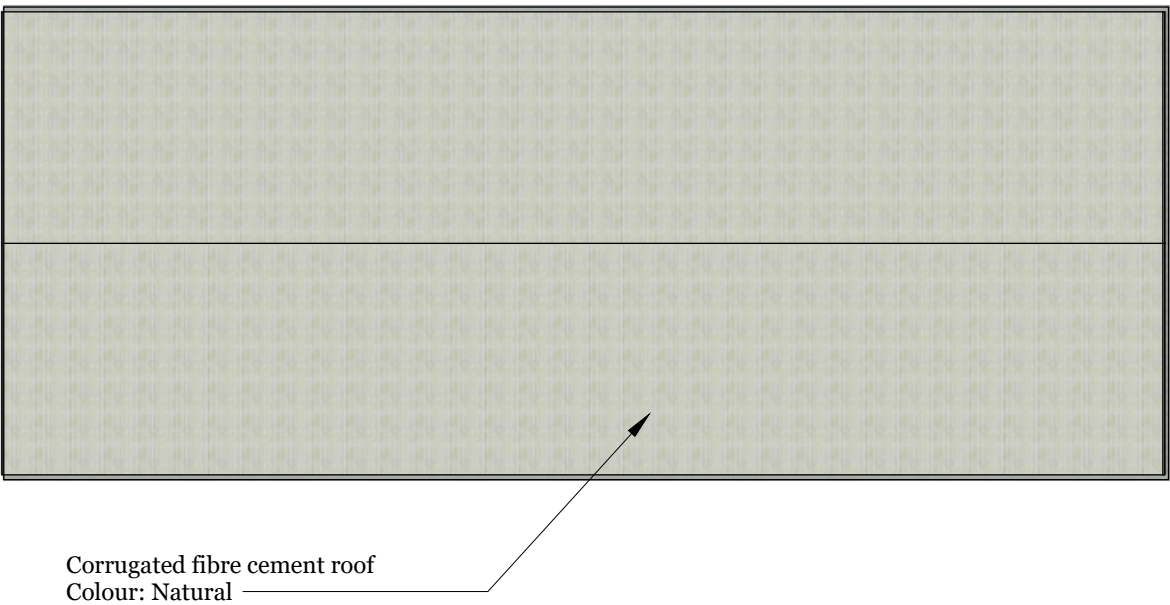

N-E Elevation
(Entrance)

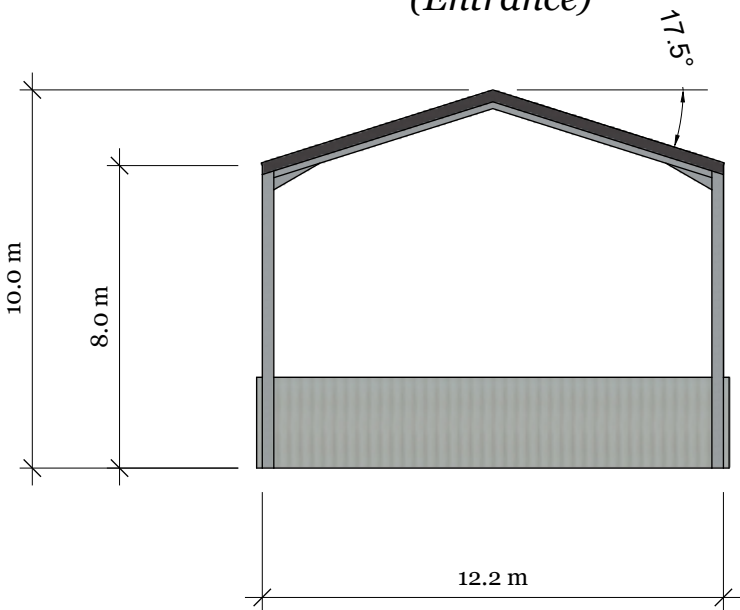

S-E & N-W Elevations

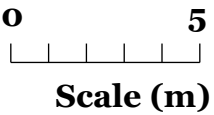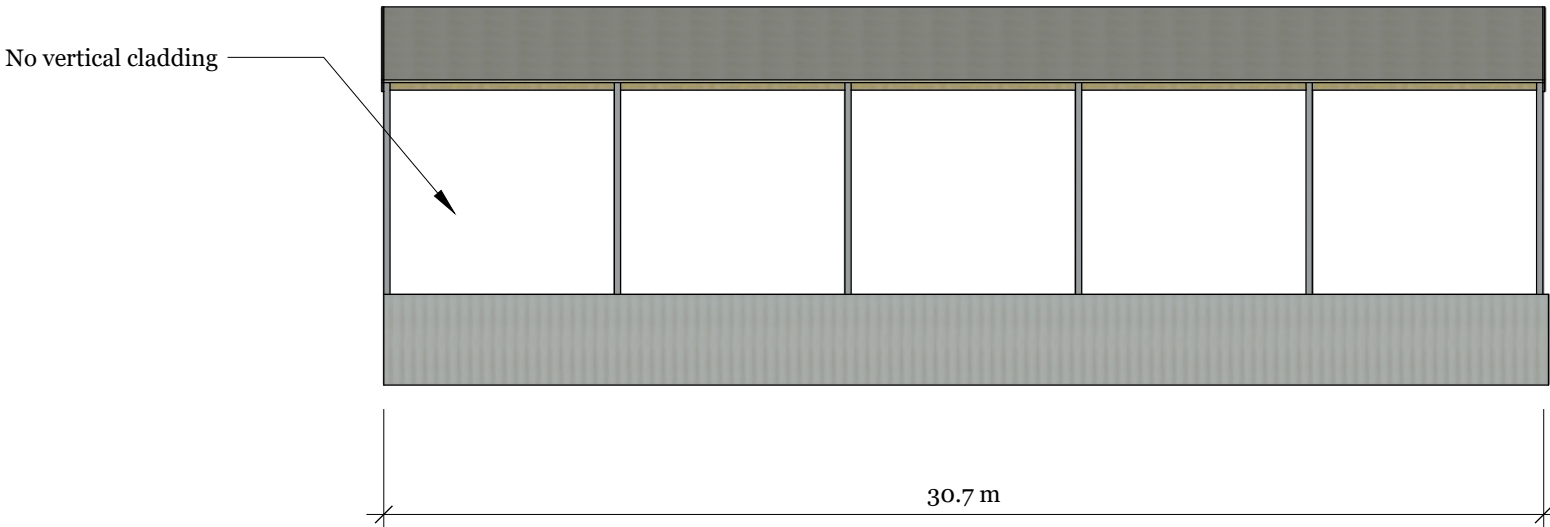

Site Address: Southgrove Farm
Burbage
SN8 3RX

Client: WR Curnick Ltd

Muck Store

Proposed Plan & Elevations

Drawing #: 26-033
Drawn Date: 06/06/2026
Drawn by: DF
Scale 1:200 on A3 Paper

REVISIONS		
	MM/DD/YY	REMARKS
A	09/06/2026	Roof material changed from corrugated steel sheeting
B	--/--/--	...
C	--/--/--	...
D	--/--/--	...
E	--/--/--	...