
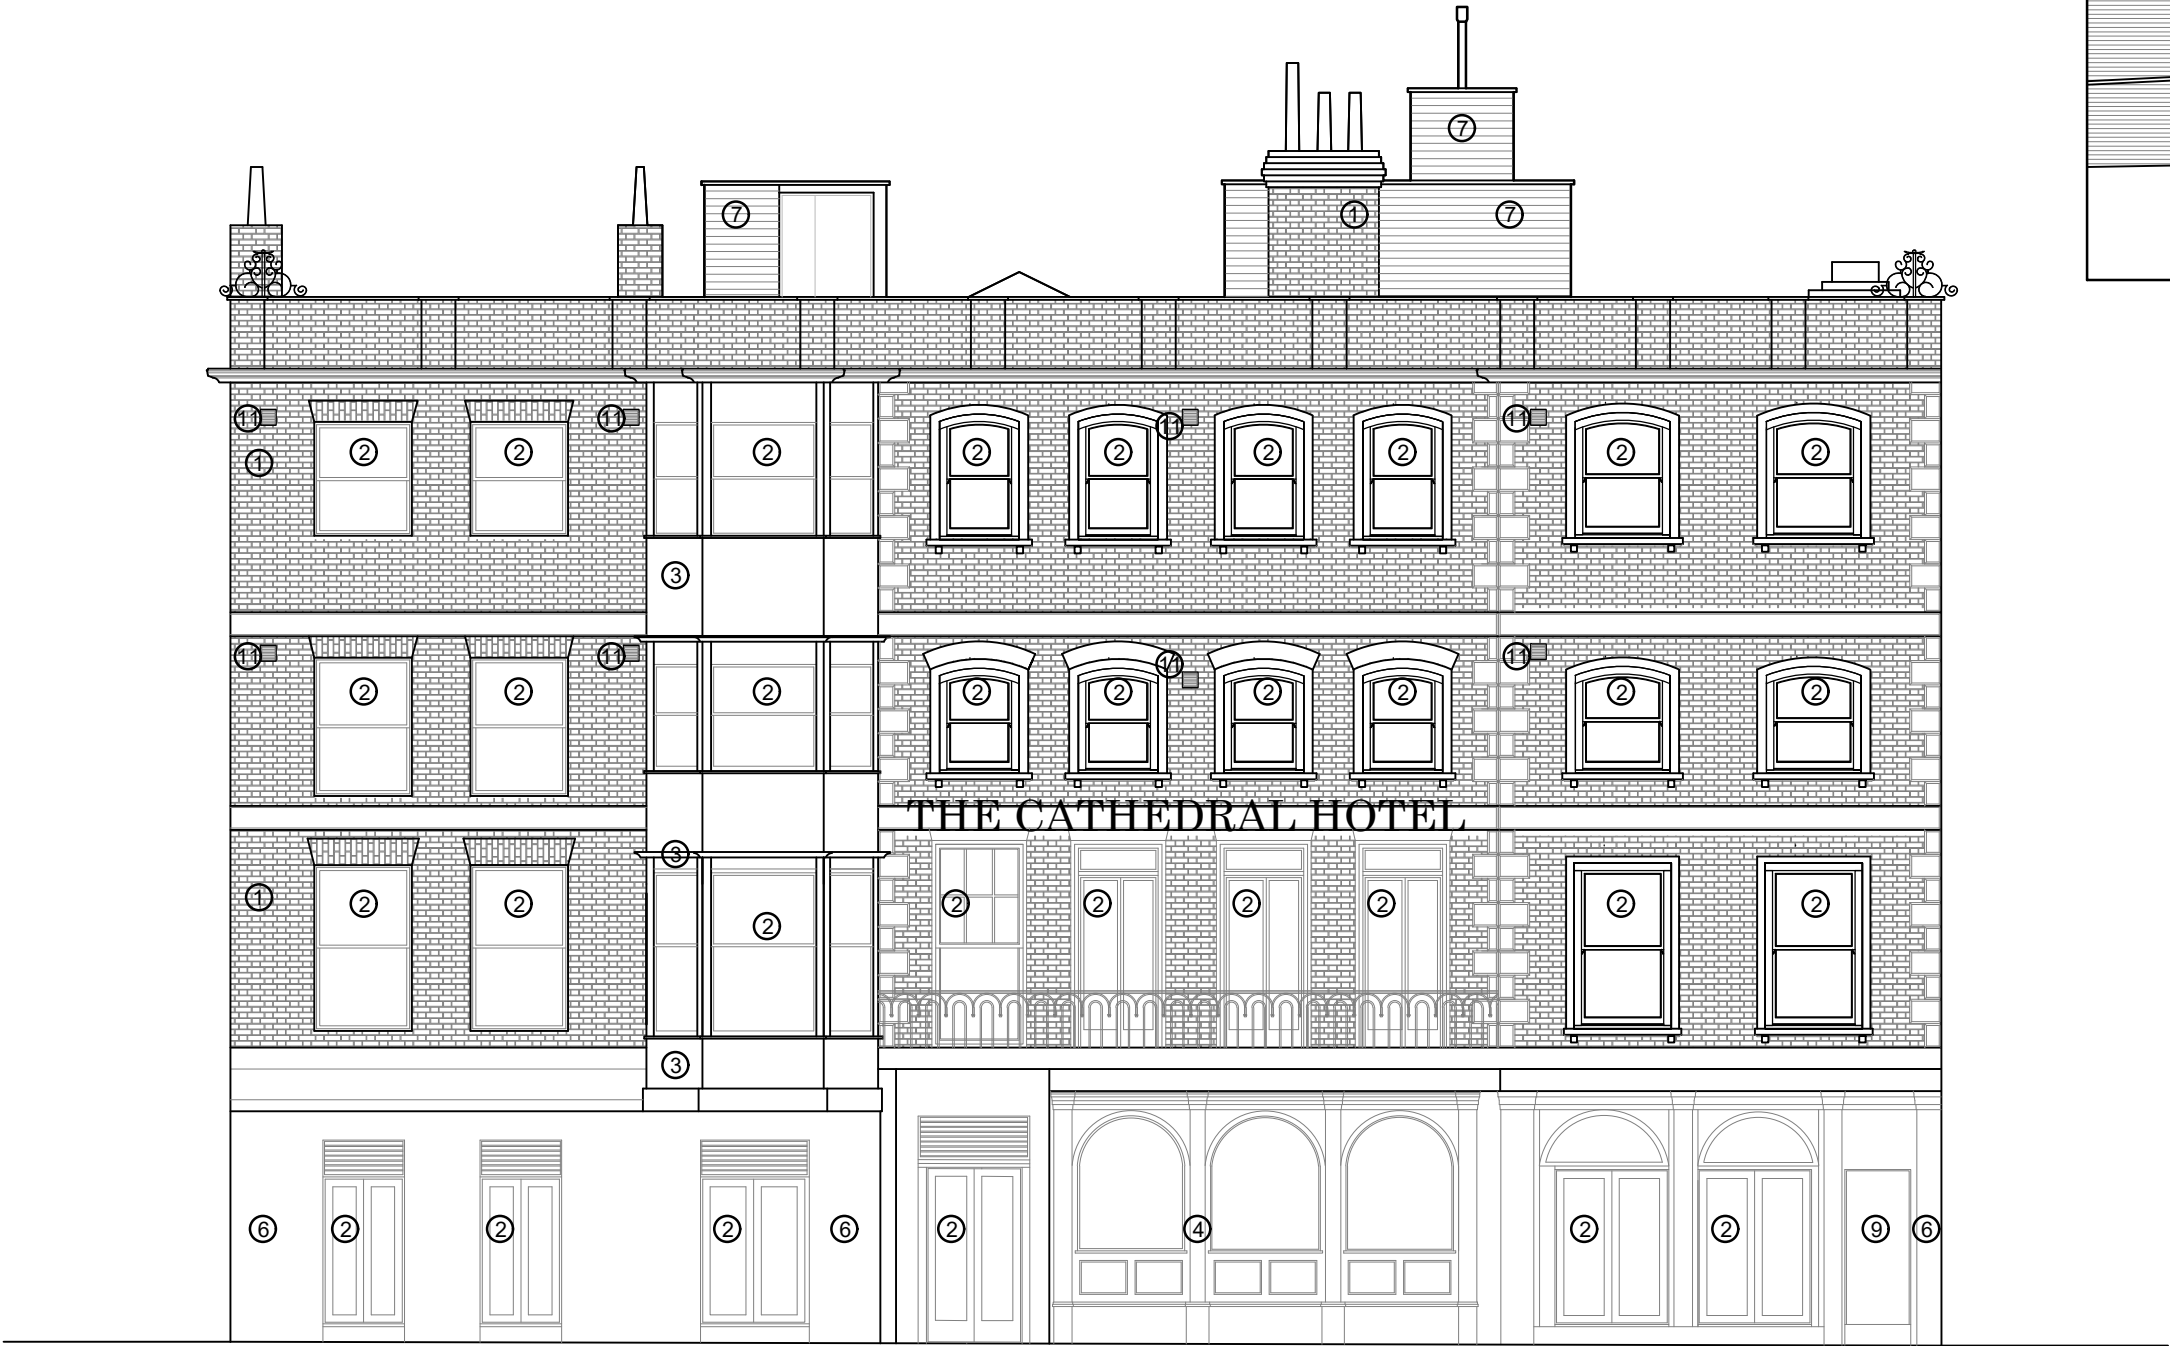


Based on information from a measured building survey conducted by Red Line in 2024 prior to the strip out of modern fabric

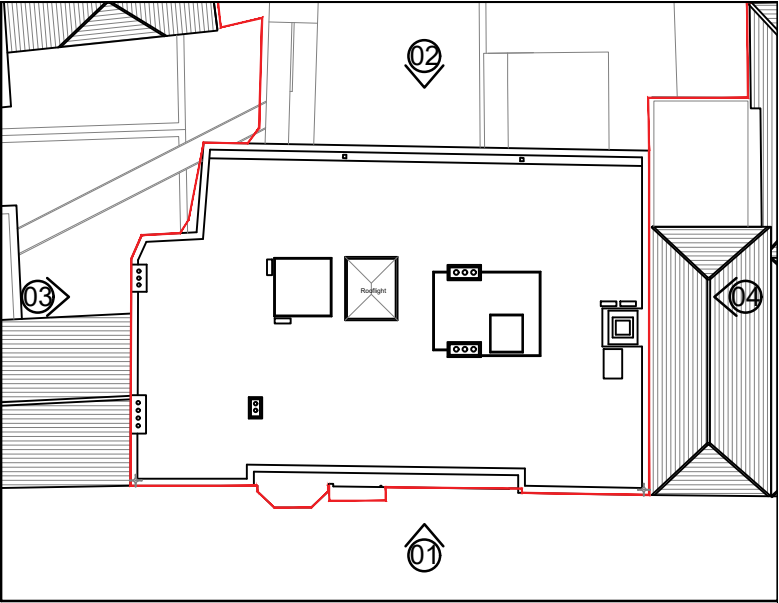


Existing Front (South) Elevation -01
1:100 @ A3

- Materials Key:
- 1 - Brickwork
 - 2 - Timber Framed Windows
 - 3 - Timber Projecting Bay
 - 4 - Timber Frontage with Timber Framed Windows
 - 5 - Metal Windows / Doors
 - 6 - Rendered Finish
 - 7 - Timber Cladding
 - 8 - Metal Fire Escape
 - 9 - Fire Escape door
 - 10 - Painted Sign on Brickwork
 - 11 - Ventilation grill

Notes:

- All drawings are subject to Planning and Building Control consent.
- The details shown are for design intent purposes only and are subject to further design development with suppliers and sub-contractors
- Proposals subject to consultation and approval from Local Authority Building Control or an Approved Inspector
- All setting out dimensions should be checked on-site prior to construction and any discrepancies and/or omissions should be reported to the Architect immediately

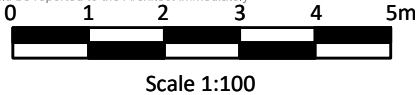

Rev. Date Details

Drawn Checkd

Rev. Date Details

Drawn Checkd

Drawn By: SM
Date: 30.04.26
Checked By: MS
Date: 30.04.26
Project No: 23007
Scale: 1:100 @A3
Dwg No: 0210
Rev: P - 01

Issued for:

Planning

Project/Client:
The Cathedral Hotel
Salisbury, SP1 2AJ

Drawing:
Survey Plans
Front (South) Elevation

Corstorphine & Wright

Fordingbridge Studio
27 Glasshouse Studios, Fryern Court Road, Fordingbridge, SP6 1QX
01425 655806

corstorphine-wright.com

The copyright of this drawing is vested with Corstorphine & Wright Ltd and must not be copied or reproduced without the consent of the company.

