



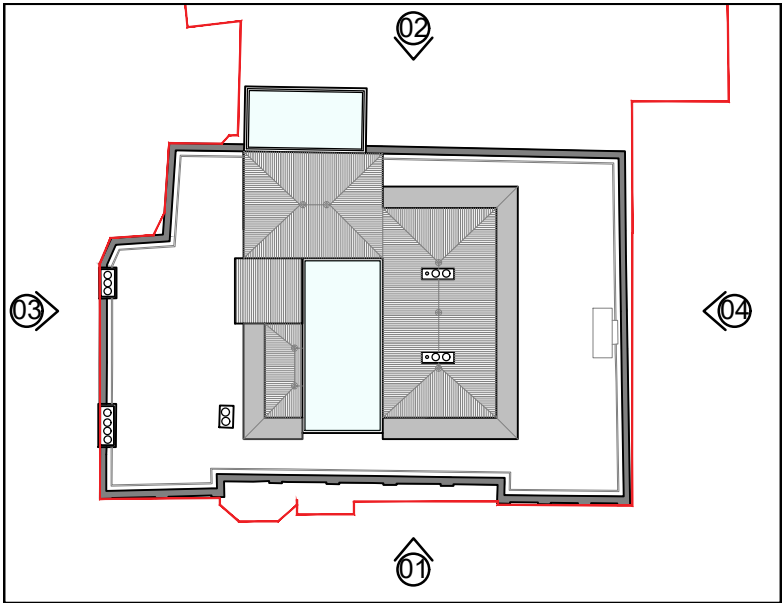

- Materials Key:**
- 1 - Existing brickwork (local repairs and re-pointing required in areas)
 - 2 - New brickwork to match existing (Heritage Handmade Dark Blend - Buildscape)
 - 3 - New conservation style timber windows and doors (refer to window schedule)
 - 4 - Window heads and surrounds, quoins and banding to be repaired and repainted in RAL 9010
 - 5 - Repaired timber bay window with new conservation style timber windows (refer to window schedule)
 - 6 - Structural glazing (as per Fluid Glass Specification)
 - 7 - Ground floor frontage
 - 8 - Arched frontage to match historic photograph
 - 9 - Ironwork entrance canopy with glazed roof to match historic photograph (refer to detail drawing)
 - 10 - Zinc colour fascia to rooftop pavilion (refer to detail drawings)
 - 11 - Frameless glass balustrade projecting above parapet
 - 12 - Existing iron lanterns (to be restored and repainted) glazed caps to be replicated as per existing lantern
 - 13 - Existing vents to be replaced with decorative cast iron vent cover
 - 14 - ElZinc square tile in Rainbow Ebony
 - 15 - Aluminium windows and doors
 - 16 - Painted sign on brickwork (repainted RAL colour 9010)
 - 17 - Existing signage connections
 - 18 - New coated solid aluminium sheet lettering to replace existing
 - 19 - New coated solid aluminium sheet sign to connect to existing projecting cantilever sign arms
 - 20 - Through-Coloured Render to match brickwork
 - 21 - Timber door
 - 22 - Elzinc Angled Seam Cladding in Rainbow Ebony
 - 23 - Kitchen Extract Equipment
 - 24 - Existing cellar access to be reinstated on proposed frontage
 - 25 - Glazed Balustrade to first floor balcony doors
 - 26 - Aluminium Ventilation Louvre
 - 27 - Existing RWP replaced with cast aluminium RWP
 - 28 - New cast aluminium RWP

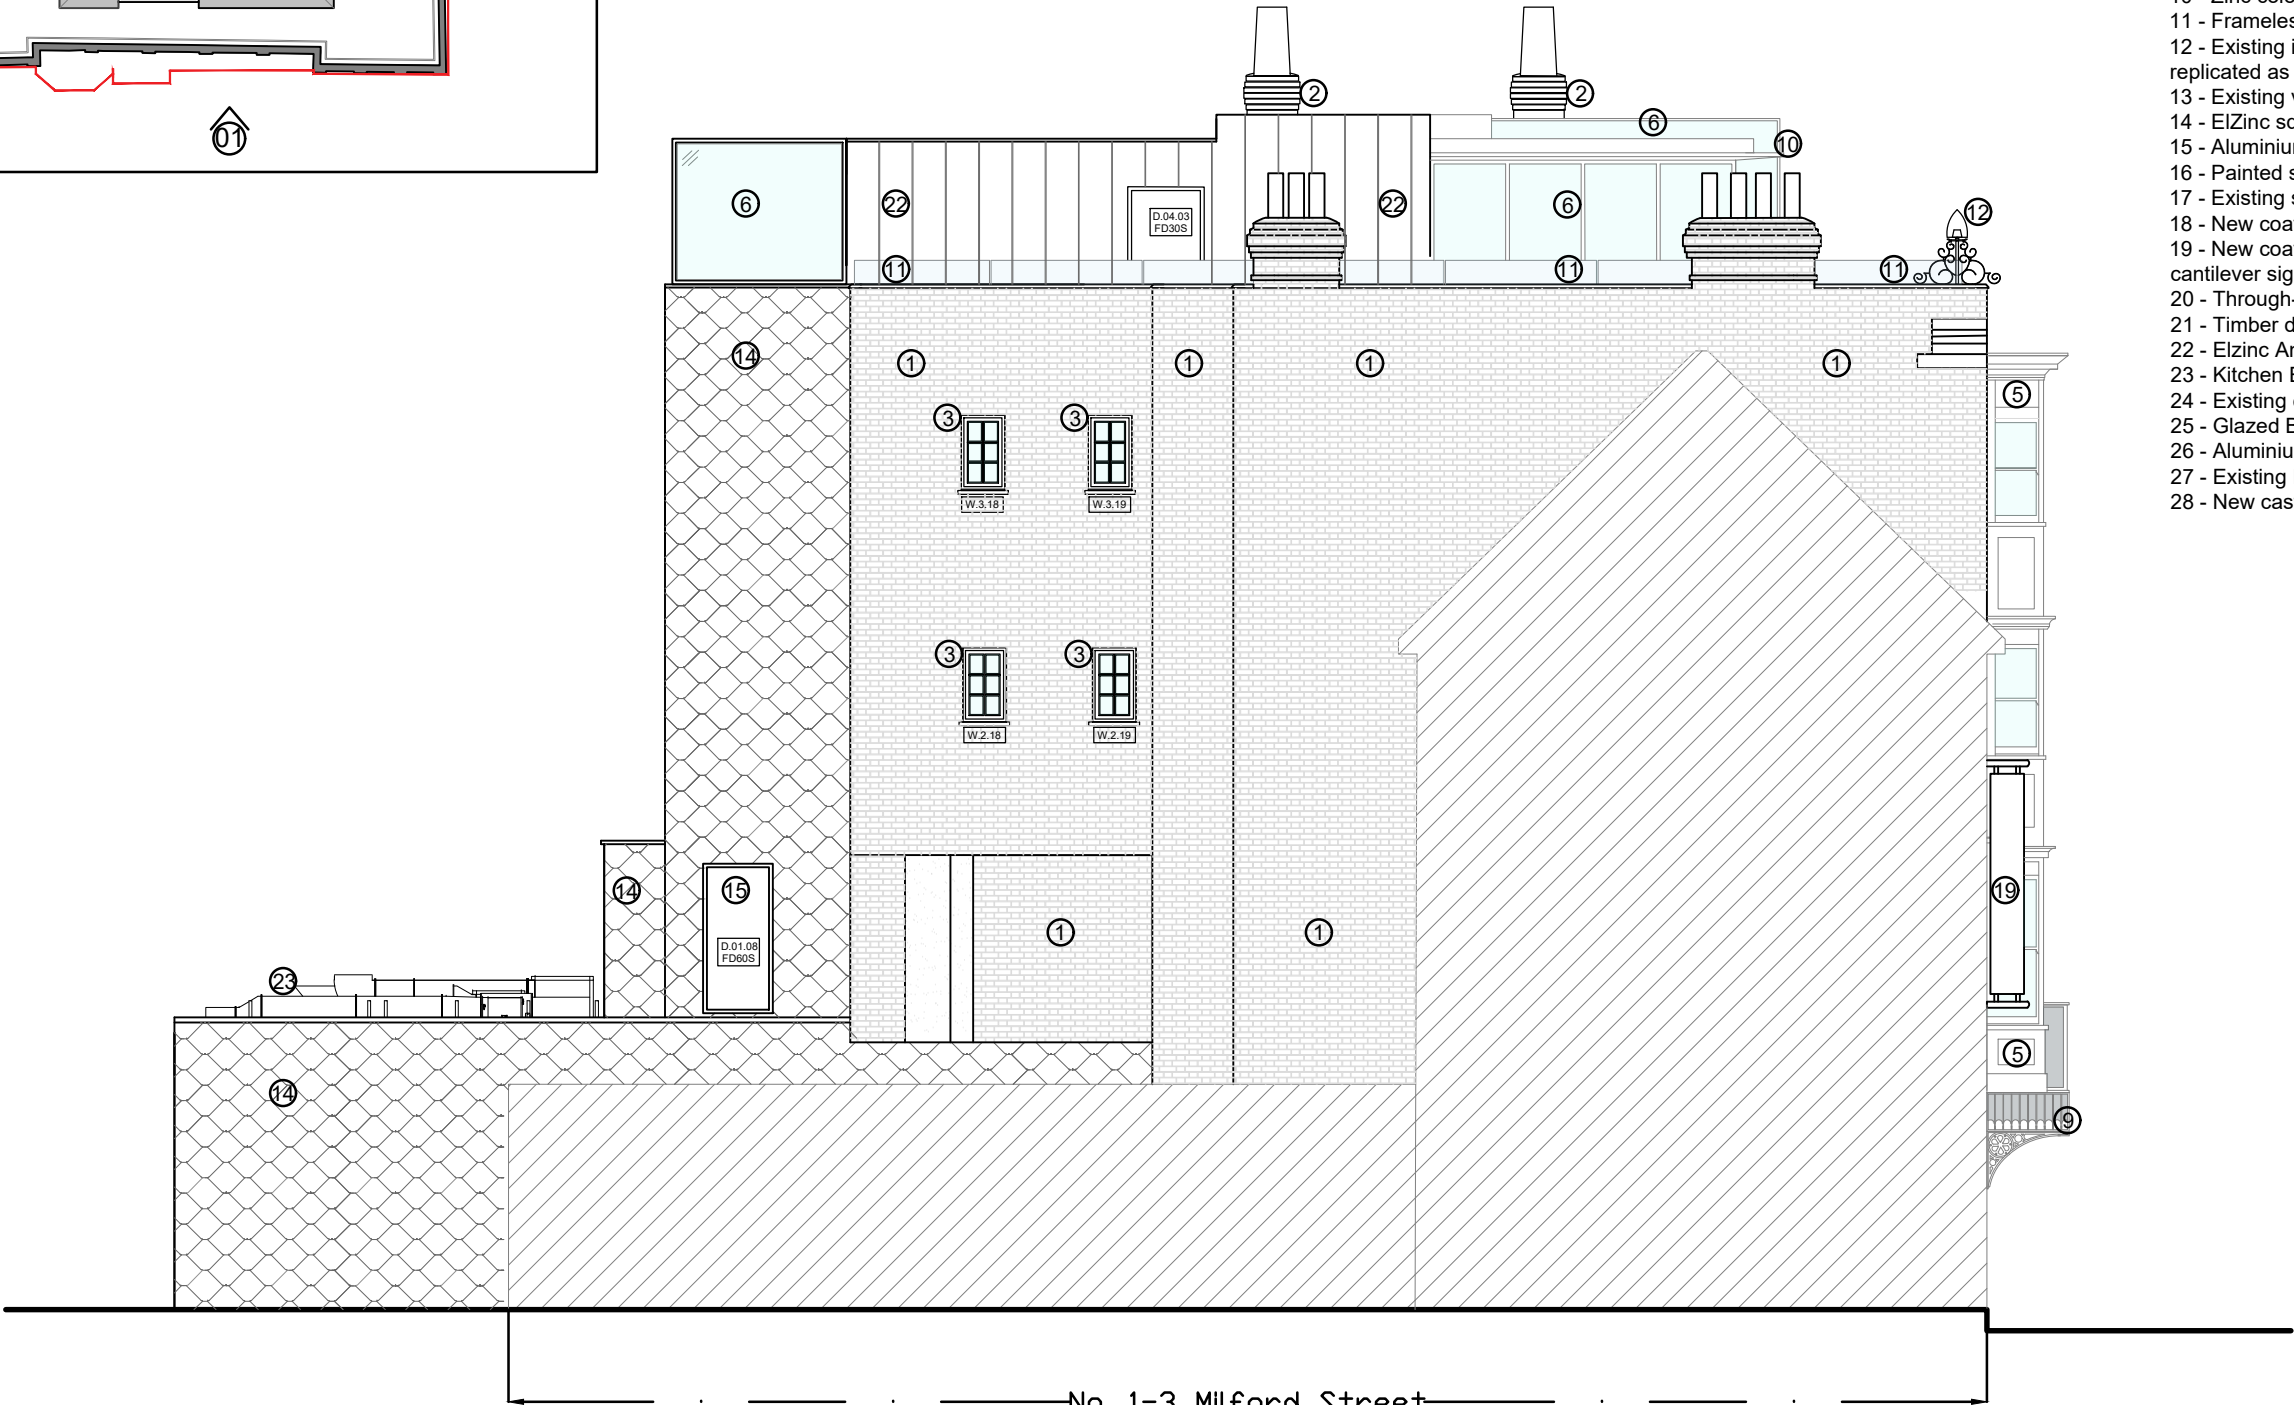

Proposed Side (West) Elevation - 03
1:100 @ A3

Notes:

- All drawings are subject to Planning and Building Control consent.
- The details shown are for design intent purposes only and are subject to further design development with suppliers and sub-contractors
- Proposals subject to consultation and approval from Local Authority Building Control or an Approved Inspector
- All setting out dimensions should be checked on-site prior to construction and any discrepancies and/or omissions should be reported to the Architect immediately

0 1 2 3 4 5m
Scale 1:100

Rev.	Date	Details	Drawn	Checked	P-02 08.07.26 RWP's amended on Front and Rear Facade	SM	MS	Drawn	Checked
------	------	---------	-------	---------	--	----	----	-------	---------

Drawn By: SM
Date: 21.04.26
Checked By: MS
Date: 21.04.26

Project No: 23007
Scale: 1:100 @A3
Dwg No: 0312
Rev: P - 02

Issued for: **Planning**

Project/Client: The Cathedral Hotel
Salisbury, SP1 2AJ

Drawing: Proposed Side
(West) Elevation

Corstorphine & Wright
Fordingbridge Studio
27 Glasshouse Studios, Fryern Court Road, Fordingbridge, SP6 1QX
01425 655906
corstorphine-wright.com

The copyright of this drawing is vested with Corstorphine & Wright Ltd and must not be copied or reproduced without the consent of the company.