


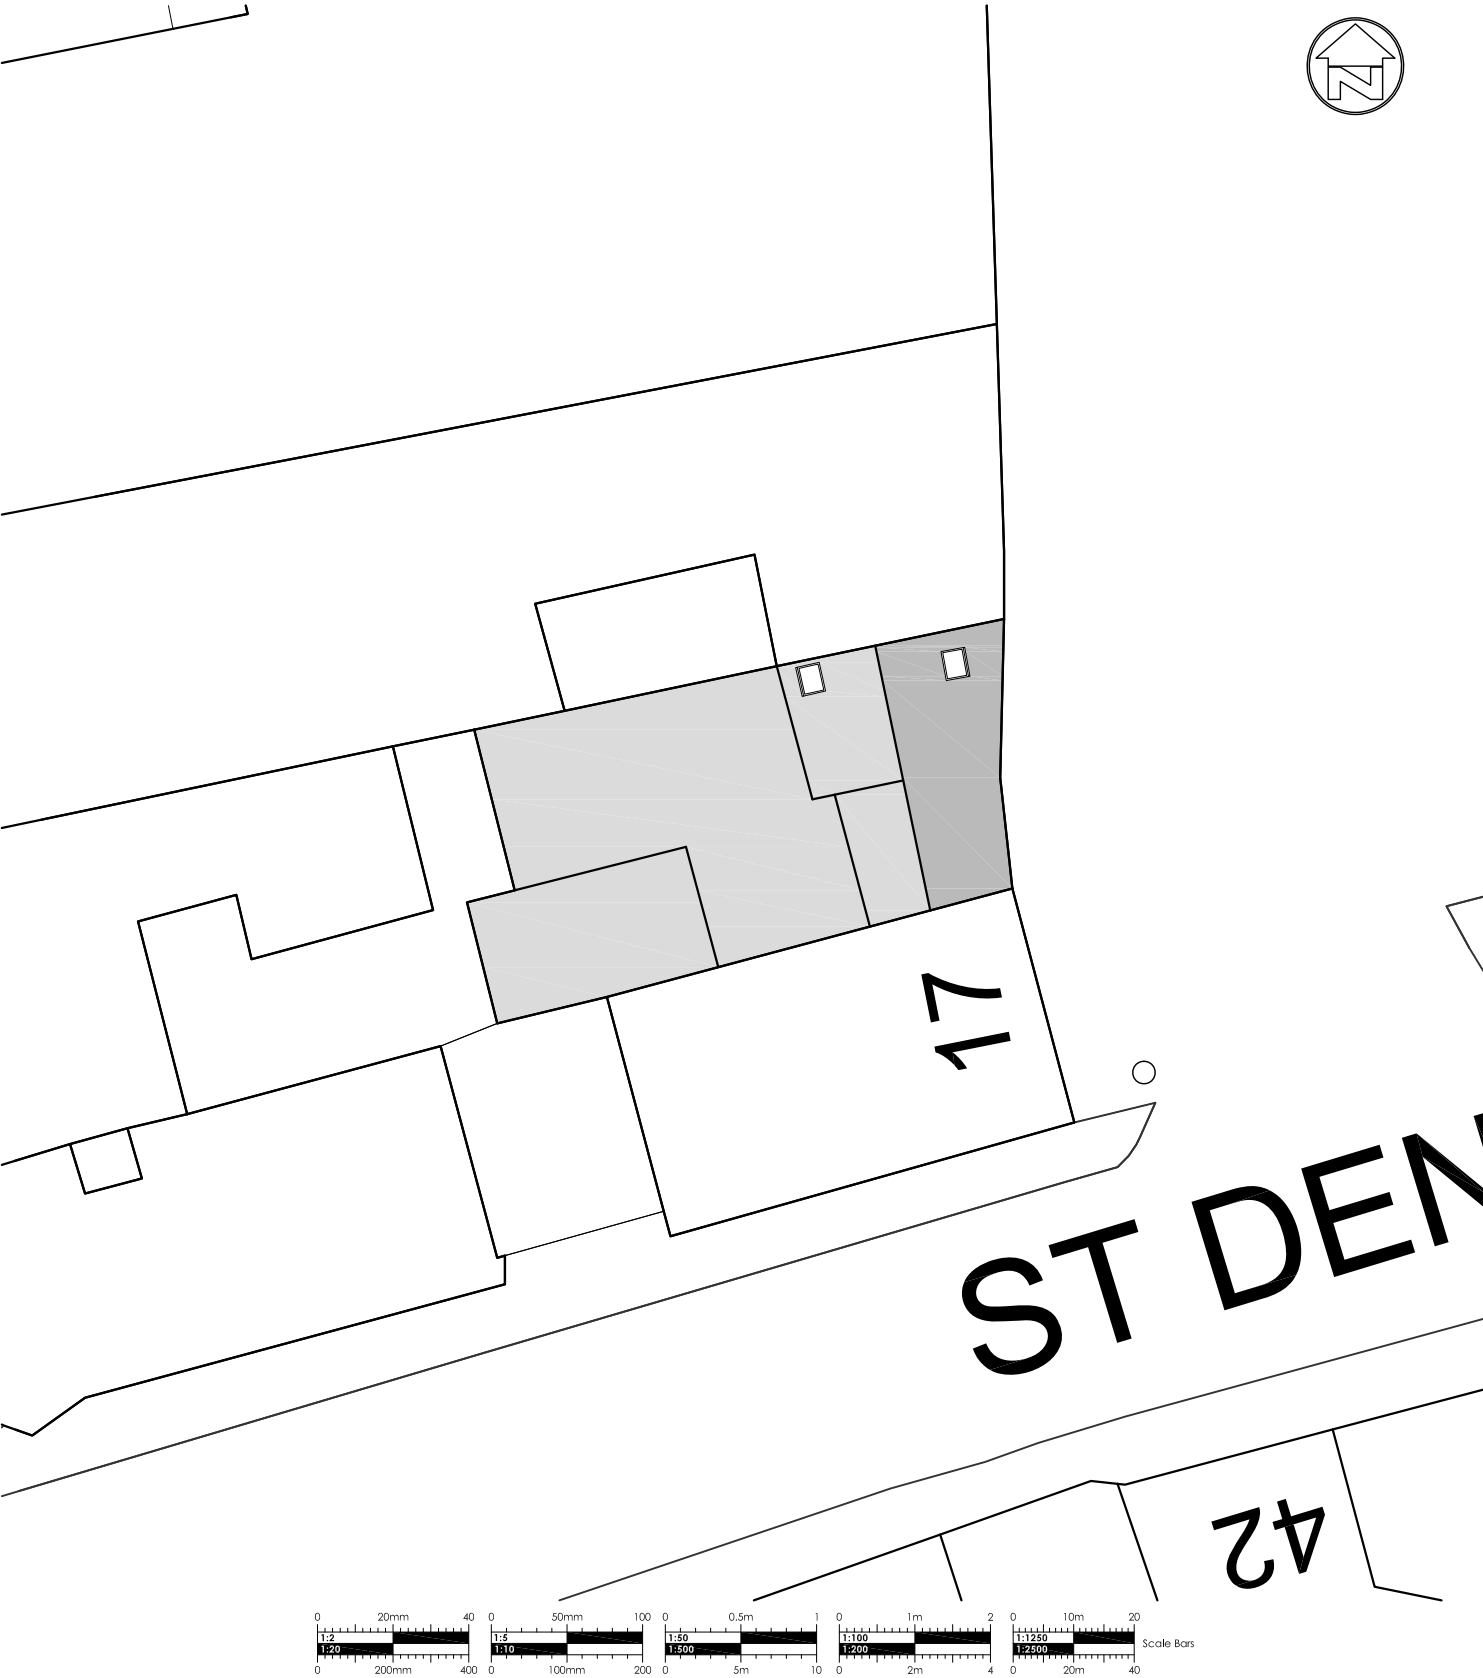

 CLARK & MASLIN Unit 5, Charlton Business Park Crudwell Road, Malmesbury Wiltshire, SN16 9RU Telephone: 01666 822911 Planning Architecture Conservation	Client WHIM HOSPITALITY	Document Type SURVEY DRAWING	
	Project PROPOSED CHANGE OF USE AND INTERNAL ALTERATIONS TO 13 CROSS HAYES LANE, MALMESBURY, SN16 9BE	Scale 1:200	PG Size A4
	Description BLOCK PLAN	Date AUG '24	Drawn DN
		Drawing No 5671/05	Revision -