


PROJECT: Parsonage Barn, Odstock, Salisbury, Wiltshire, SP5 4JB.	JOB No: 21102	DATE: May 2026
DRAWING: Site Plan.	DRWG No: 305	SCALE: A3 - 1:200
THIS DRAWING AND ALL ASSOCIATED INFORMATION IS PROTECTED BY COPYRIGHT		

R & S CONSULTANTS LTD
SURVEYORS AND ARCHITECTURAL TECHNOLOGISTS
THE OLD COACH HOUSE, BARTON HILL, SHAFESBURY, DORSET, SP7 8DQ.
RICHARD 07887763526 BEN 07792224875

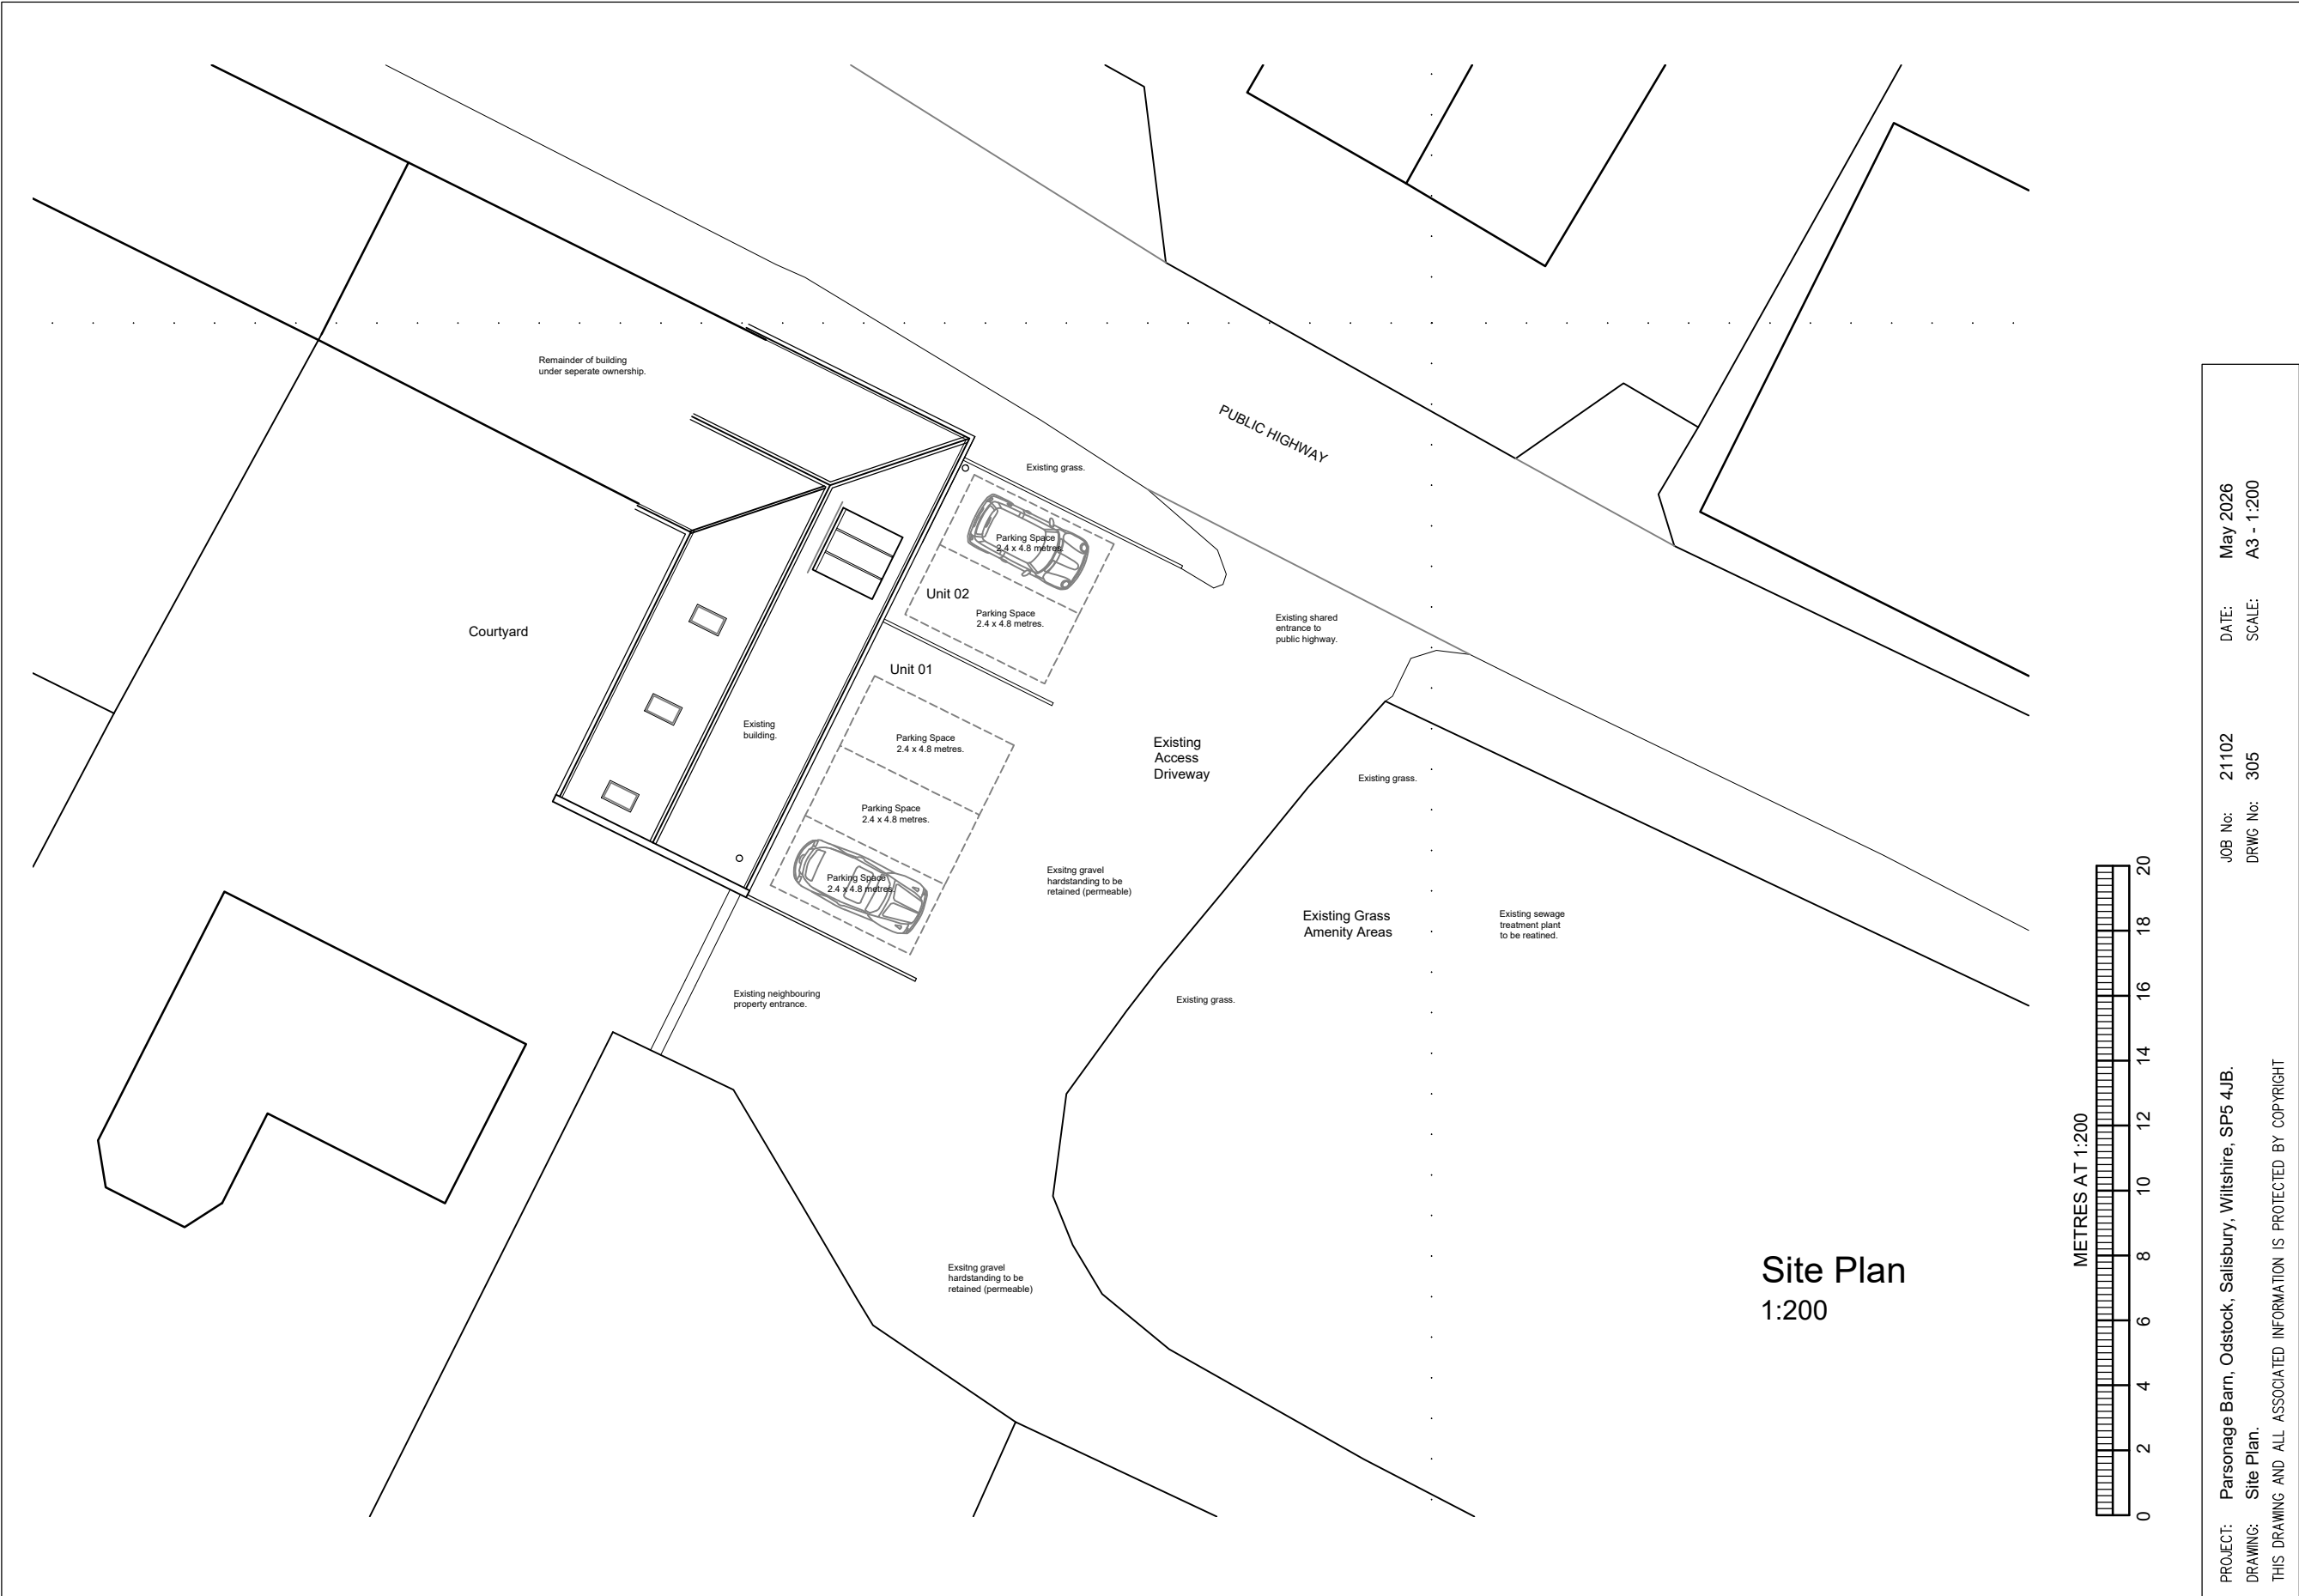