

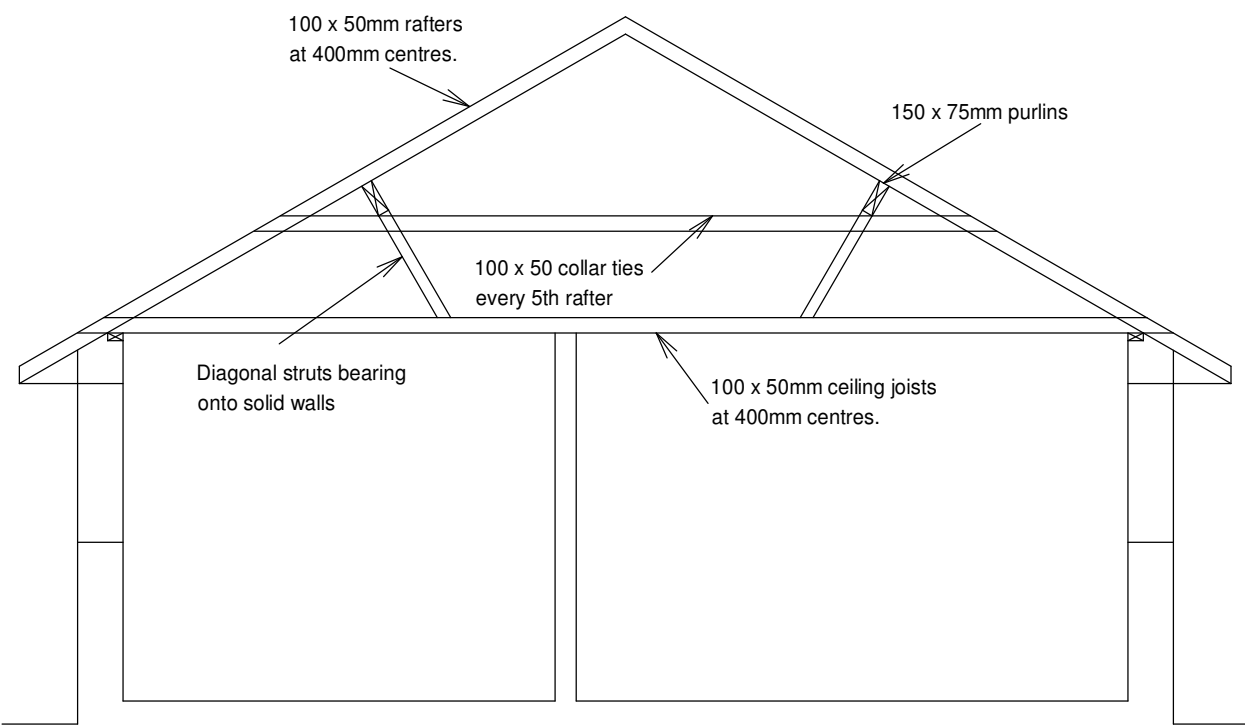


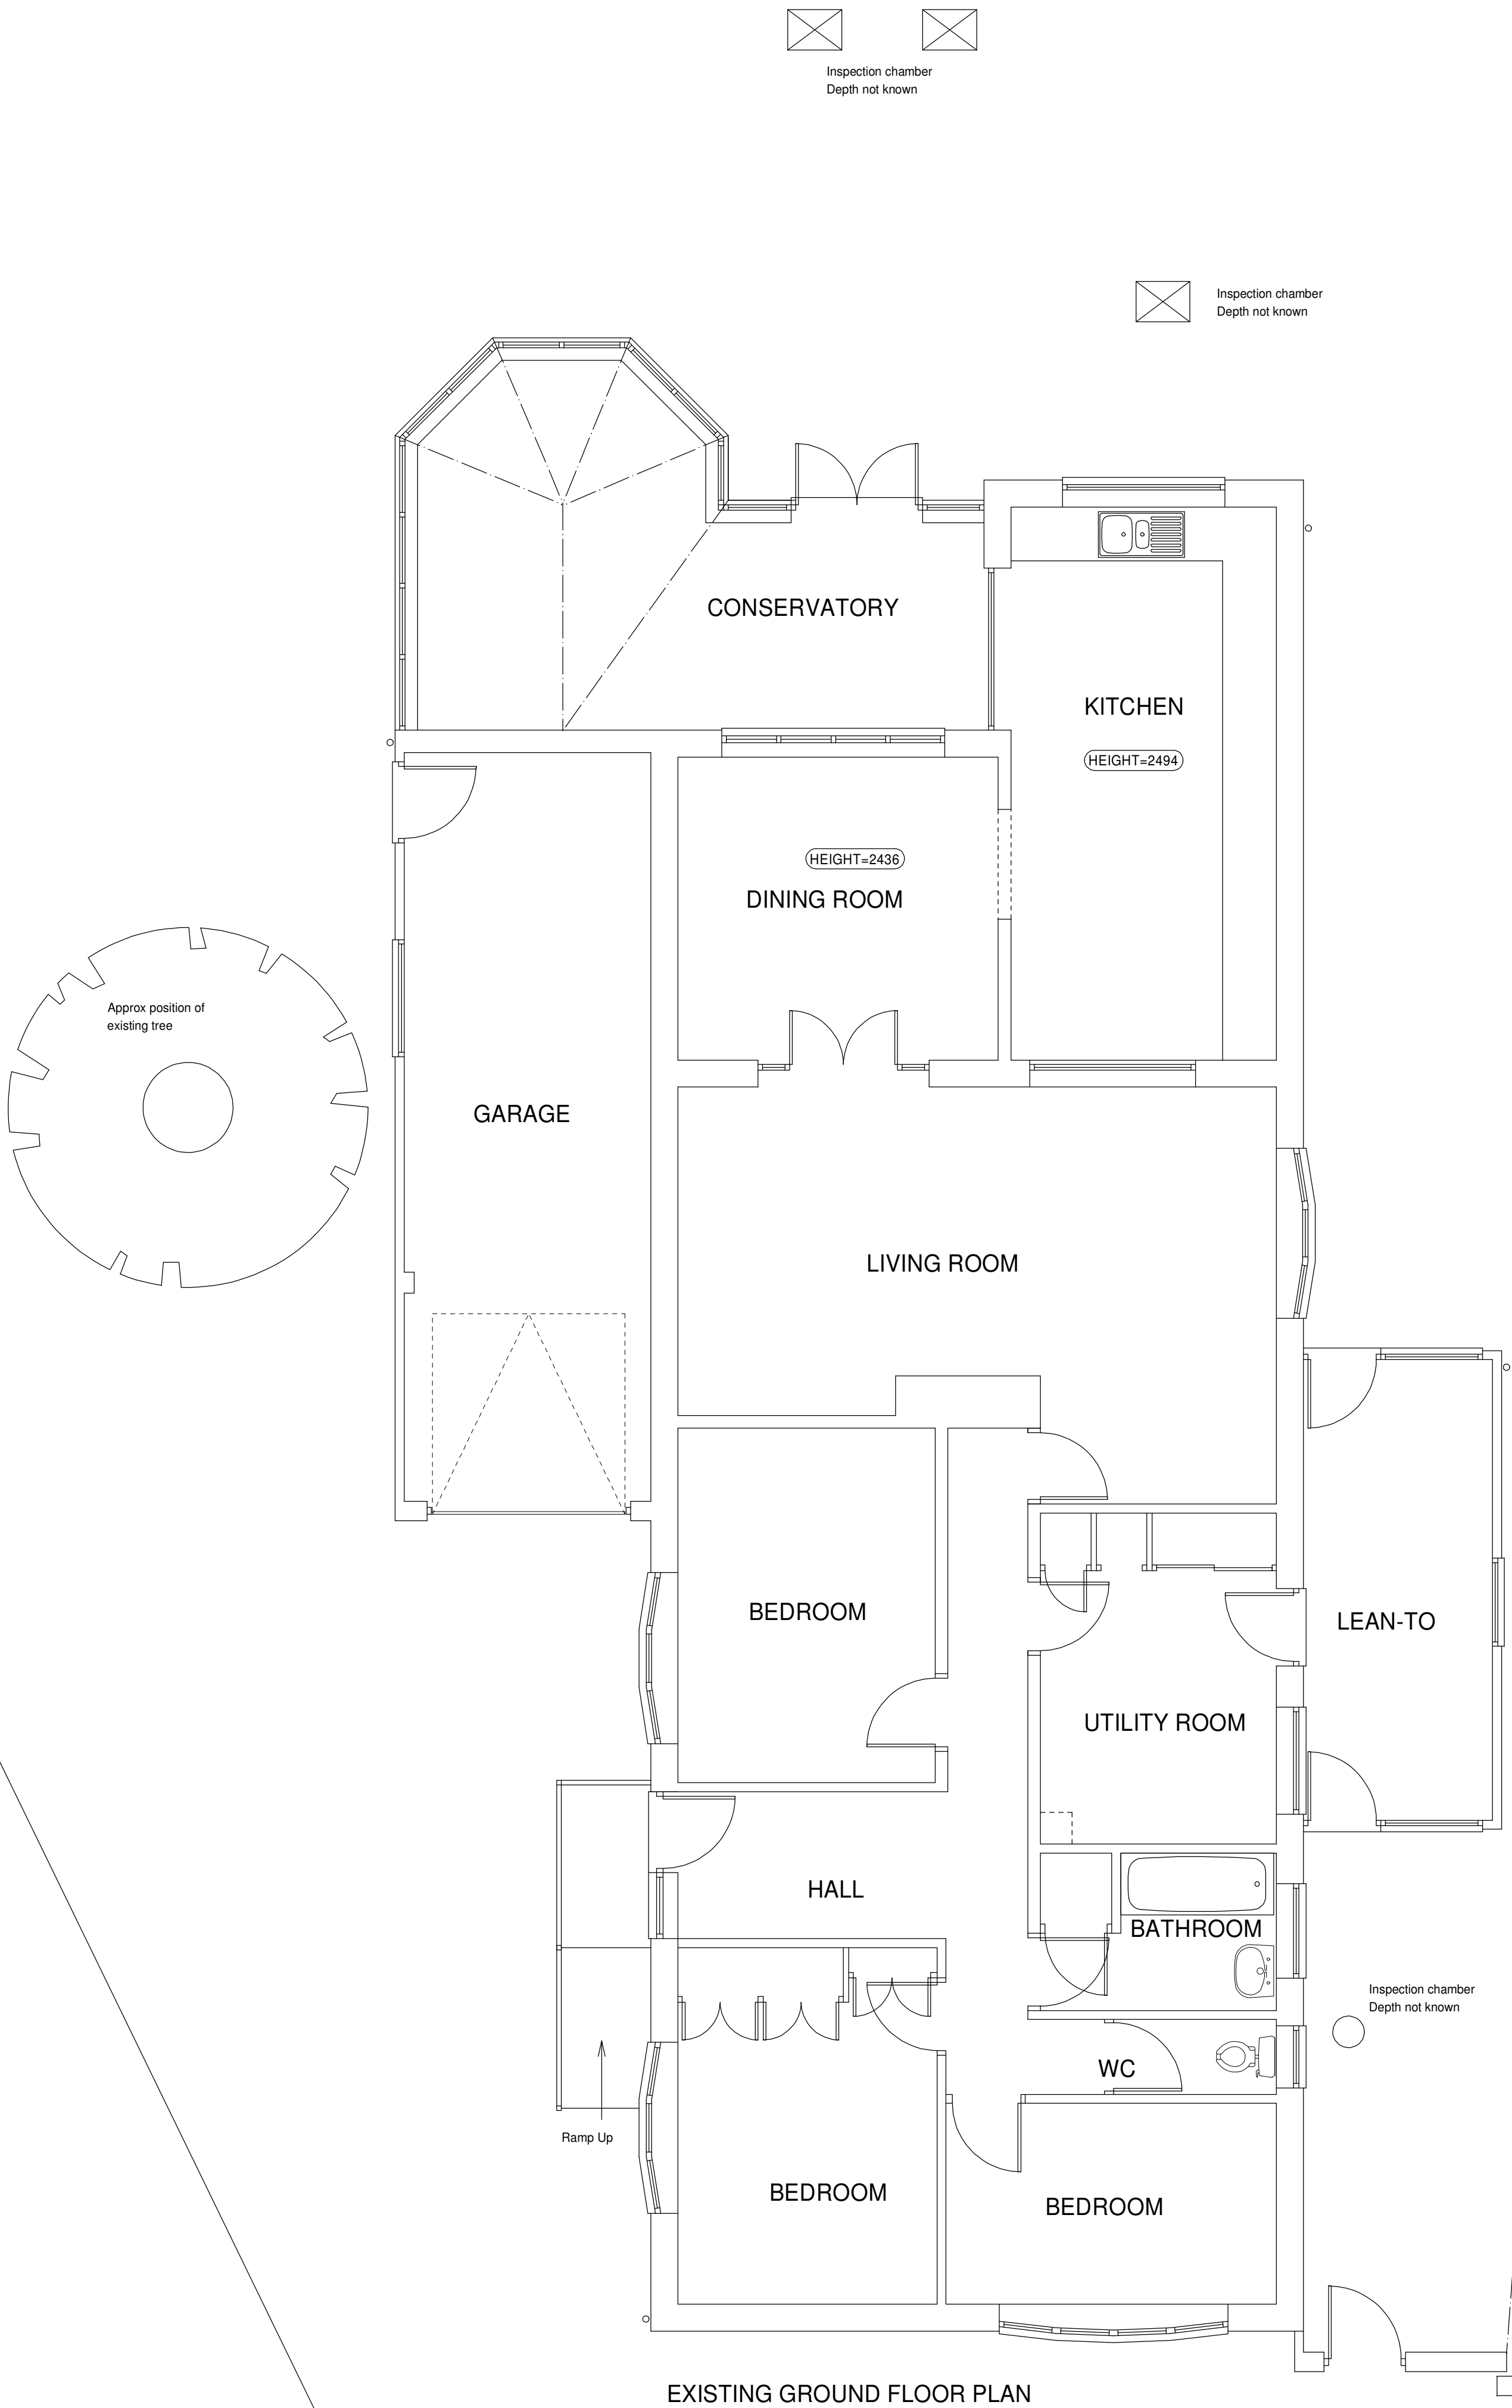


EXISTING SECTION

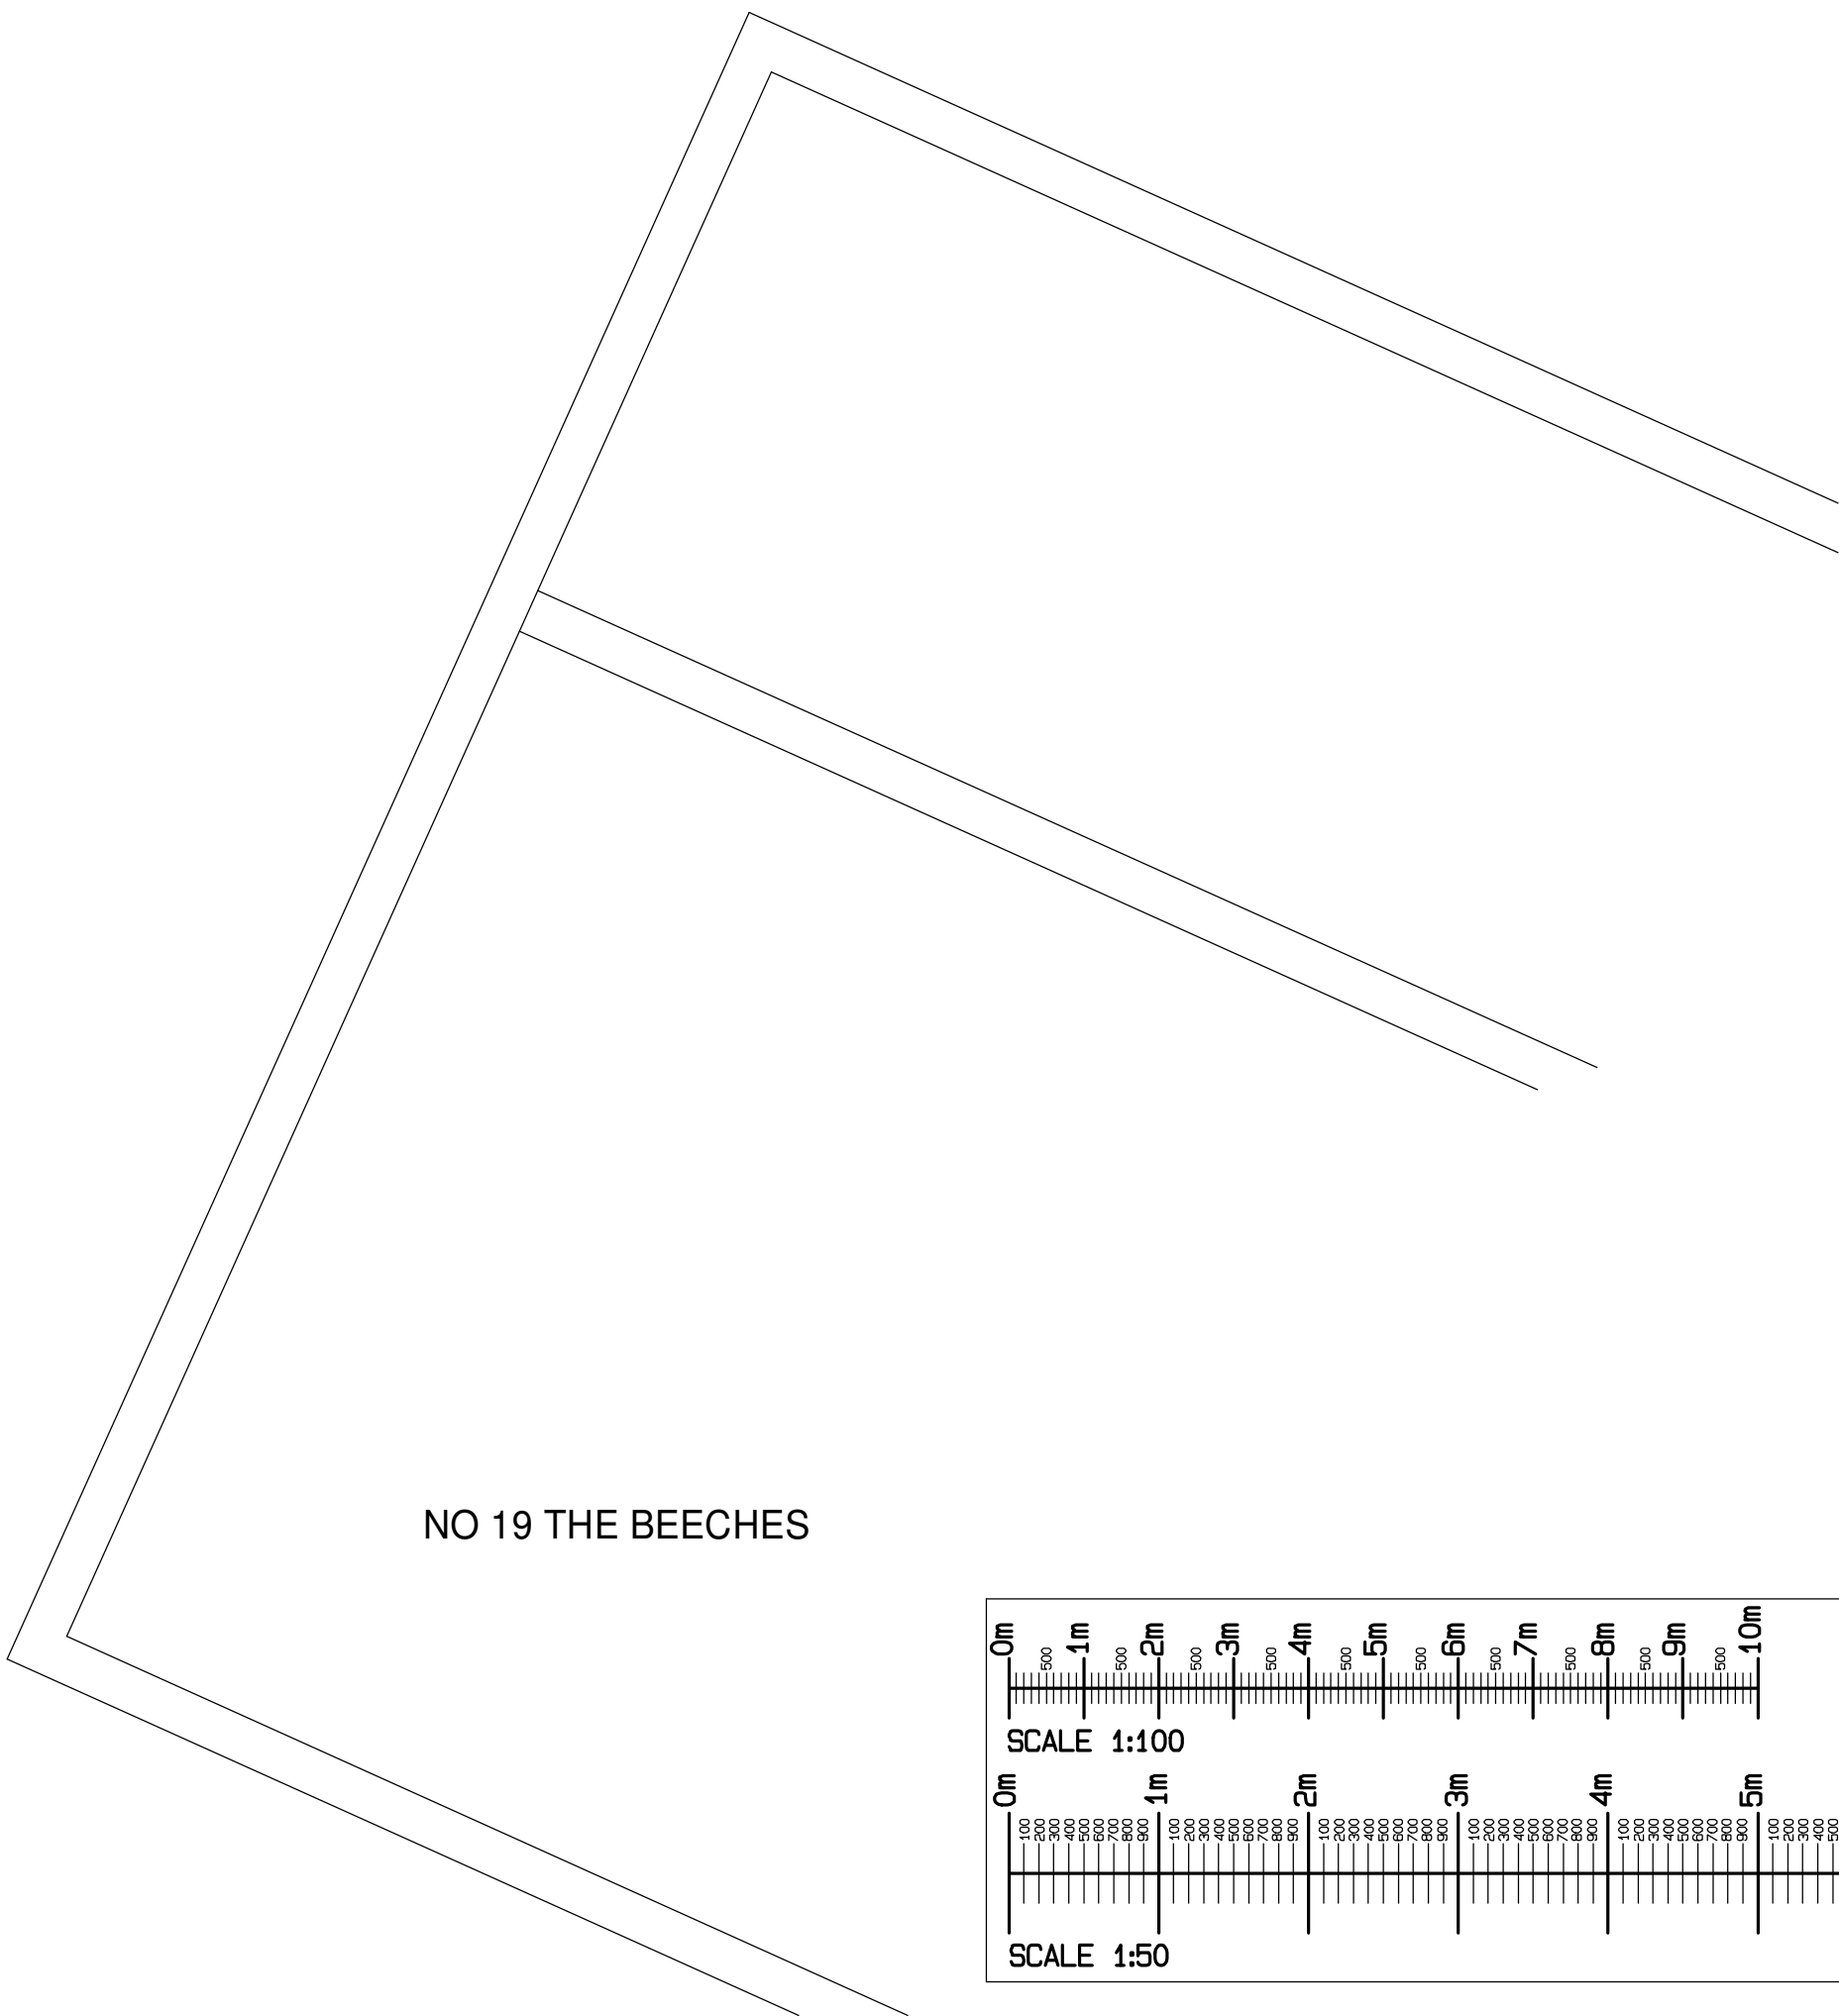

Revision A 8-7-2026
Ramp adjacent to front door
added to floor plan as
previously omitted in error.

CIL FLOOR AREAS CALC	
EXISTING GROUND FLOOR PLAN	- 000 SQM
EXISTING FIRST FLOOR PLAN	- 000 SQM
EXISTING SECOND FLOOR PLAN	- 000 SQM
EXISTING TOTAL FLOOR AREA	- 000 SQM
PROPOSED GROUND FLOOR PLAN	- 000 SQM
PROPOSED FIRST FLOOR PLAN	- 000 SQM
PROPOSED SECOND FLOOR PLAN	- 000 SQM
PROPOSED TOTAL FLOOR AREA	- 000 SQM
FLOOR AREA TO BE TAKEN DOWN	- 000 SQM
TOTAL ADDITIONAL FLOOR AREA	- 000 SQM
PROPOSED NEW EXTENSIONS TOTAL	-000 SQM

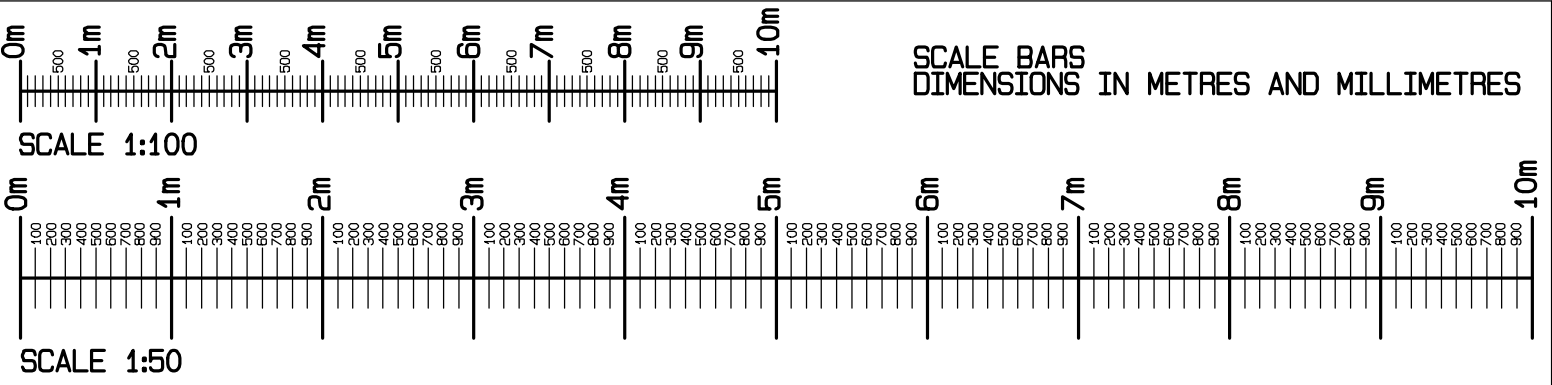

NEIL
ARMSTRONG
ARCHITECTURAL SERVICES

31 Church Ground, South Marston,
Swindon, Wilts. SN3 4PL. Tel: 01753 632158
Mobile: 07971 881160

client

MR AND MRS A MCGRATH
21 THE BEECHES
LYDIARD MILLICENT
NEAR SWINDON
WILTS.
SN5 3LT

project

21 THE BEECHES
LYDIARD MILLICENT
NEAR SWINDON
WILTS.
SN5 3LT

title

SURVEY OF EXISTING.
FLOOR PLAN AND SECTION

scale

1:50

date

23-4-2026

drawn

NBA

paper

A1

revision

A

no.

Y26-105-1

Work to figured dimensions only.
Any queries should be
referred to the address shown above.
This drawing is the Copyright of
Neil Armstrong Architectural Services
and shall not be altered, copied or reproduced
in any way without prior written consent.