



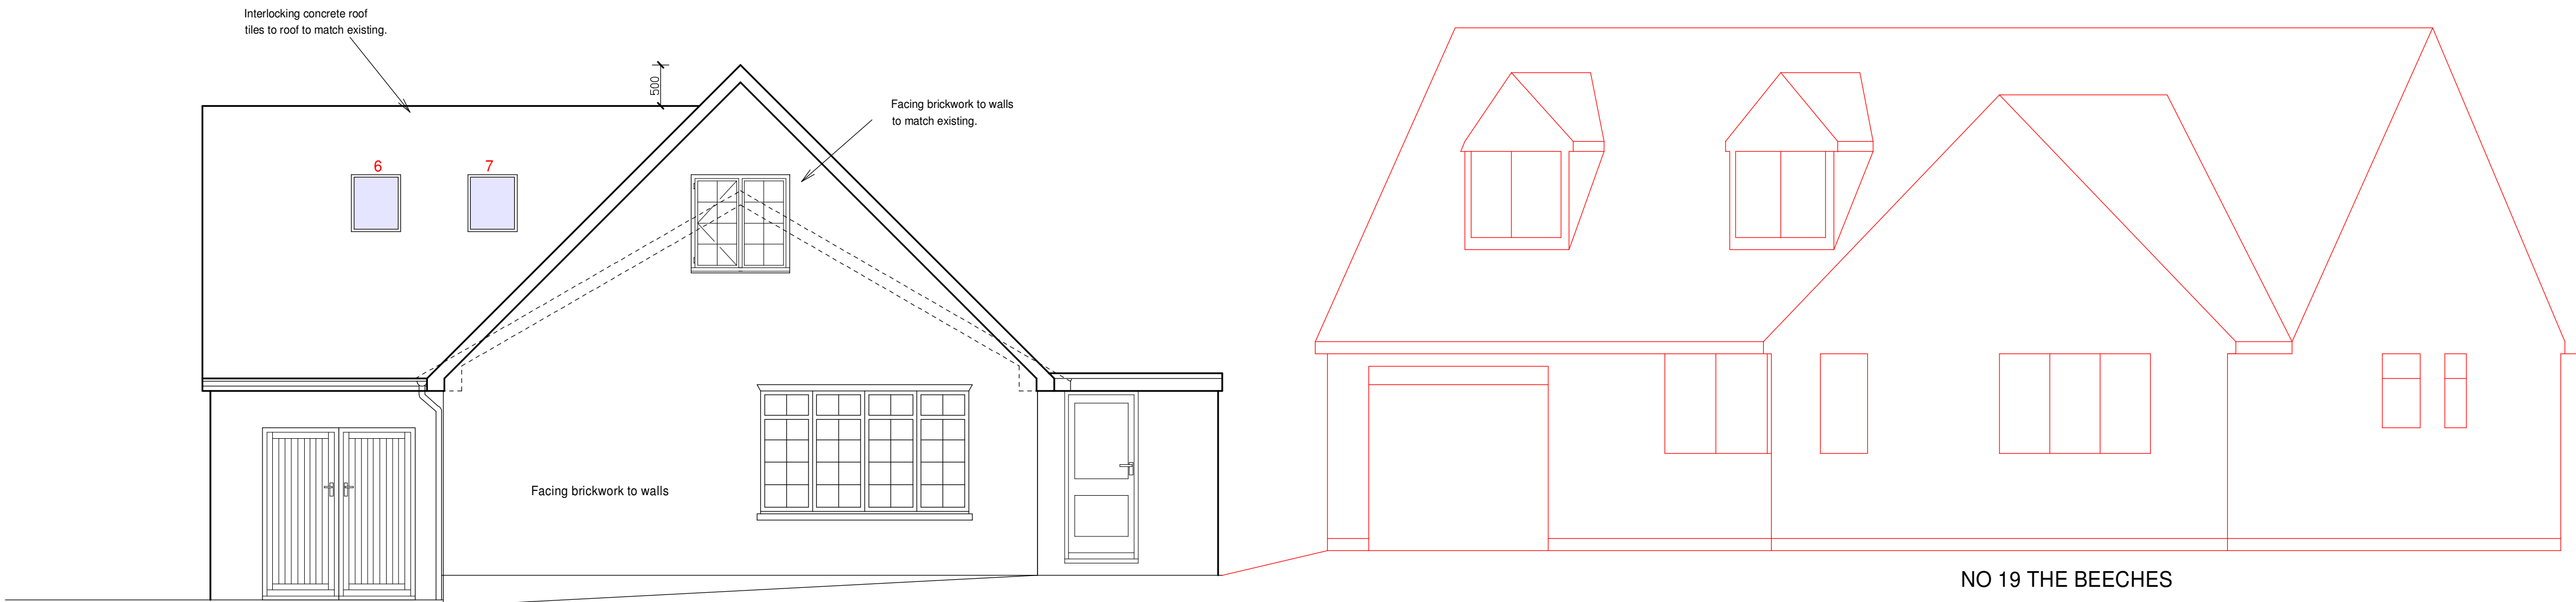


NO 19 THE BEECHES

PROPOSED FRONT ELEVATION (FACING ROAD)

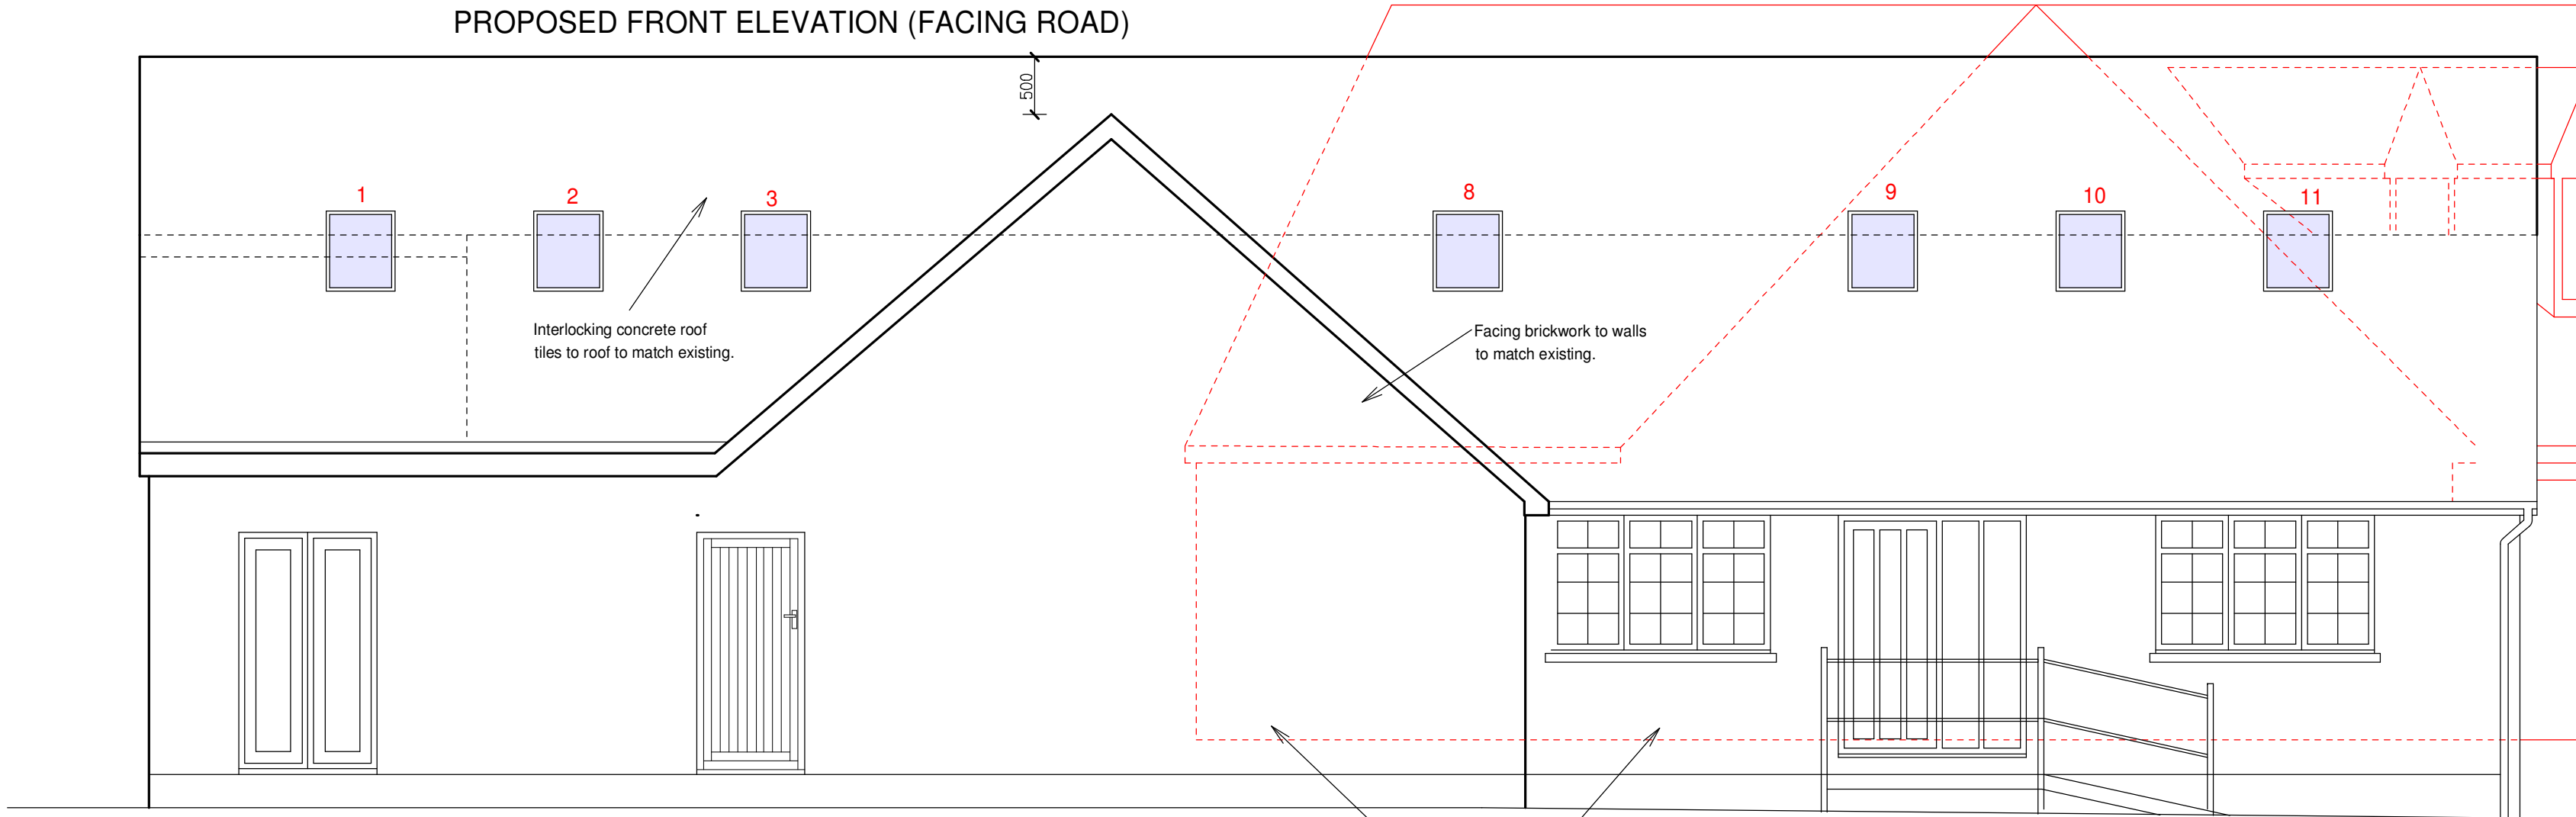


PROPOSED SIDE ELEVATION


NO 19 THE BEECHES

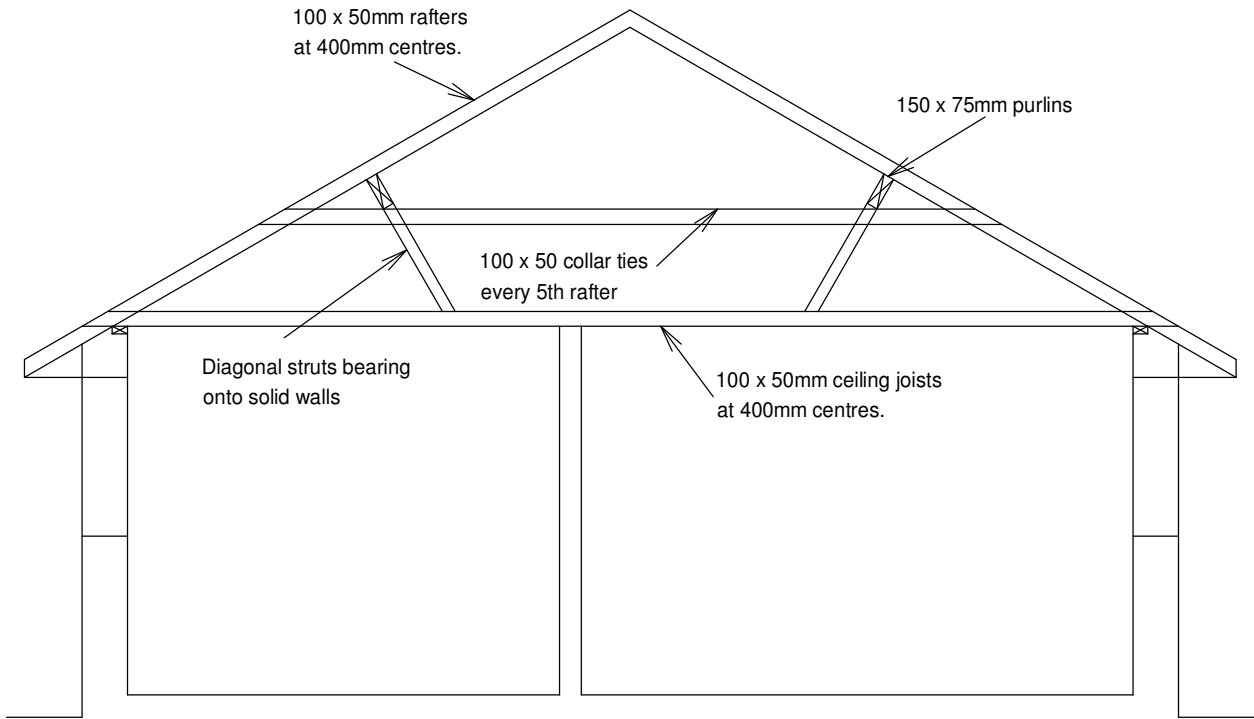

EXISTING SECTION

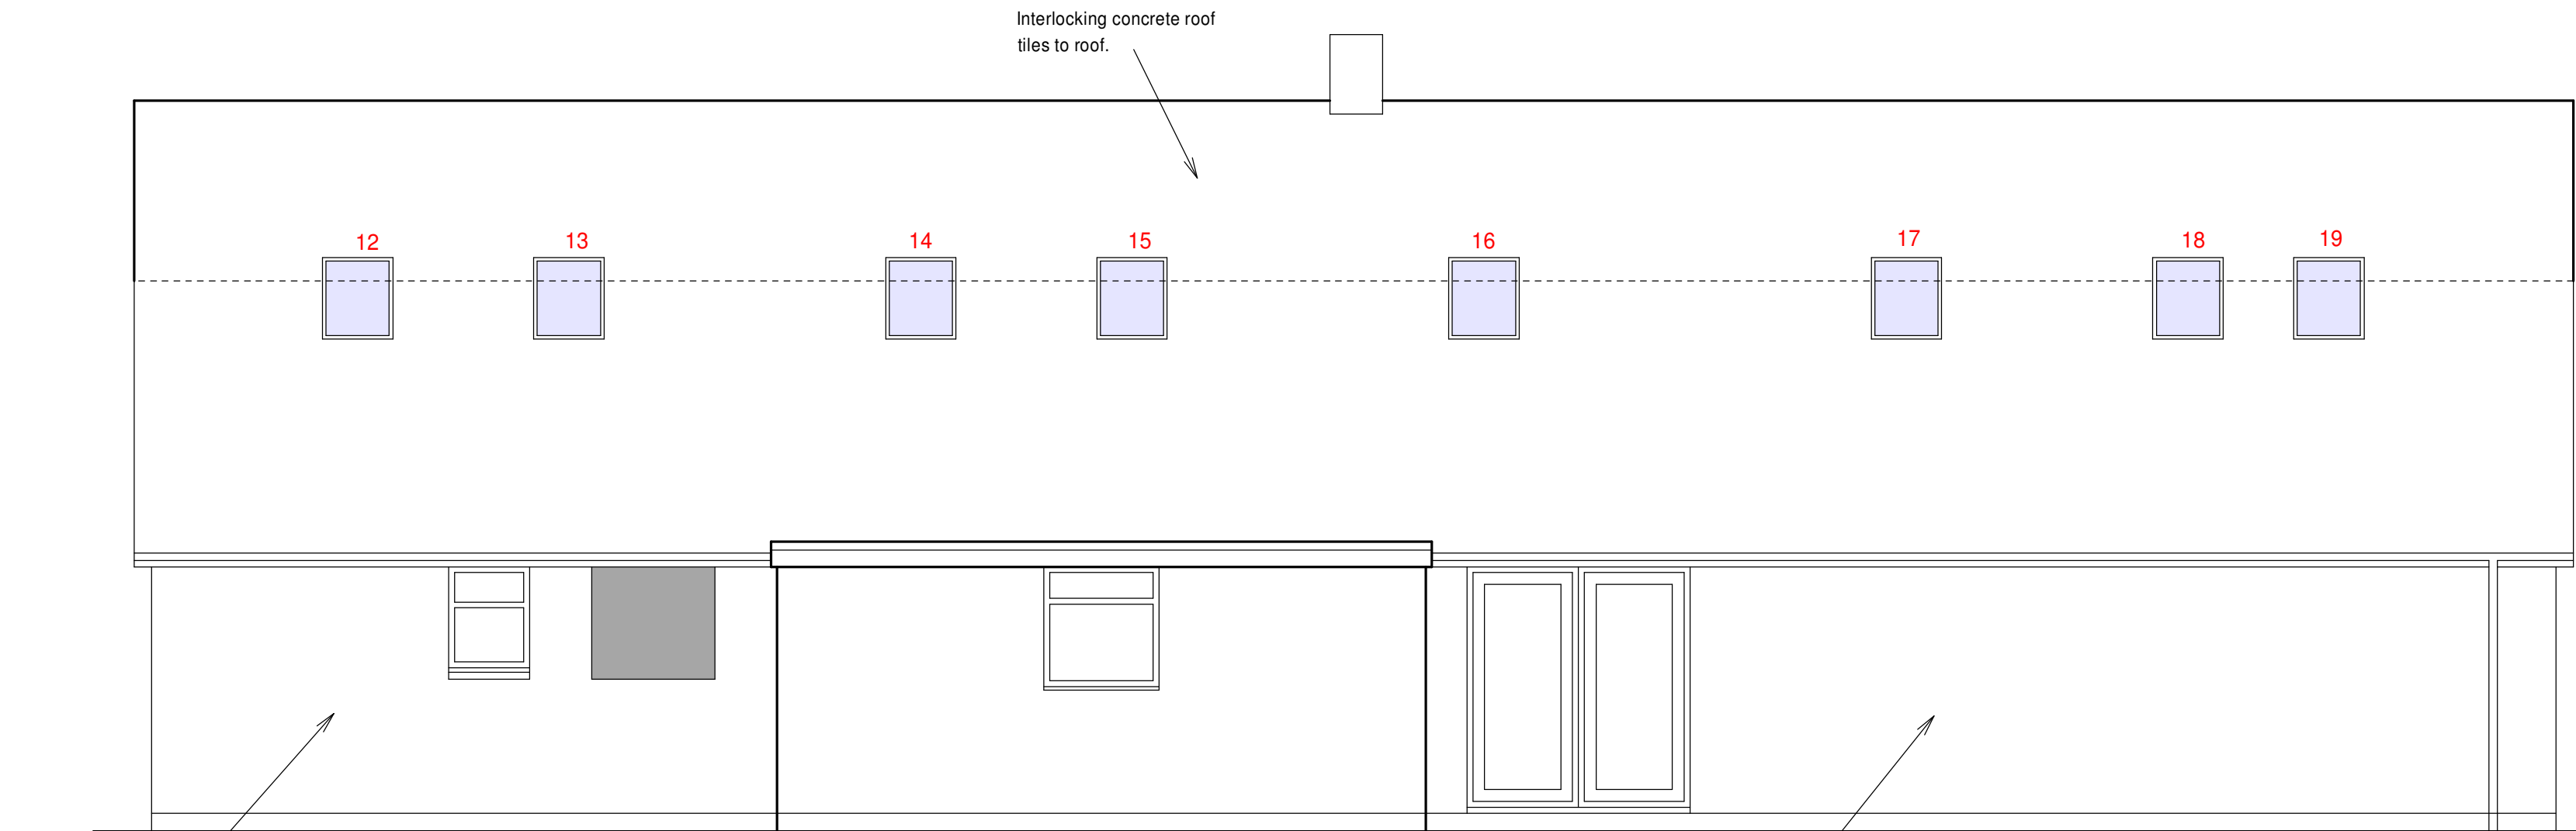

PROPOSED SIDE ELEVATION

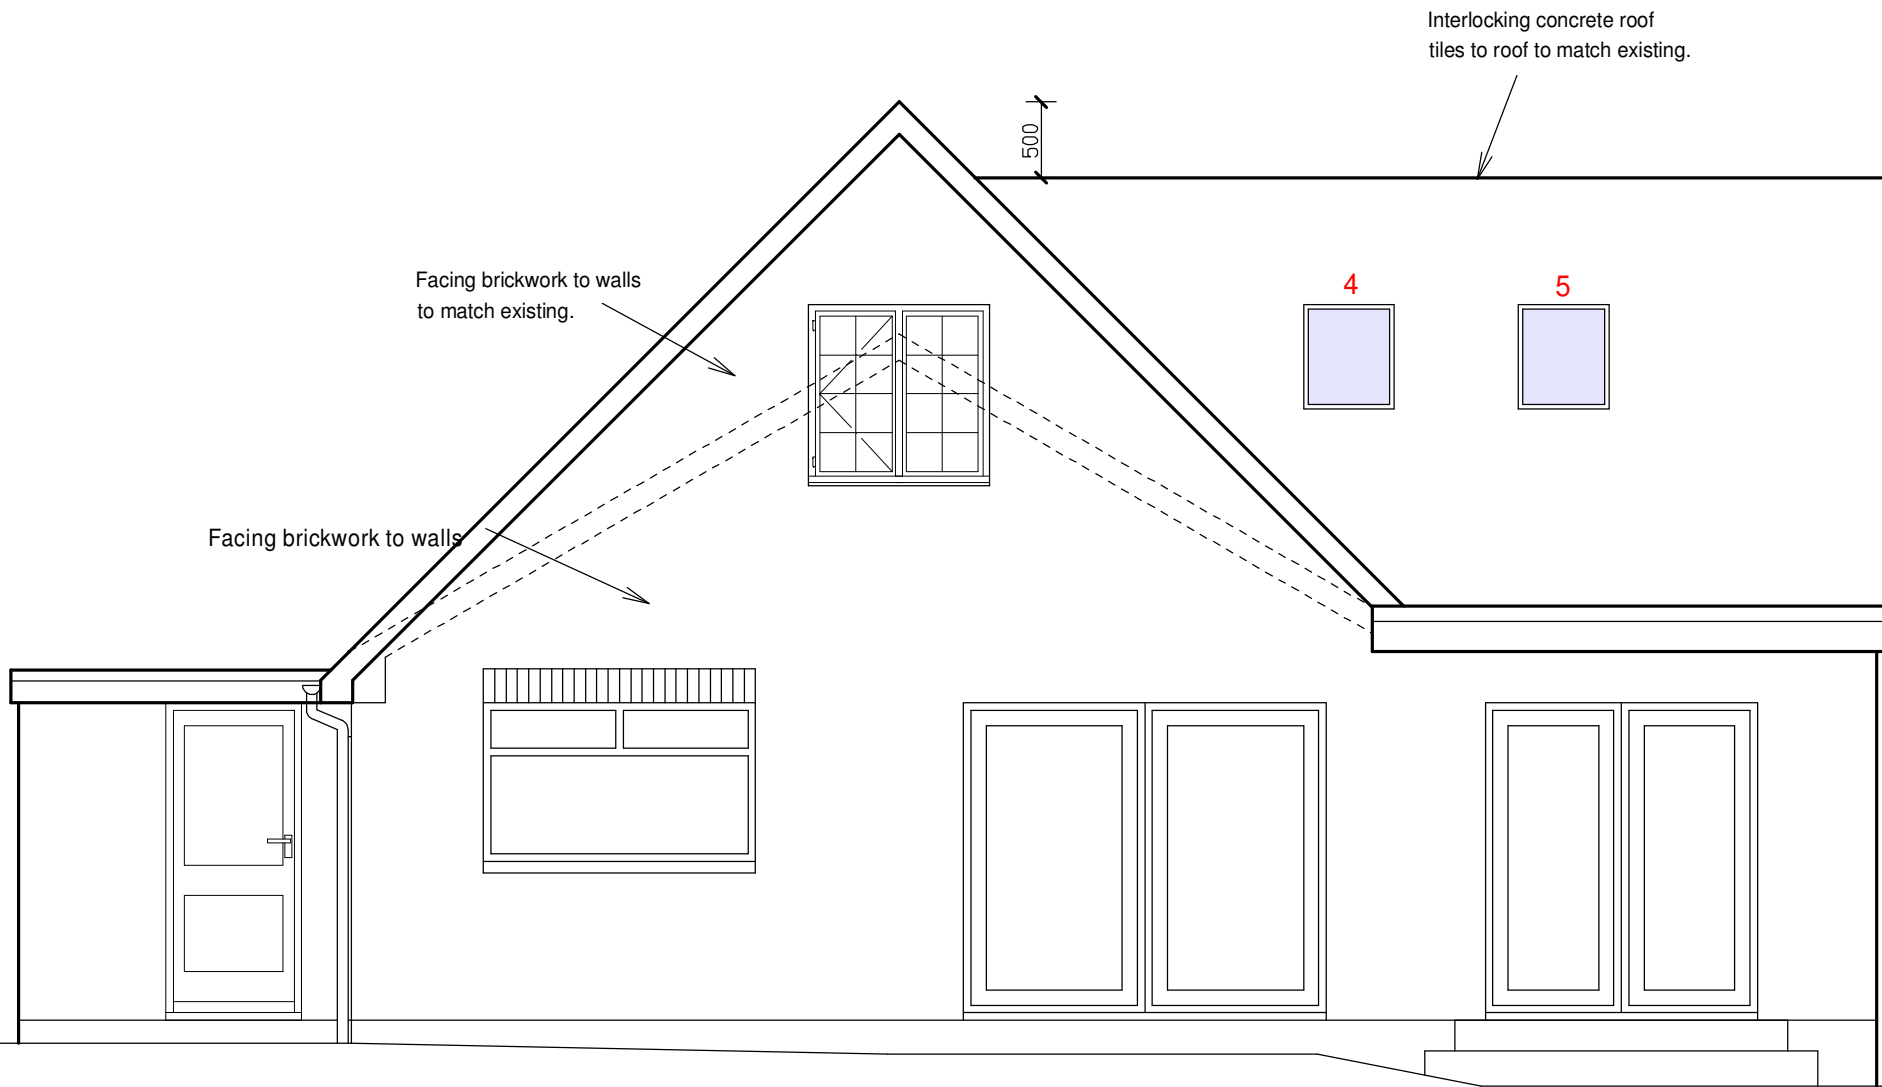

PROPOSED REAR ELEVATION

Revision A 8-7-2026
Ramp adjacent to front door added to floor plan as previously omitted in error.
All velux roof lights have been numbered to the first floor plan and the proposed elevations.
The flat roof of the single storey side extension has been reduced in height to match the eaves line of the main roof.
The Ridge height of the roof over the proposed dressing room has been reduced in height by 500mm. All as required by the appointed planning officer.
A window has been added to the front gable (first floor bedroom) to comply with the fire escape regulations for bedroom escape windows. This was omitted from the first scheme in error.

NOTE:
THIS DRAWING HAS BEEN PREPARED TO OBTAIN PLANNING CONSENT ONLY. IT IS NOT TO BE USED FOR CONSTRUCTION PURPOSES.
ALL DIMENSIONS APPROXIMATE. THESE PLANS CAN BE SCALED FOR PLANNING PURPOSES ONLY.

NEIL ARMSTRONG ARCHITECTURAL SERVICES			
31 Church Ground, South Marston, Swindon, Wilts. SN3 4PL. Tel: (01753) 632158 Mobile: 07971 881162			
client	MR AND MRS A MCGRATH 21 THE BEECHES LYDIARD MILLICENT NEAR SWINDON WILTS. SN5 3LT		
project	21 THE BEECHES LYDIARD MILLICENT NEAR SWINDON WILTS. SN5 3LT		
title	PROPOSED EXTENSIONS AND ALTERATIONS. ELEVATIONS		
scale	date	drawn	NBA
1:50	10-5-2026	paper	A1
revision	no.	Y26-105-5	
A			
Work to figured dimensions only. Any queries should be referred to the address shown above. This drawing is the Copyright of Neil Armstrong Architectural Services and shall not be altered, copied or reproduced in anyway without prior written consent.			

