


0 5 10 20 1:500

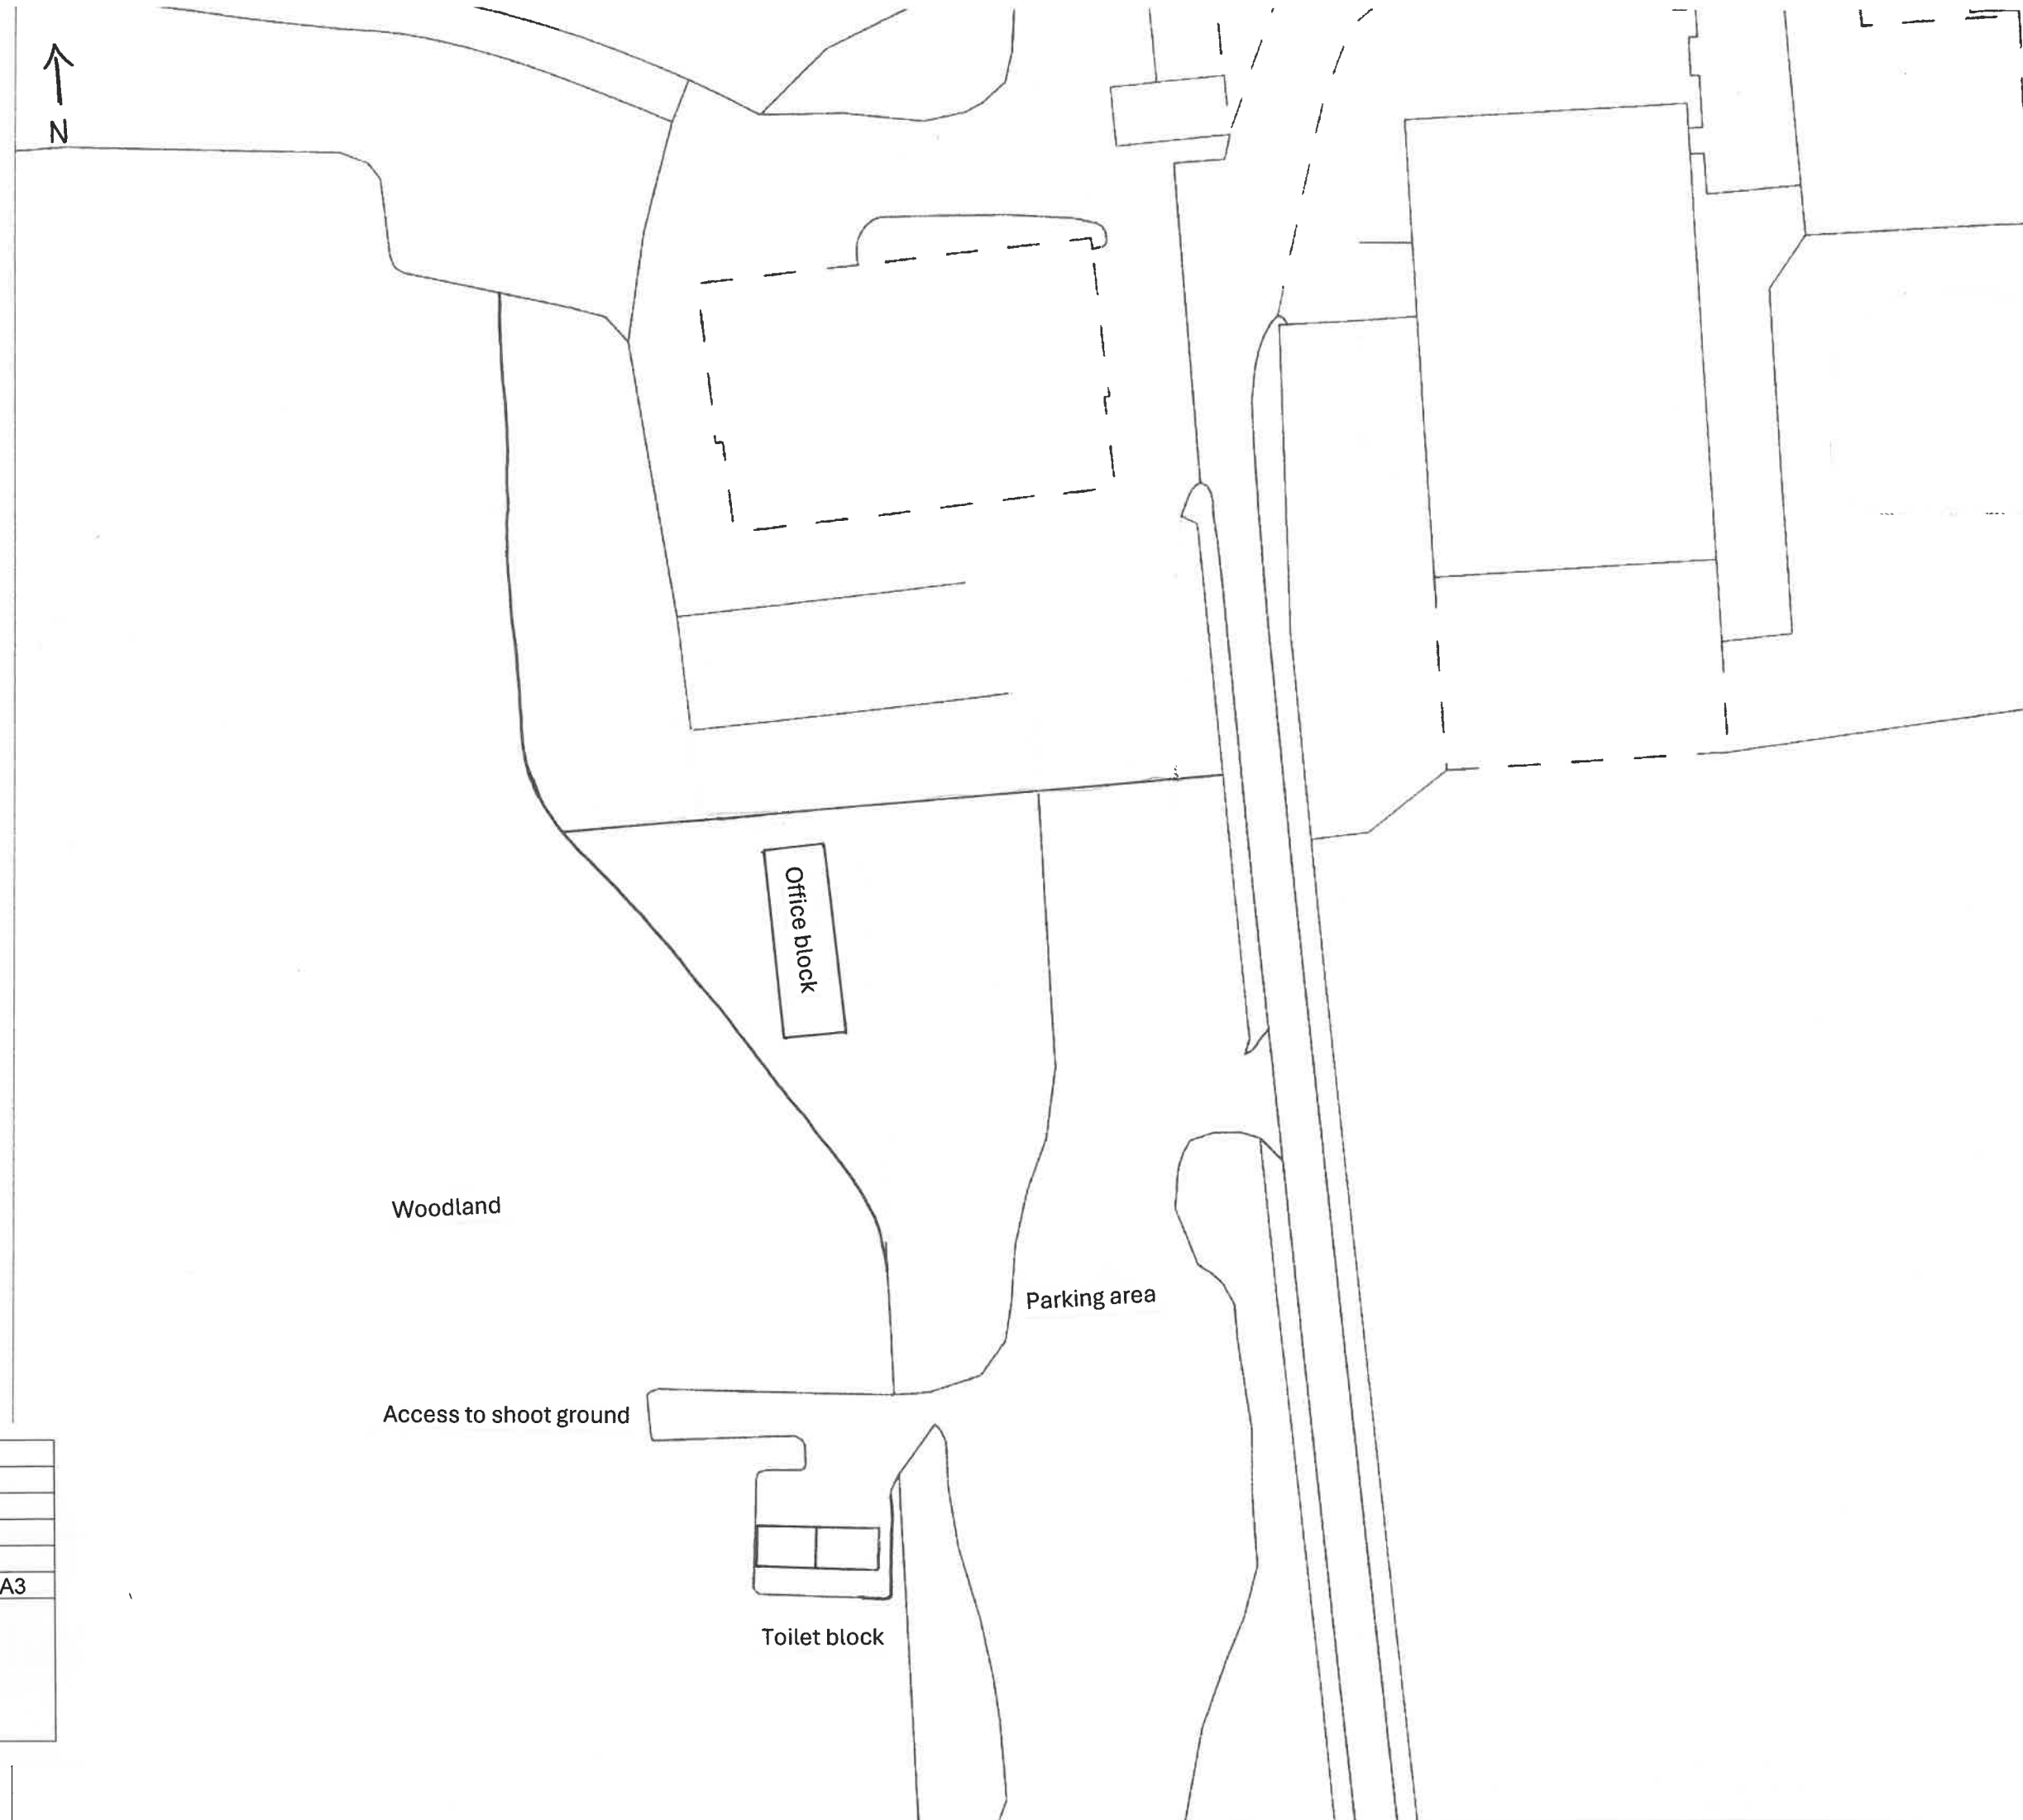

PLAN	KCC2885/10		
TITLE	Block Plan		
SITE	Beacon Hill Farm		
CLIENT	S H Crook		
NUMBER	KCC2885/10 07/26dm		
DATE	July 2026	SCALE	1:500 at A3
KERNON COUNTRYSIDE CONSULTANTS LTD Greenacres Barn, Purton Stoke, Swindon SN5 4LL Tel 01793 771333 Email info@kernon.co.uk This plan is reproduced from the Ordnance Survey under copyright licence 100015226			