



EXISTING LAYOUT

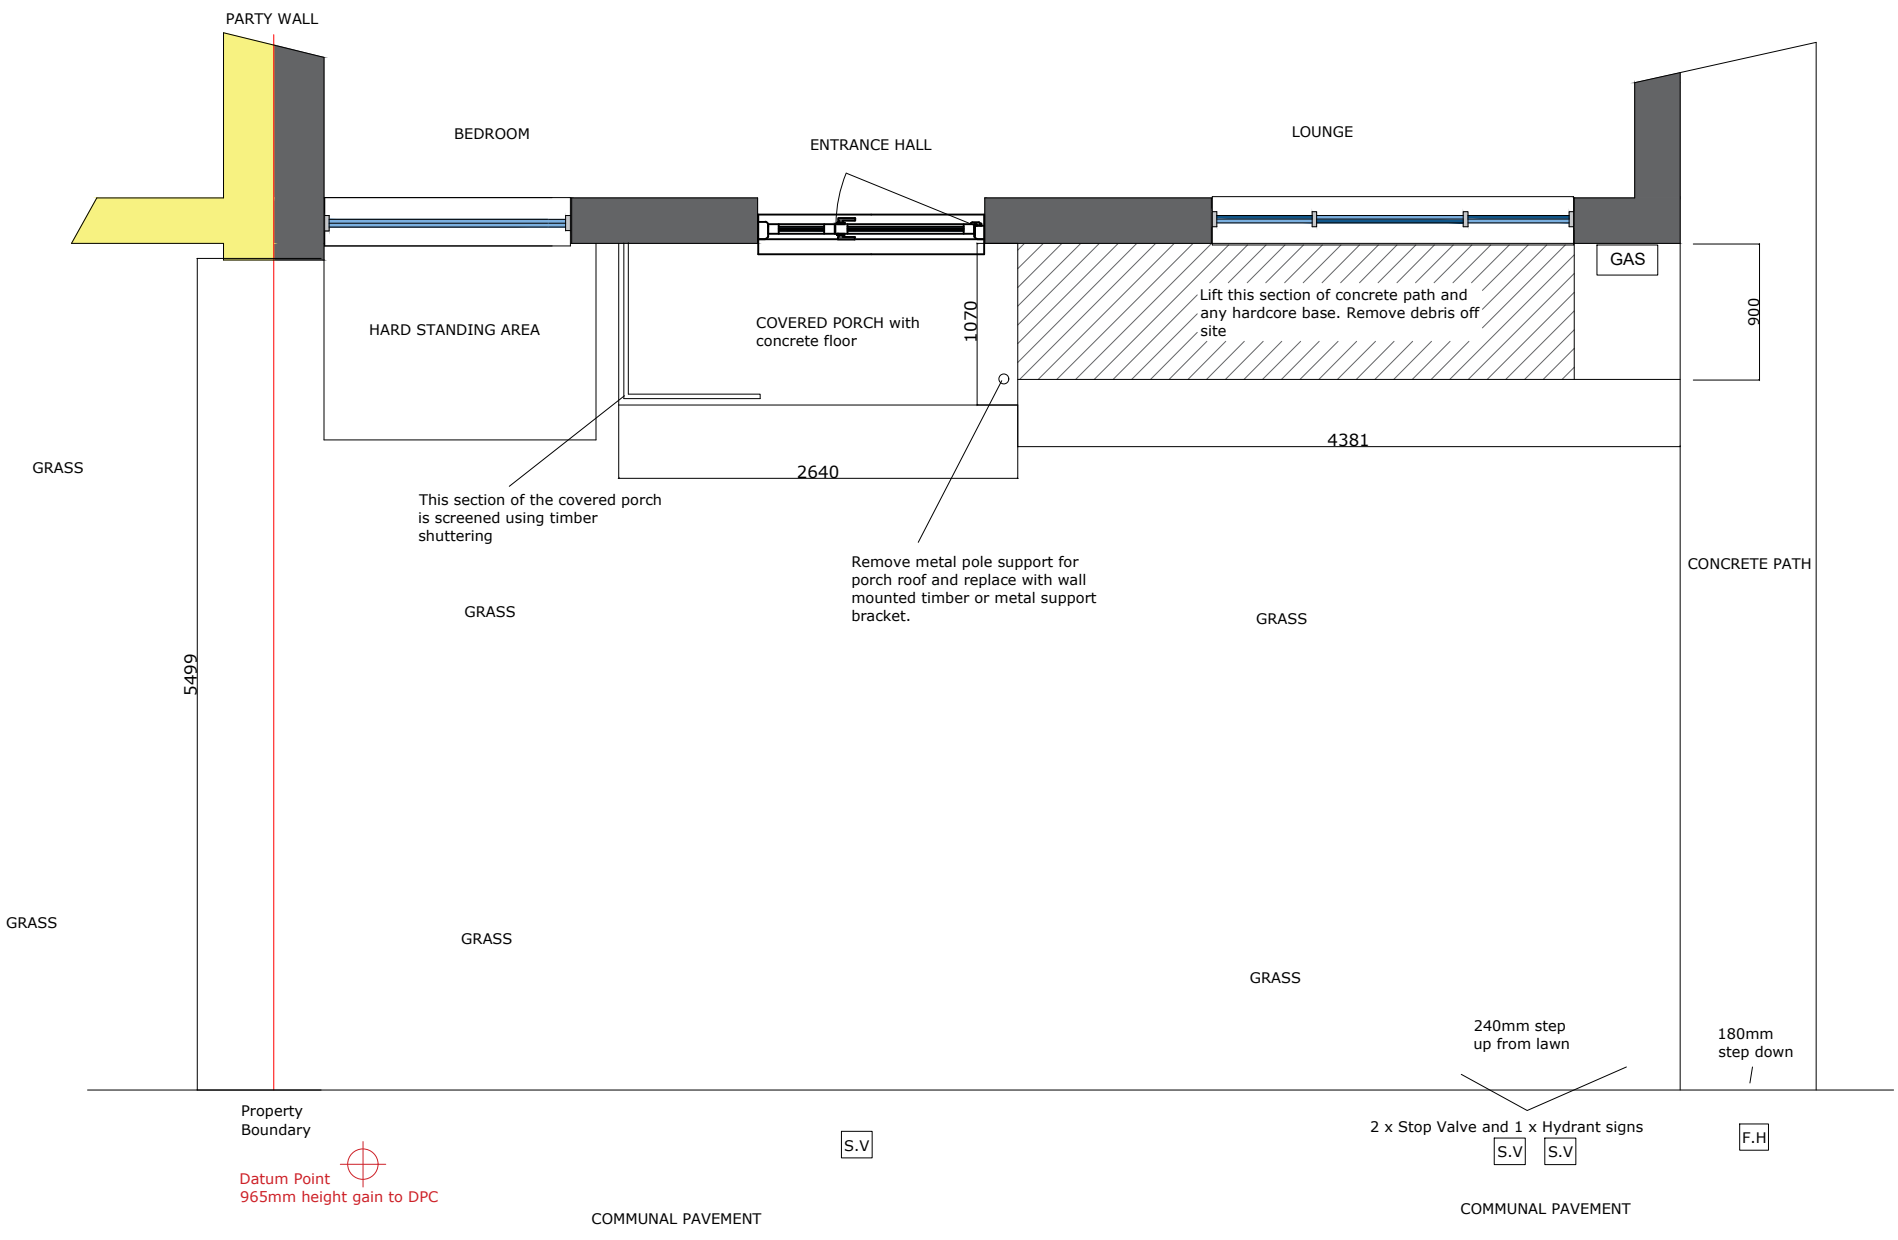

Break up, lift, and remove from site the existing concrete paths and any hardcore base. **DO NOT retain and reuse debris to raise levels to ramps and landings.** Remove debris off site.

Cut off at the base and remove the metal pole supporting the porch roof structure.

Construct and fix a suitable timber or metal wall mounted bracket to support the porch roof load using suitable fixing for that work.

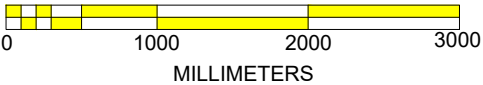CLIENT	I AGREE TO THE PROPOSED WORKS TAKING PLACE NAME: SIGN:		TITLE: EXTERNAL RAMPED ACCESS DRAWN BY: K DICKENS DRAWING NO: 557746 / 1 REV: 1	NAME: MRS KEEN ADDRESS: 10 WHITLEY ROAD ALDBOURNE REF: PR202503-557746
O.T or O.T.A	I CAN CONFIRM THAT THIS SKETCH PLAN MEETS THE NEEDS IDENTIFIED ON THE REFERRAL NAME: SIGN:	All particulars & dimensions to be checked on site prior to commencement. All work to be carried out in accordance with current Building Regulations, British Standards & Codes of Practice.	SCALE: 1:50 DATE: 17/11/2025	