THIS DRAWING IS FOR PLANNING PURPOSES ONLY

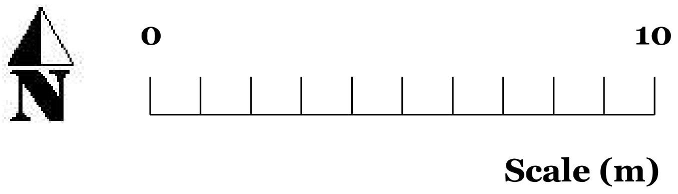
N
0
10
Scale (m)

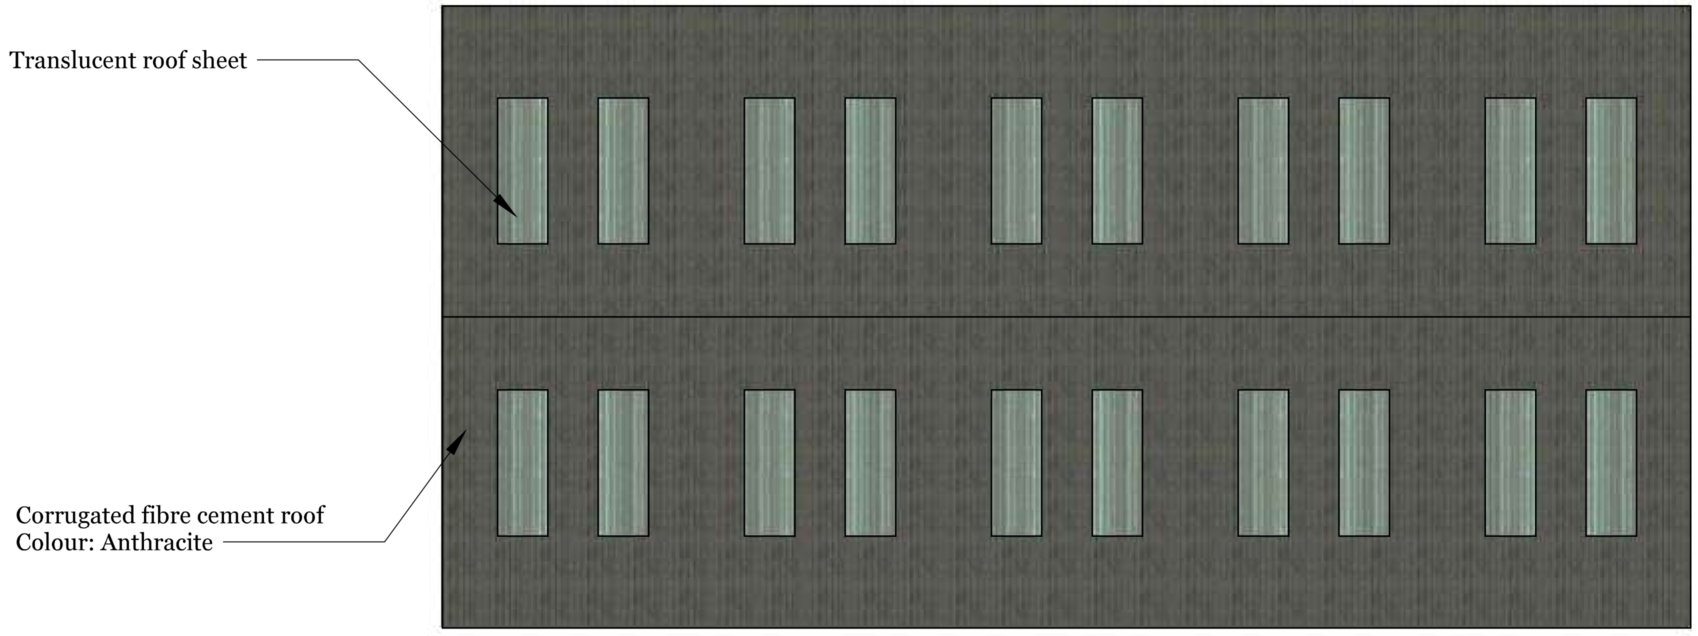
Translucent roof sheet
Corrugated fibre cement roof
Colour: Anthracite

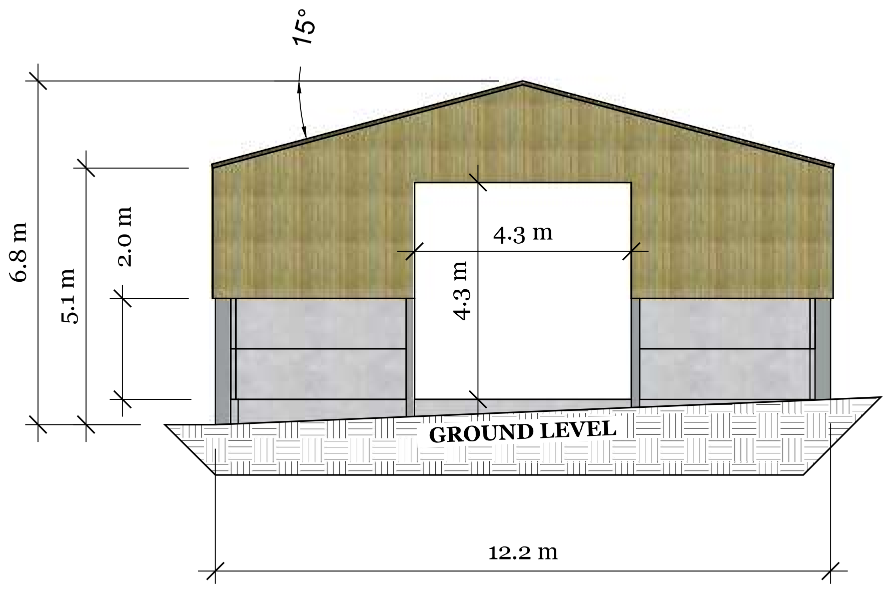
15°
6.8 m
5.1 m
2.0 m
4.3 m
4.3 m
GROUND LEVEL
12.2 m

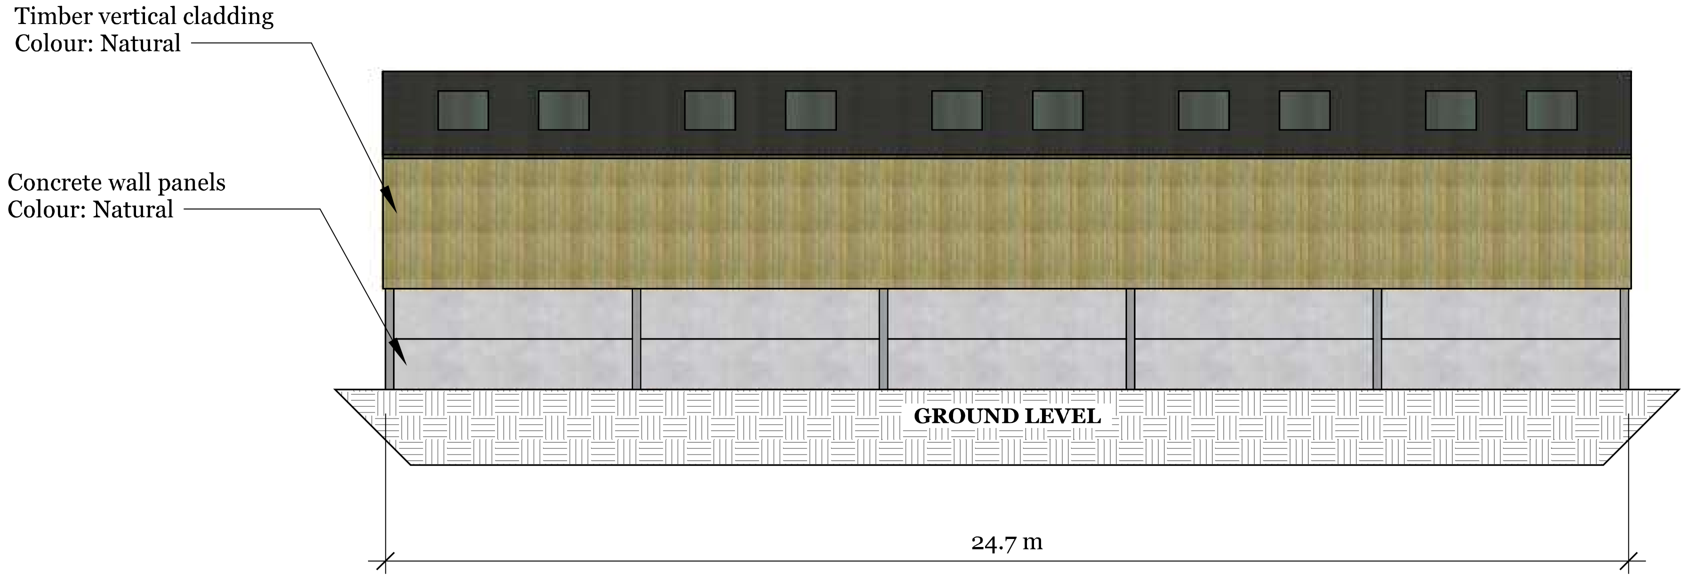
Timber vertical cladding
Colour: Natural
Concrete wall panels
Colour: Natural
GROUND LEVEL
24.7 m

Symonds
&Sampson
ESTABLISHED 1858

Site Address: Sandy Hills Farm
Old Dinton Road
Teffont
SP3 5QX

Client: Mr R Bristow

Fodder & Machinery Store

Proposed Plan & Elevations

Drawing #: 26-037
Drawn Date: 03/07/2026
Drawn by: DF
Scale 1:150 on A3 Paper

REVISIONS

	MM/DD/YY	REMARKS
A	10/07/2026	Ground level annotations added
B	__/__/__	...
C	__/__/__	...
D	__/__/__	...
E	__/__/__	...

The information contained in this drawing is the sole property of Symonds & Sampson LLP. Any reproduction in part or as a whole without the written permission of Symonds & Sampson LLP is strictly prohibited