




SECTION A-A
Scale 1:5

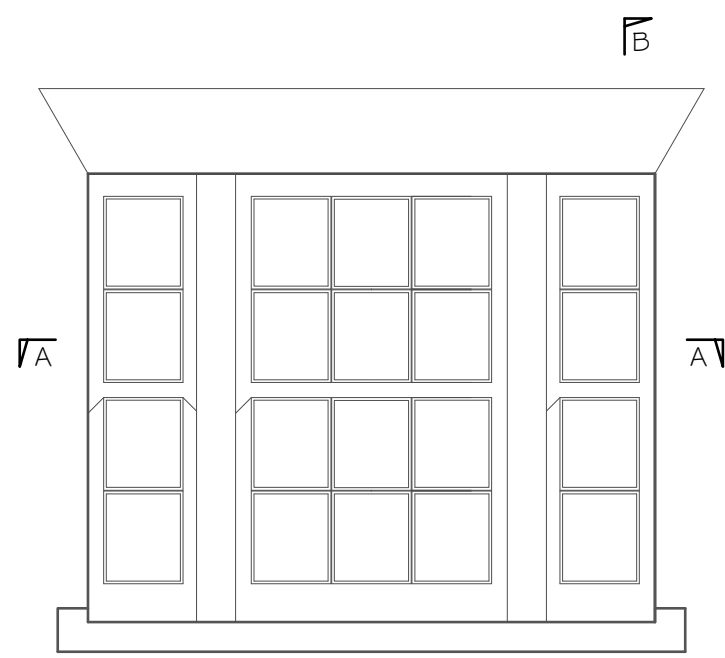


SASH WINDOW
Scale 1:20

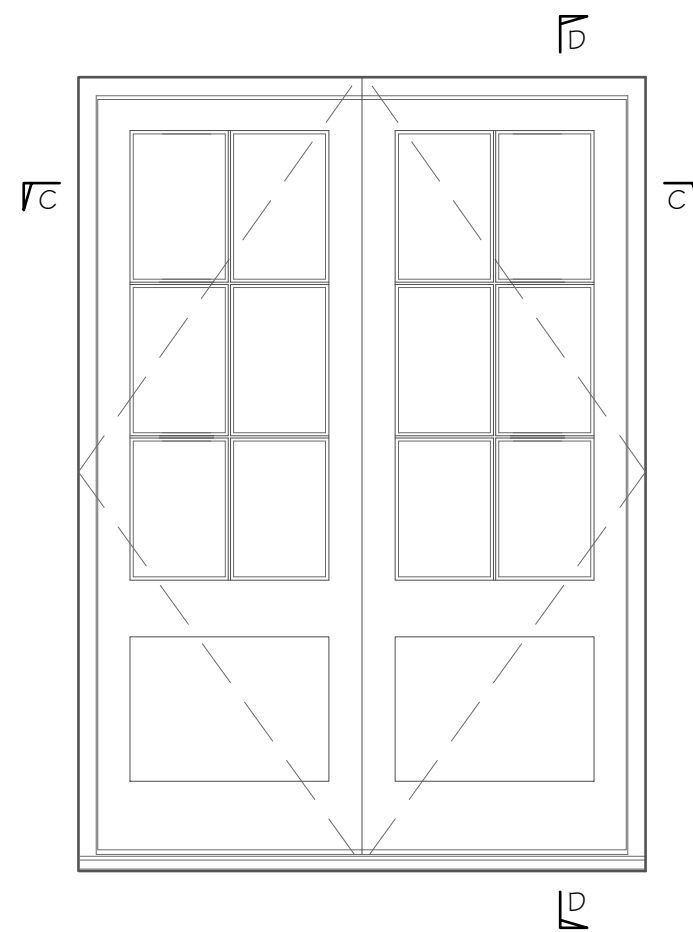


FRENCH DOORS
Scale 1:20

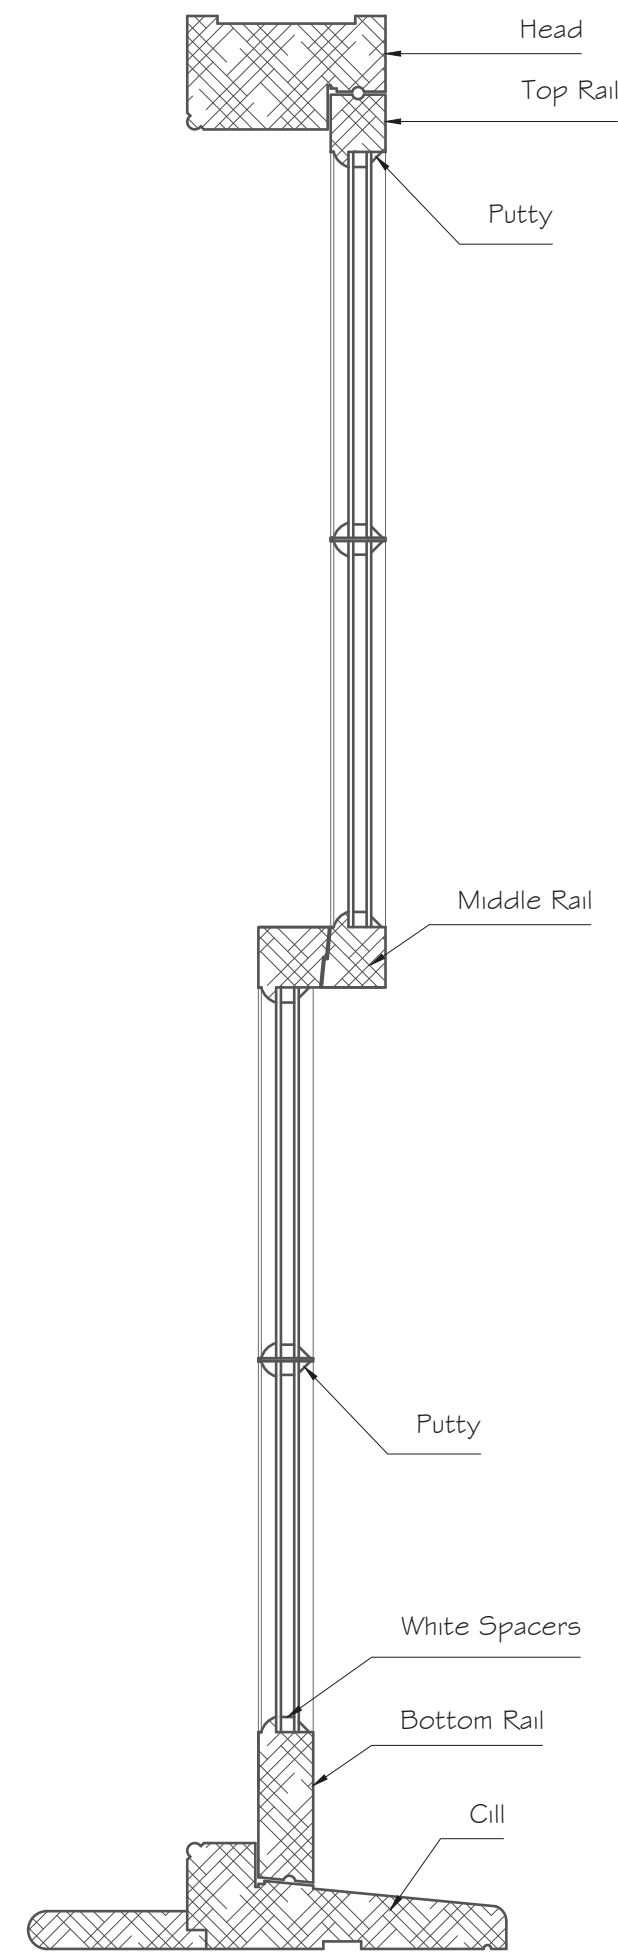


SECTION B-B
Scale 1:5

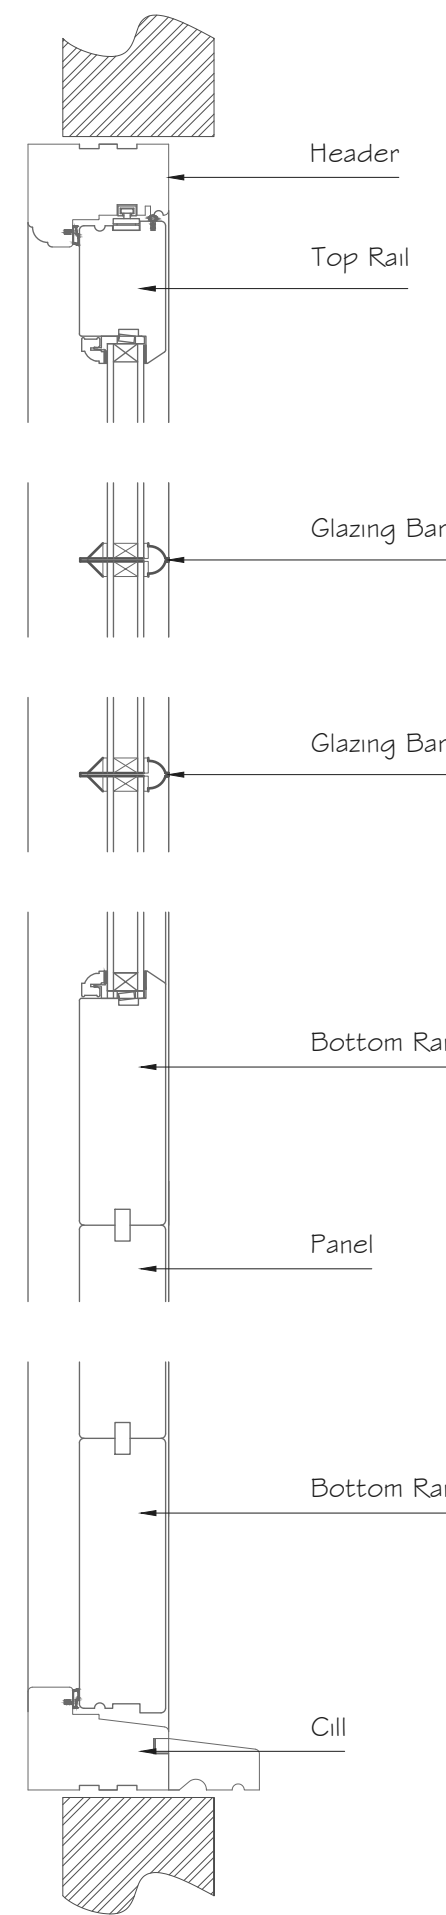





SECTION D-D
Scale 1:5

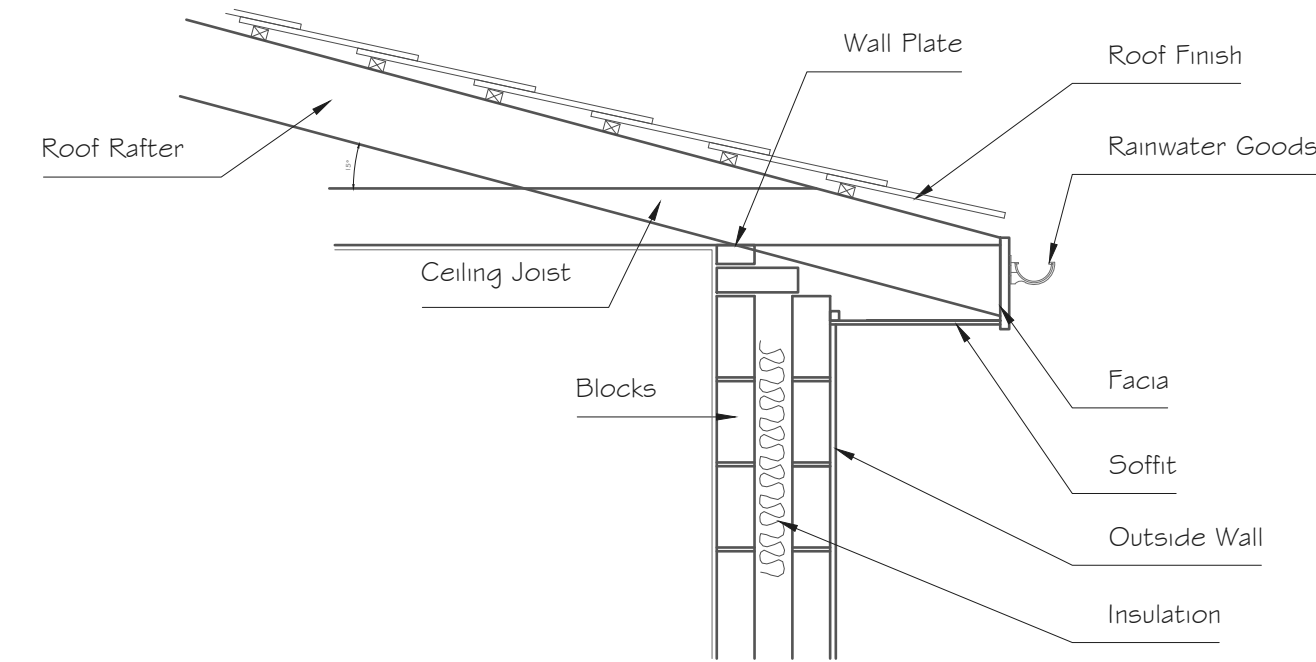



EAVES
Scale 1:20

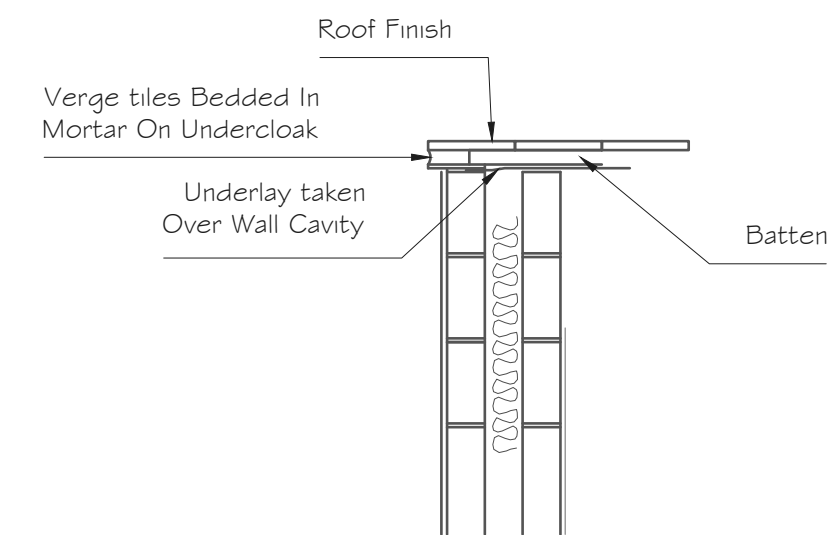

VERGE
Scale 1:20

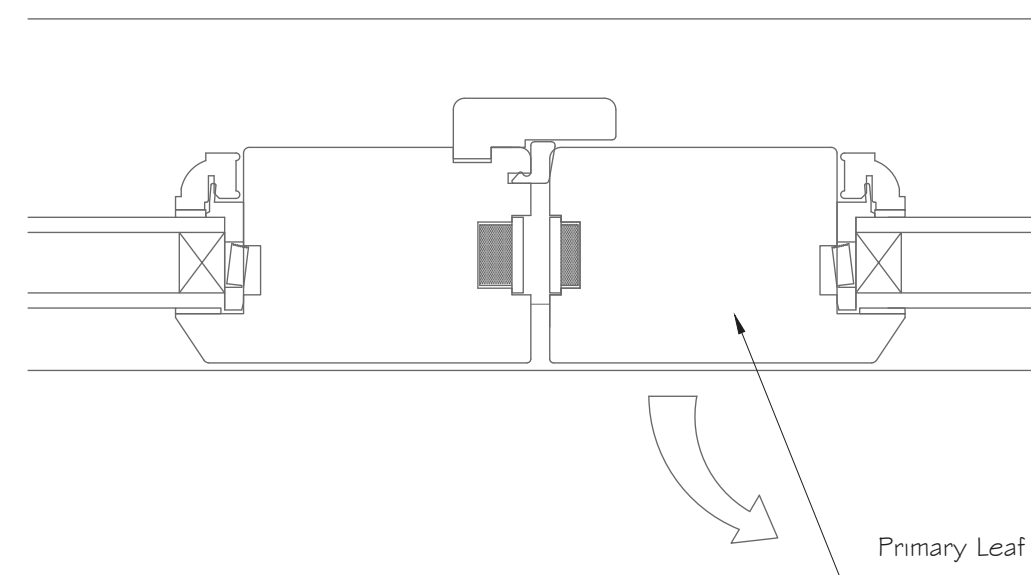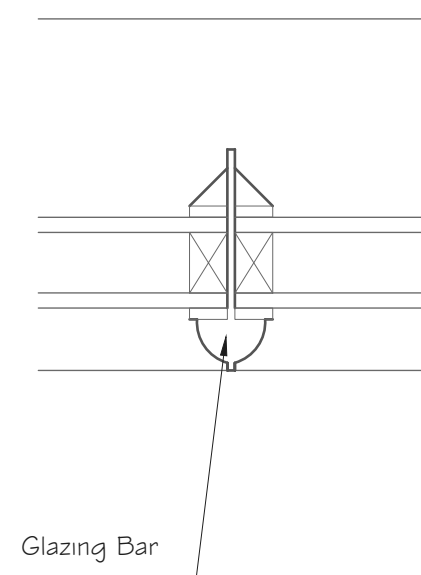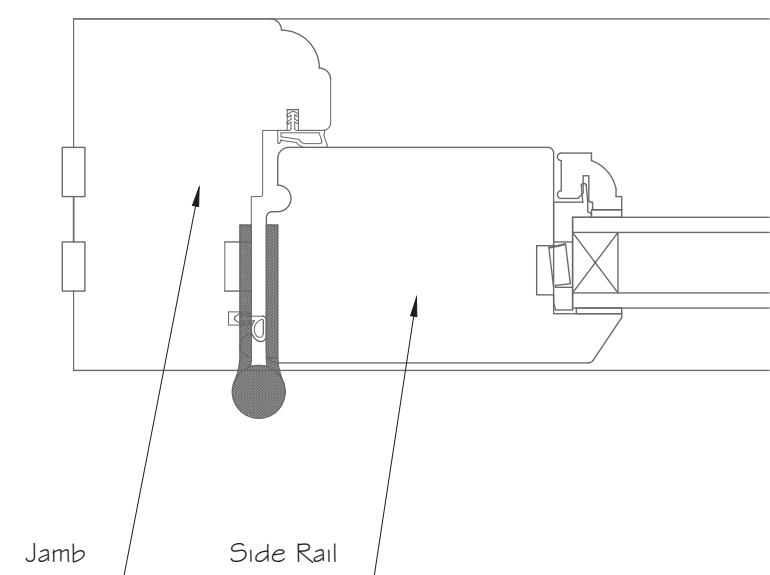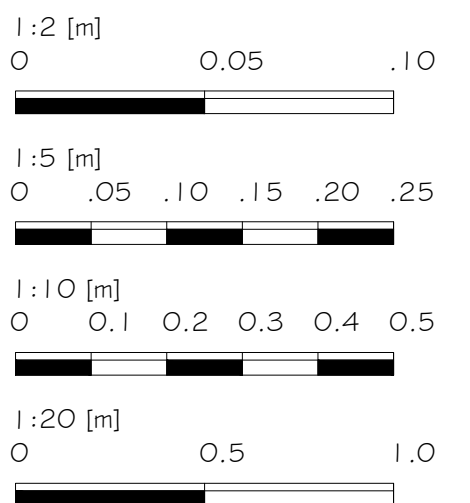

SECTION C-C
Scale 1:2

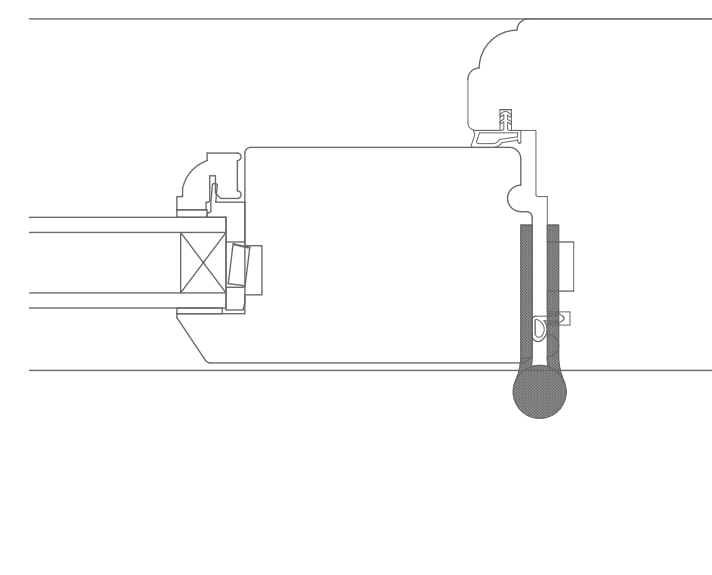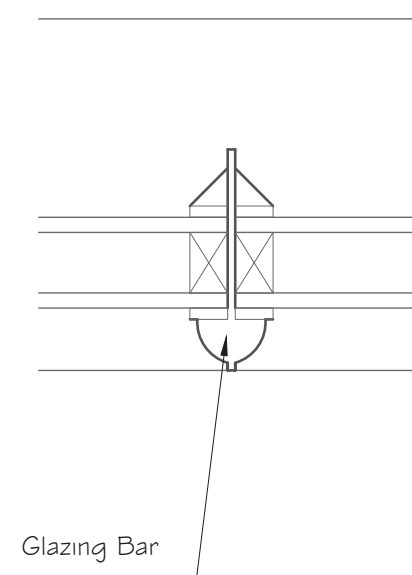

Alex Dawson
www.addraughting.co.uk
alex@addraughting.co.uk
01672 511412
07791 341698

59 Barrow Close
Marlborough
Wiltshire
SN8 2BE



AD DRAUGHTING
ARCHITECTURAL SERVICES

Client

MR & MRS BISSET

Job Title

EXTENSION AT:
THE OLD VICARAGE,
WILSFORD,
PEWSEY,
WILTSHIRE,
SN9 6HB.

Drawing Title

JOINERY DETAILS

Scale

A5 SHOWN

Date

10/07/2026

Drawn

AD

Drawing No.

1570-05

Rev

B