
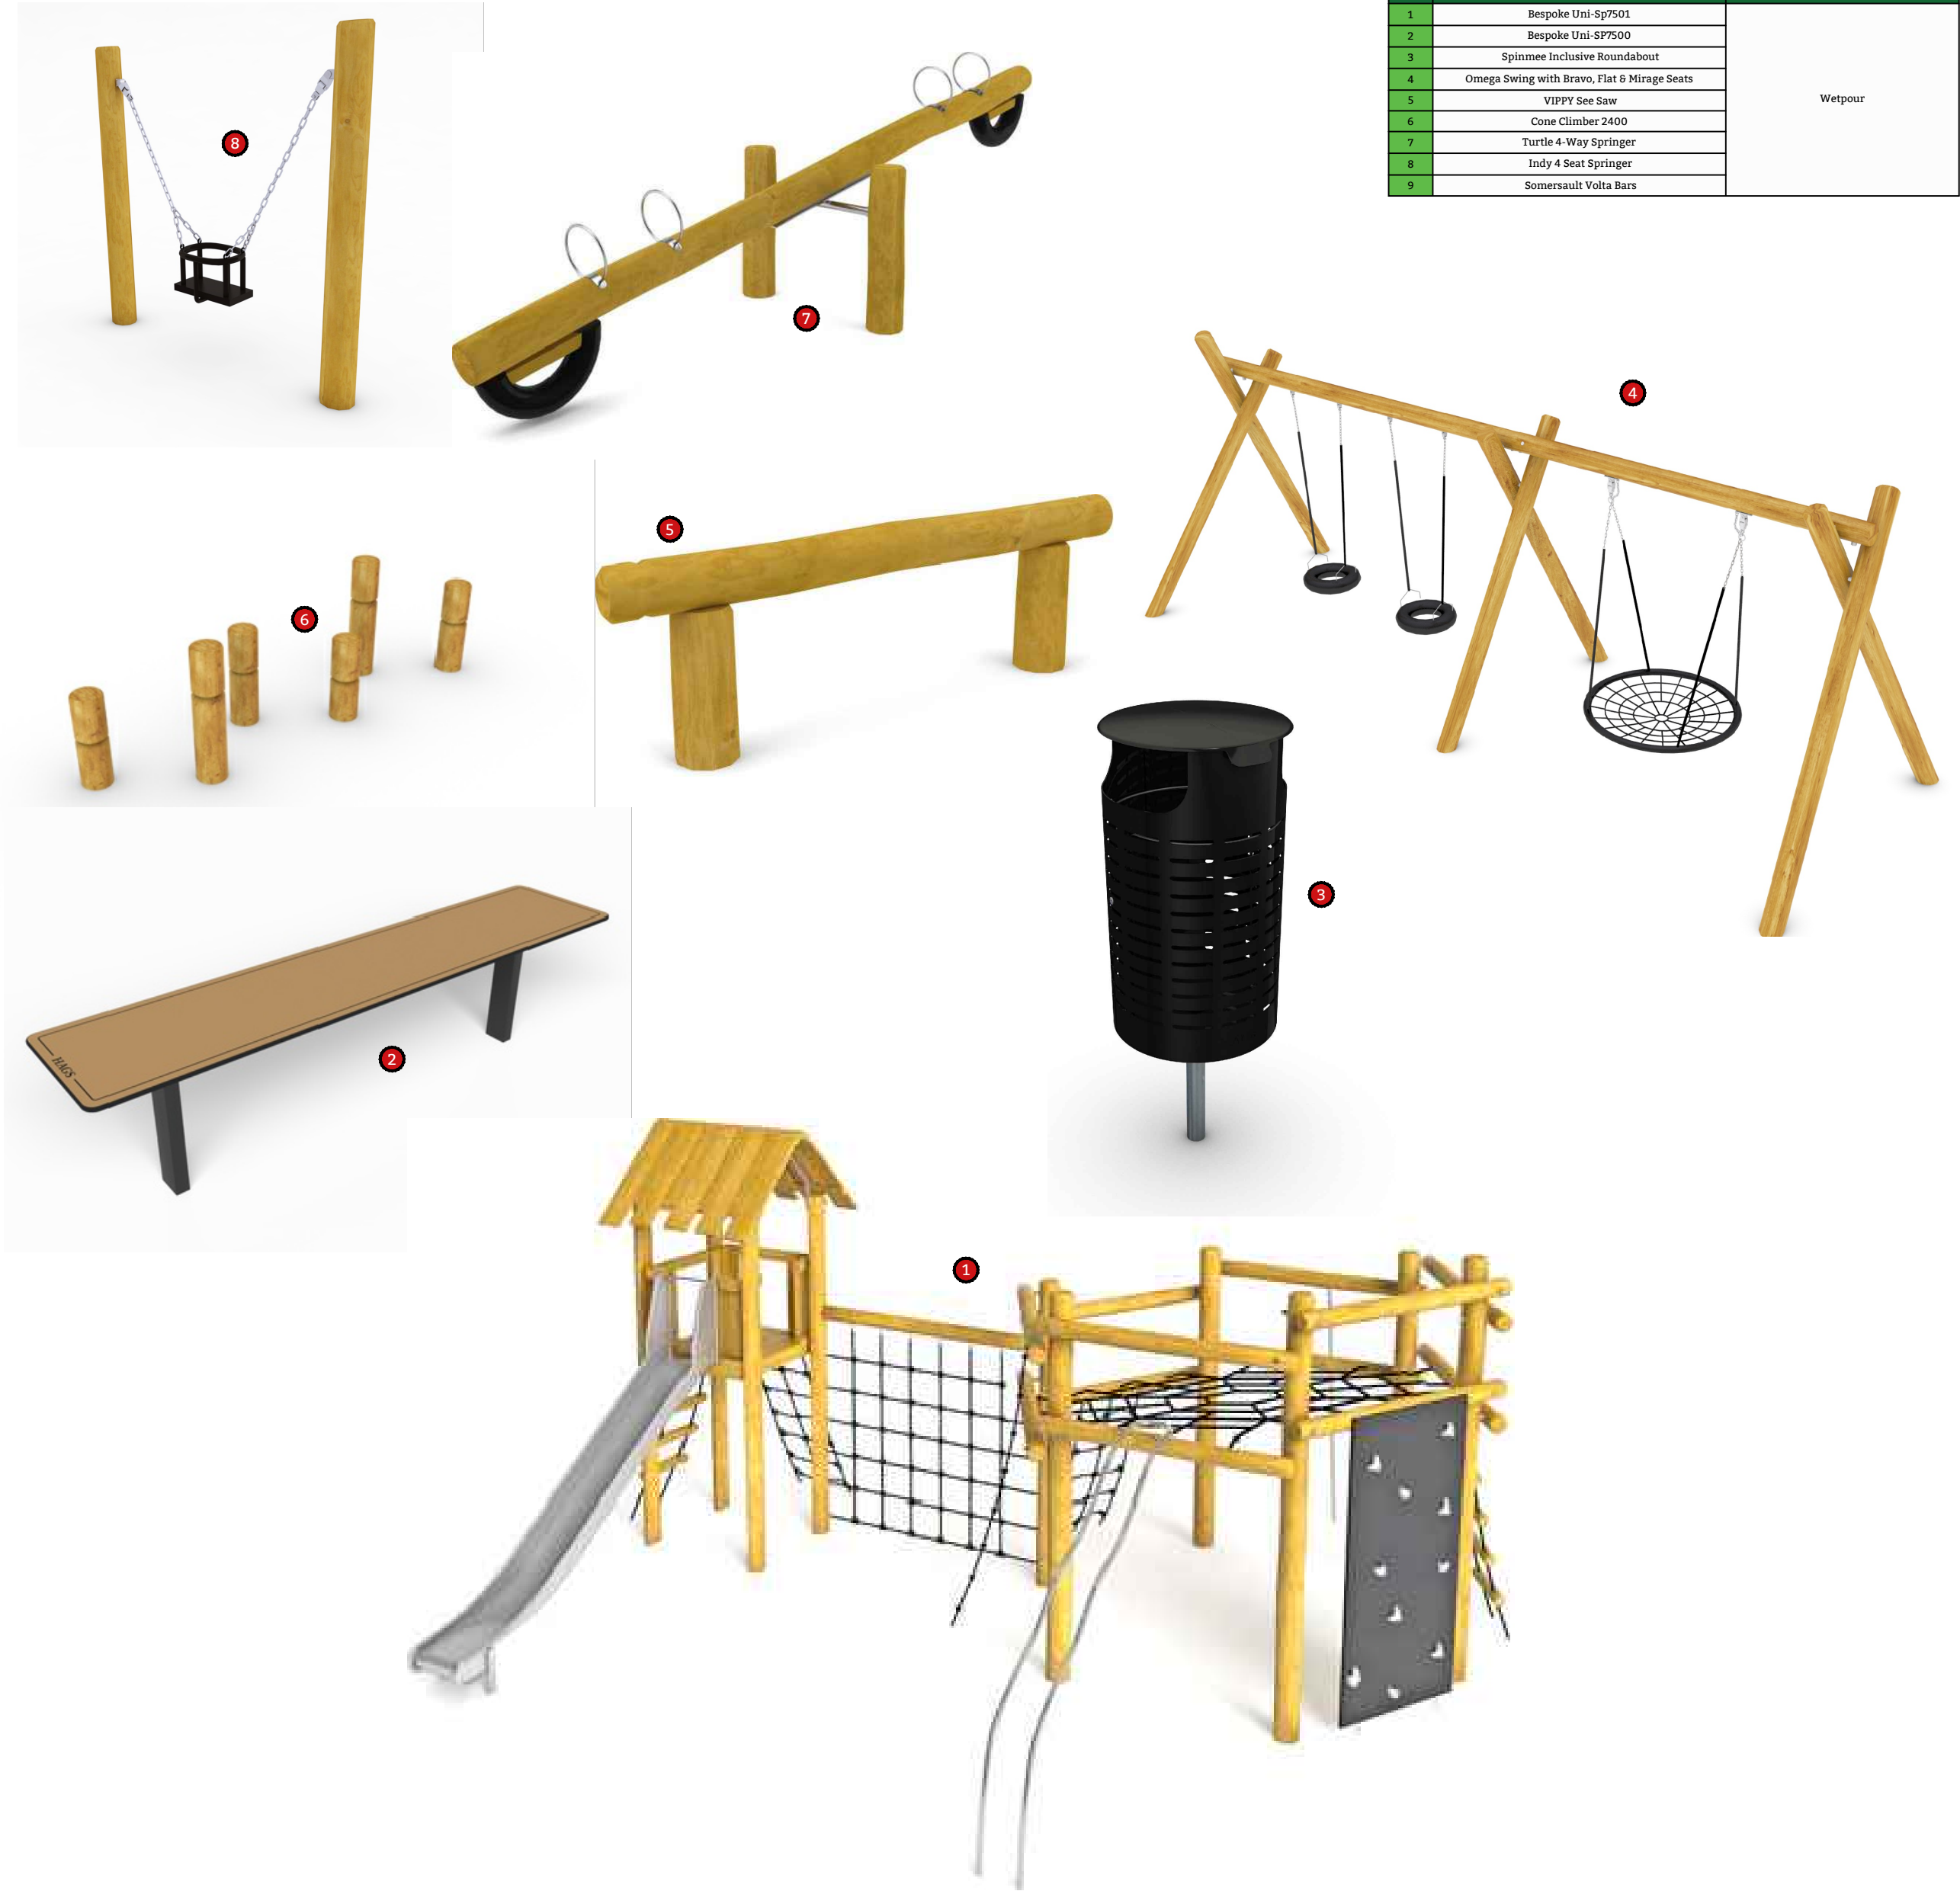


Key	Description	Surfacing
1	Bespoke Uni-Sp7501	Wetpour
2	Bespoke Uni-Sp7500	
3	Spinmee Inclusive Roundabout	
4	Omega Swing with Bravo, Flat & Mirage Seats	
5	VIPPY See Saw	
6	Cone Climber 2400	
7	Turtle 4-Way Springer	
8	Indy 4 Seat Springer	
9	Somersault Volta Bars	

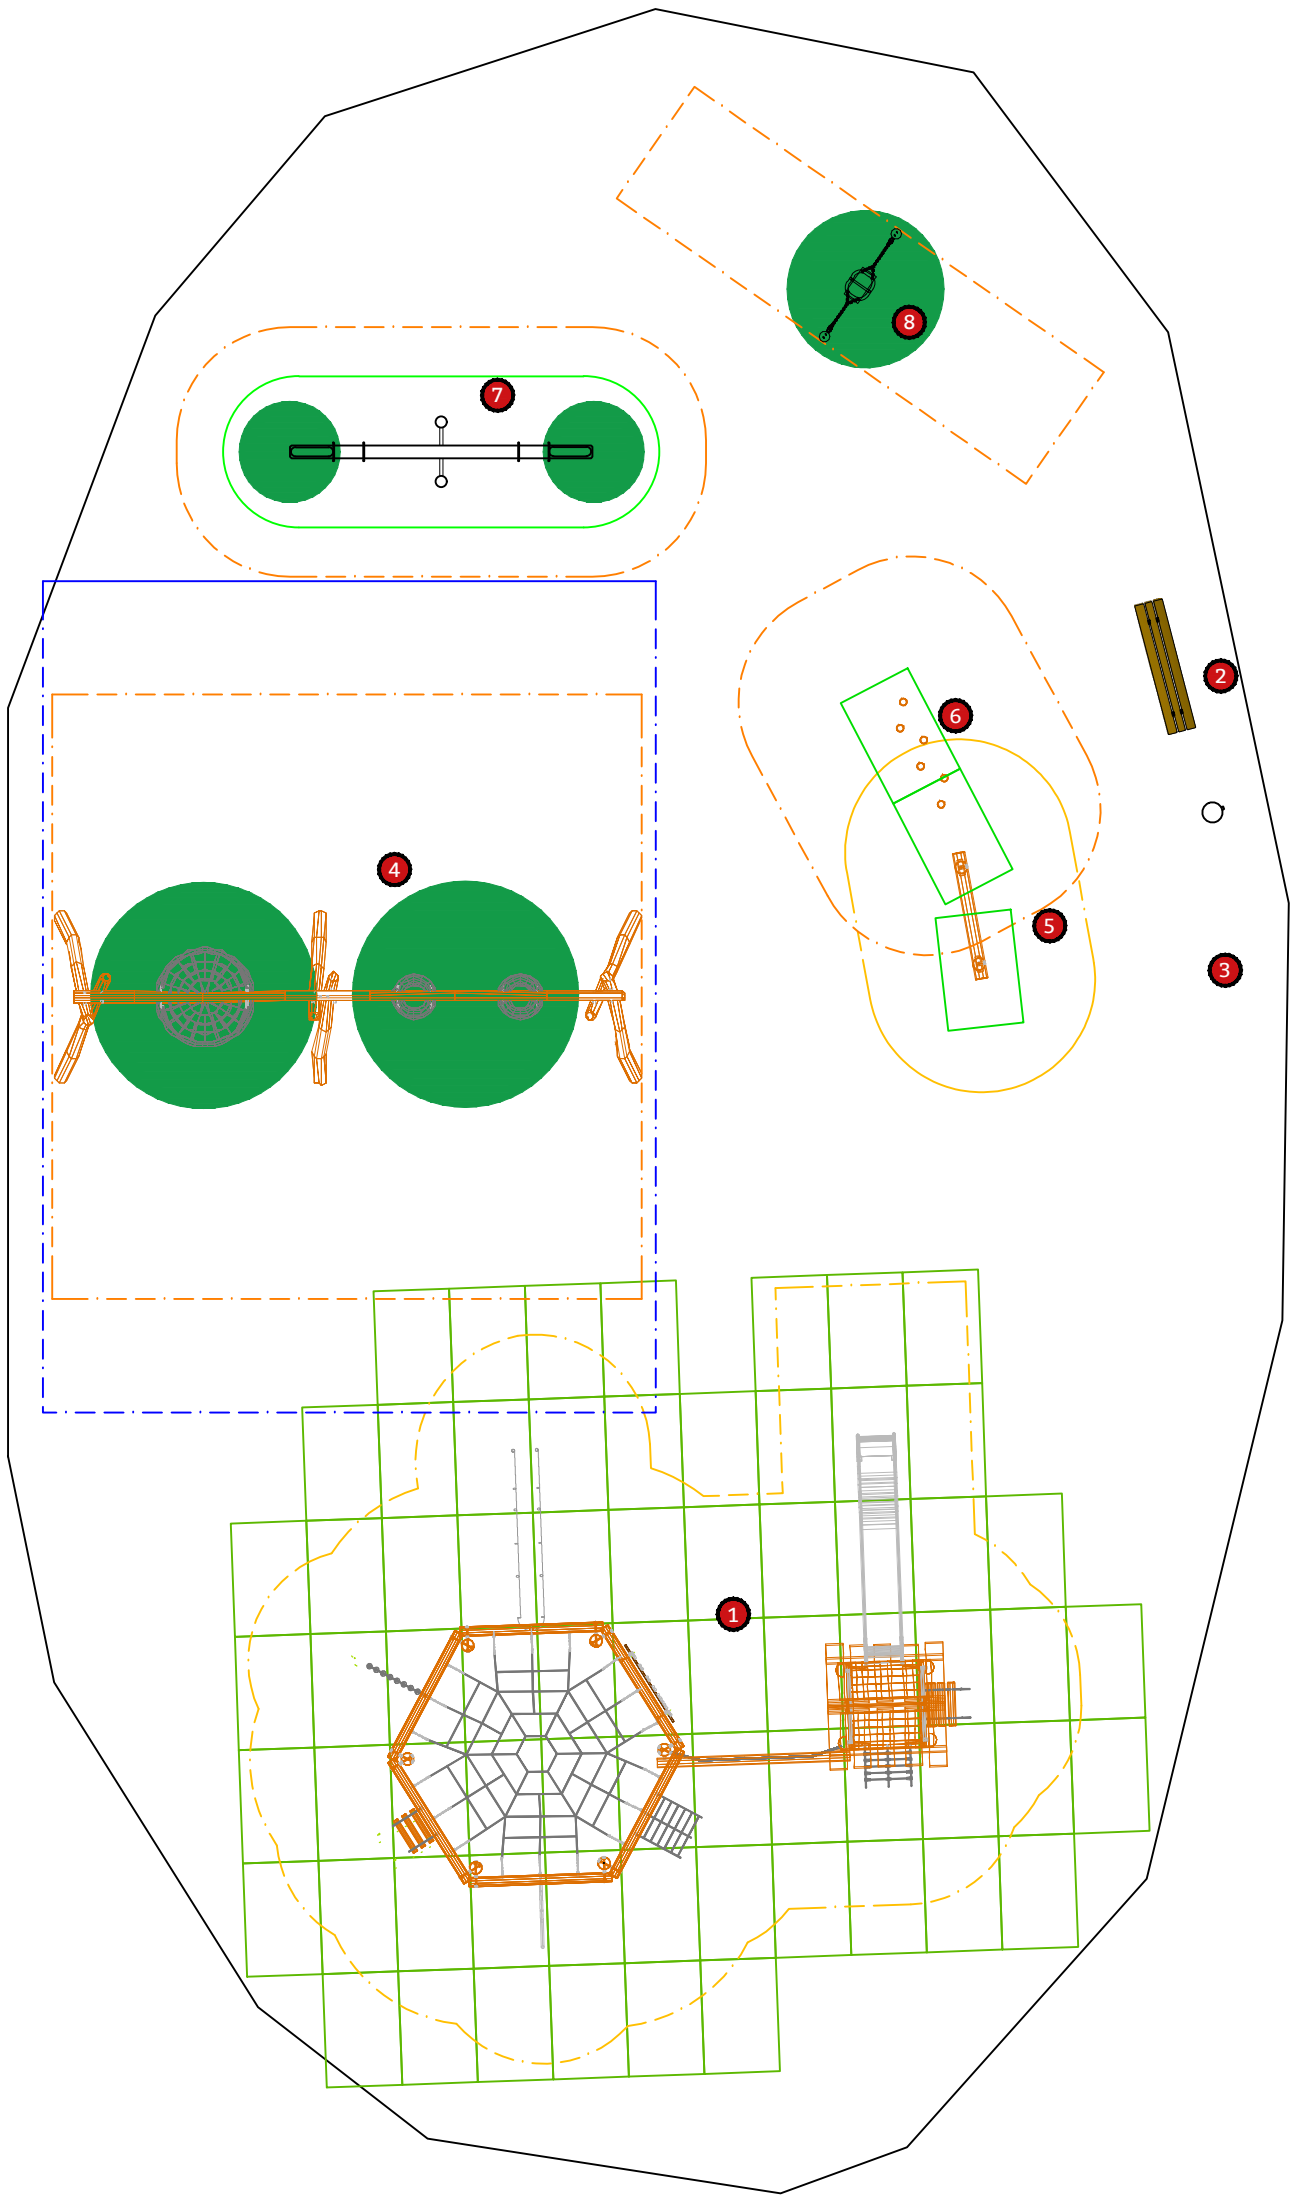

REVISIONS		
08/06/26 - Original		Revision 0
09/07/26 - Amendment by L.L.		Revision 1
-Robinia Equipment added (LEAP only)		

GENERAL NOTES

If not indicated on this plan, north point must be confirmed prior to installation to ensure that slides do not face due south.

No allowance has been made for soft landscaping (trees, mounds, planting, turf or general reinstatement). These should be carried out by others.

Exact positions & orientation of new items may be subject to a final site survey and setting out plan.

Any inconsistencies on site should be verified with HAGS before commencement of work.

HAGS recommend that existing trees are risk-assessed by the client to ensure the integrity of accessible branches, that overhanging limbs do not conflict with new play equipment or vehicle access and that the canopy will not produce excessive leaf drop which could cause a hazard within the play area.

This design layout conforms to the relevant EN Safety Standard.

GRASS & GRASS MAT SURFACING

Where equipment is installed directly into grass and the free height of fall is between 0.6m and 1.5m it is the responsibility of the playground operator to ensure that the grass sward is maintained in good order.

Where equipment is installed with grass mat surfacing it is the responsibility of the playground operator to ensure that the grass sward is maintained in good order.

When laid directly onto existing grass this surface will follow the natural contours of the ground unless HAGS have specifically detailed additional preparation/levelling or turf works.

RUBBER MULCH SURFACING

HAGS recommend the use of a stone base when installing rubber mulch. If installed without, the finished surface will be a reflection of the ground beneath it, following any undulations, & will not be a completely flat surface. Rubber mulch will not cure any existing drainage problems & will require foundations and/or some kind of drainage system prior to installation.

FITNESS EQUIPMENT

HAGS fitness products have been designed and certified to EN 16630: 2015 for 'Permanently Installed Outdoor Fitness Equipment'. This range falls outside the scope of BS EN 1176:2008 for Playground Equipment and surfacing and, as such, does not comply.

In line with EN 16630 recommendations outdoor fitness equipment should not be positioned within the same enclosed area as equipment designed for unsupervised children's play.

LINE MARKINGS FOR MULTI-SPORTS COURTS

Line markings to be at least 50mm wide and either dense solid wet paint, or thermoplastic.

Colours suggested:

- 1st sport (usually football) - white
- 2nd sport (usually basketball) - red
- 3rd sport (usually hockey or tennis) - blue
- 4th sport - yellow



KEY	
-----	Falling Space Zone (EN1176)
-----	Free Space Zone (EN1176)
-----	Clearance Zone (EN1176)
-----	Movement Space (EN16630)
-----	Training Space (EN16630)

CUSTOMER
Lovell Partnerships

PROJECT
Pavenhill LEAP

TITLE
LEAP Proposal

HAGS®

T: 0845 260 1655 E: sales@hags.co.uk W: www.hags.co.uk

DATE: 08/06/26 SCALE: 1:100 @ A2
DRAWN BY: L.L.

DRAWING NUMBER: Q-35908-M7Y8-C REVISION 2

© HAGS 2026 SHEET 1 OF 1