


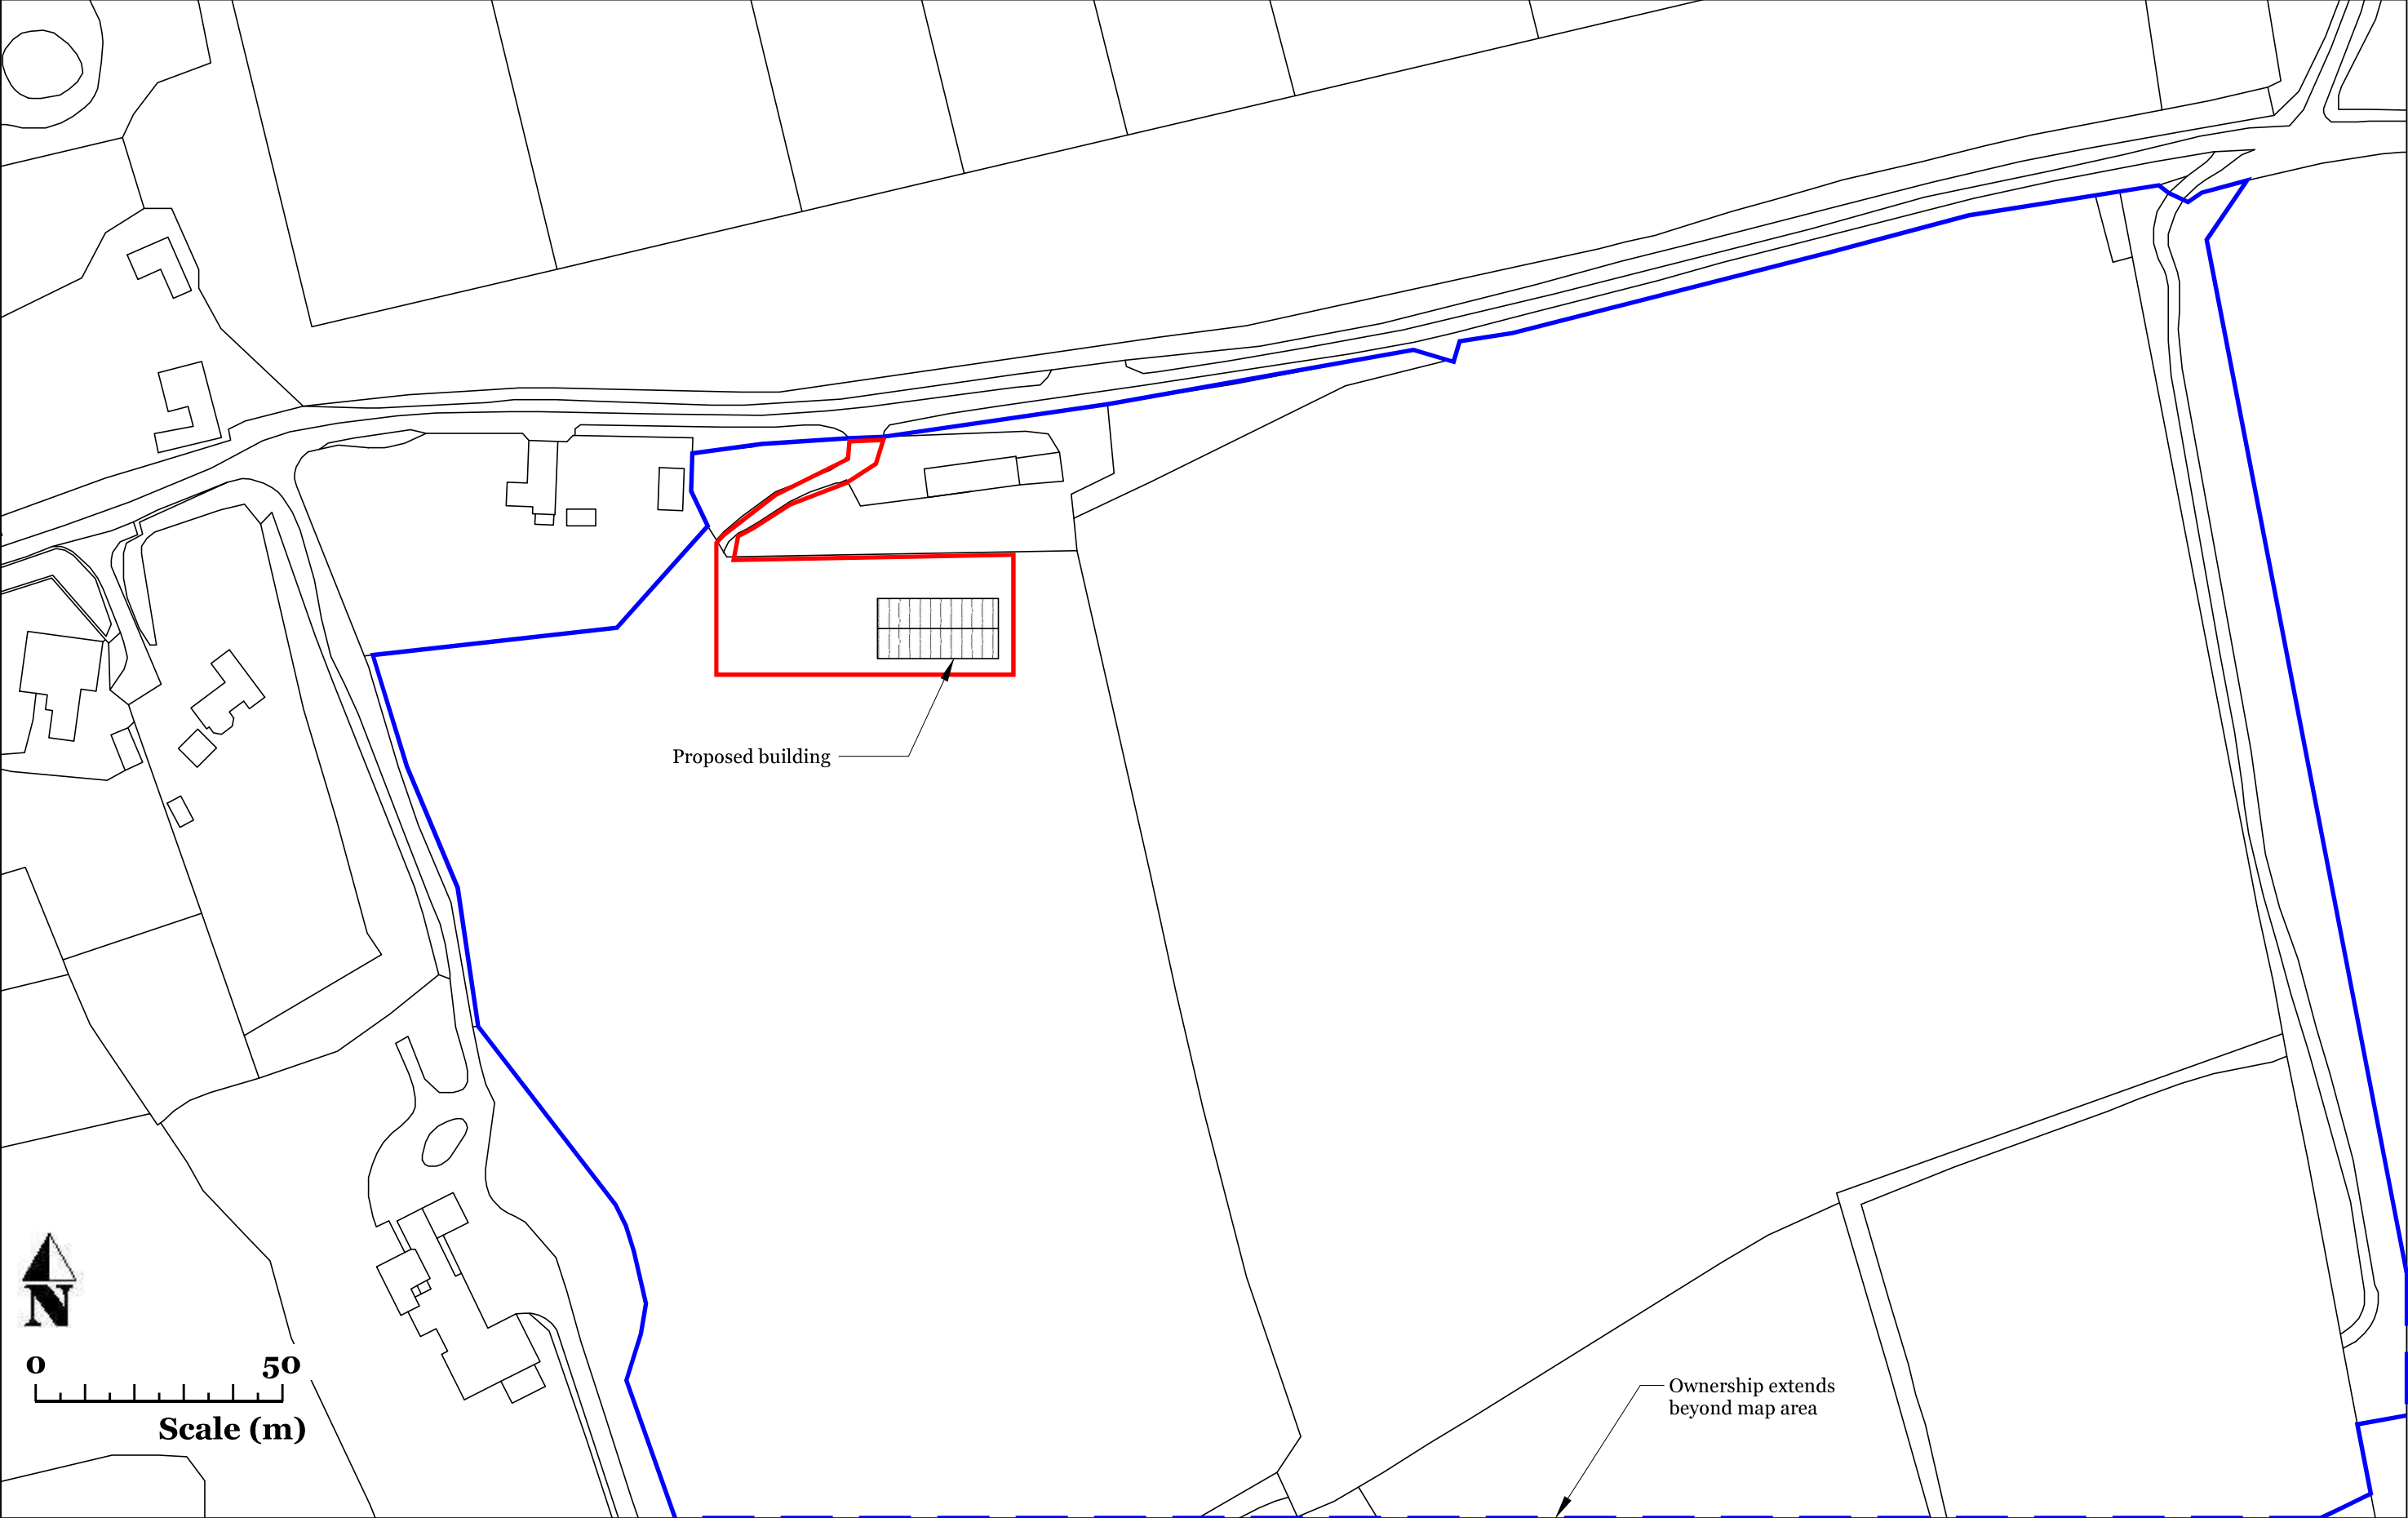

	Site Address: Sandy Hills Farm Old Dinton Road Teffont SP3 5QX	Fodder & Machinery Store	Drawing #: 26-035 Drawn Date: 03/07/2026 Drawn by: DF Scale 1:1250 on A3 Paper	REVISIONS	
				MM/DD/YY	REMARKS
	Client: Mr R Bristow	Site Location Plan		A	03/07/2026 Site detail amended
				B	--/--/-- ...
				C	--/--/-- ...
				D	--/--/-- ...
				E	--/--/-- ...