


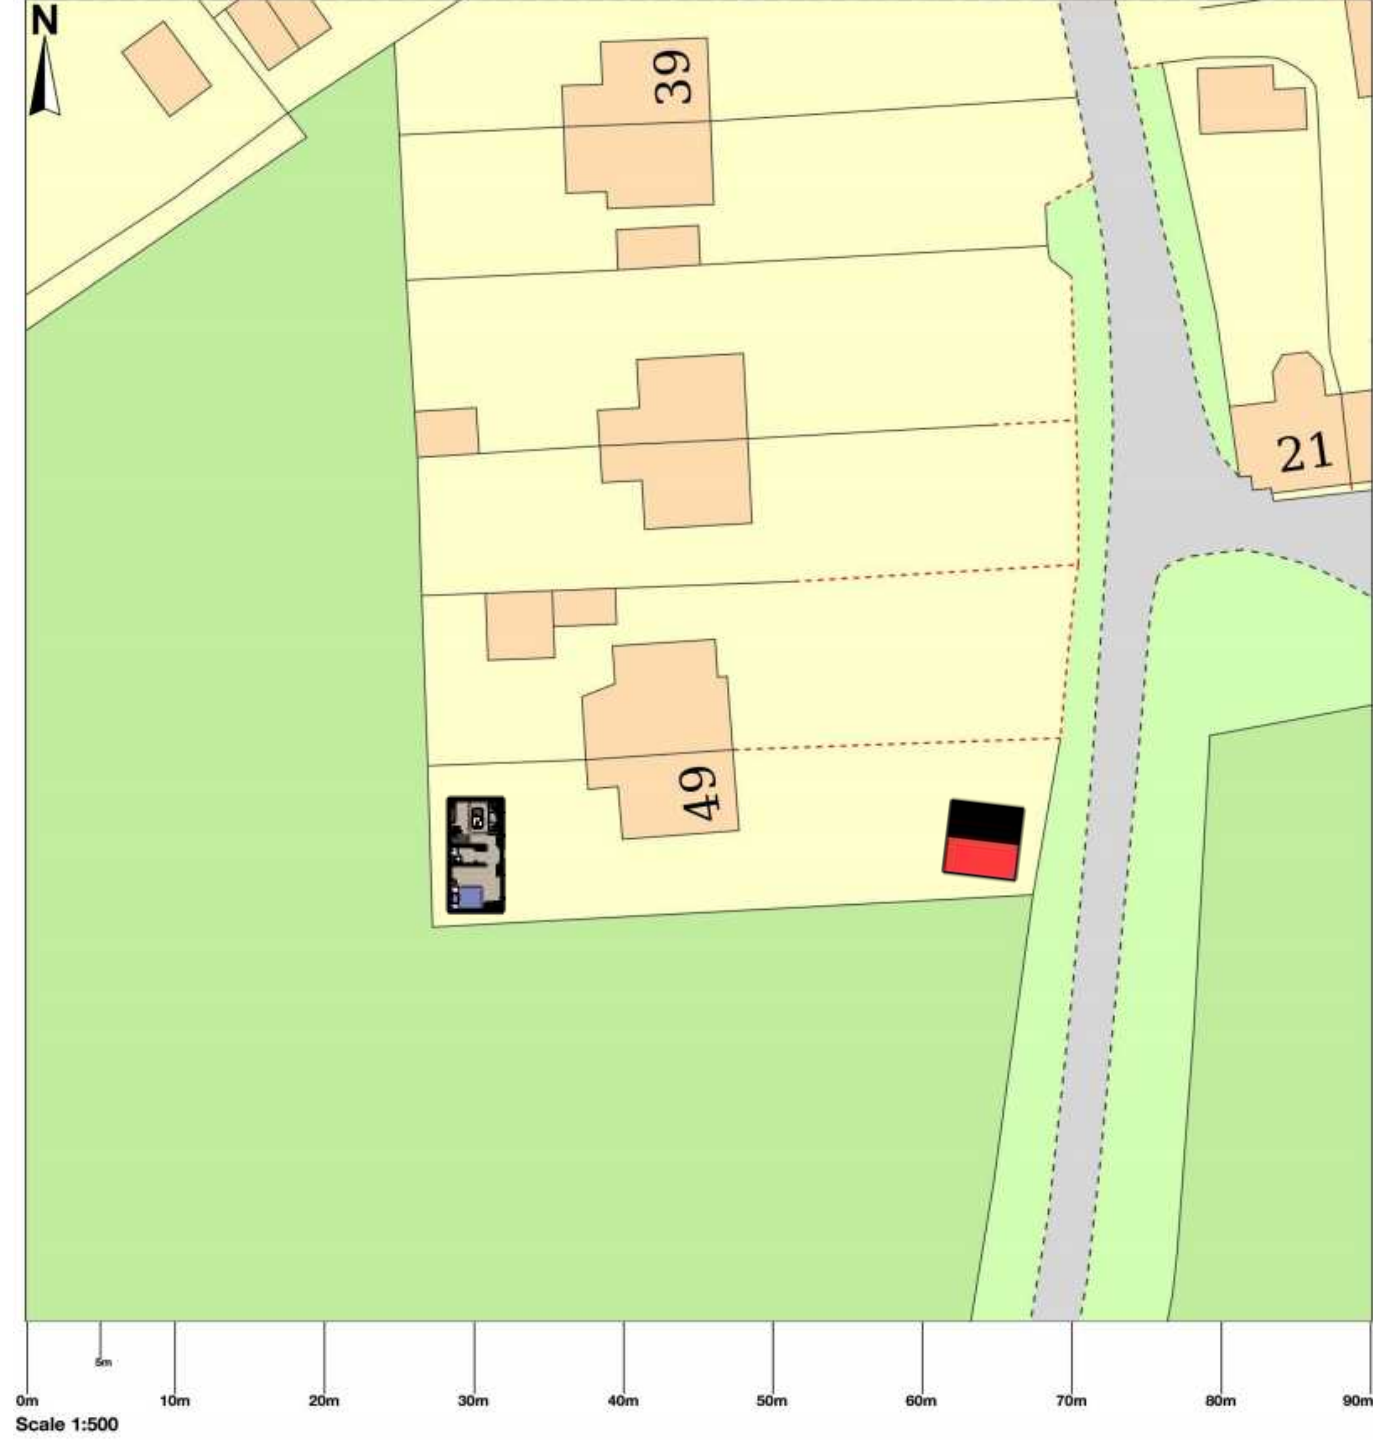

Cabin Studio
Drawings
49 White Street,
West Lavington,
Devizes, SN10 4LP

ISSUE
07-07-26

DRAWN BY
RB

PROJECT
Cabin Studio

PROJECT NO.
262

My Garden Studio
E-Spaces Design and Create Ltd
Westfield, White Horse Lane,
Ottringham, HU12 0AJ
Sales@mygardenstudio.co.uk
www.mygardenstudio.co.uk

