


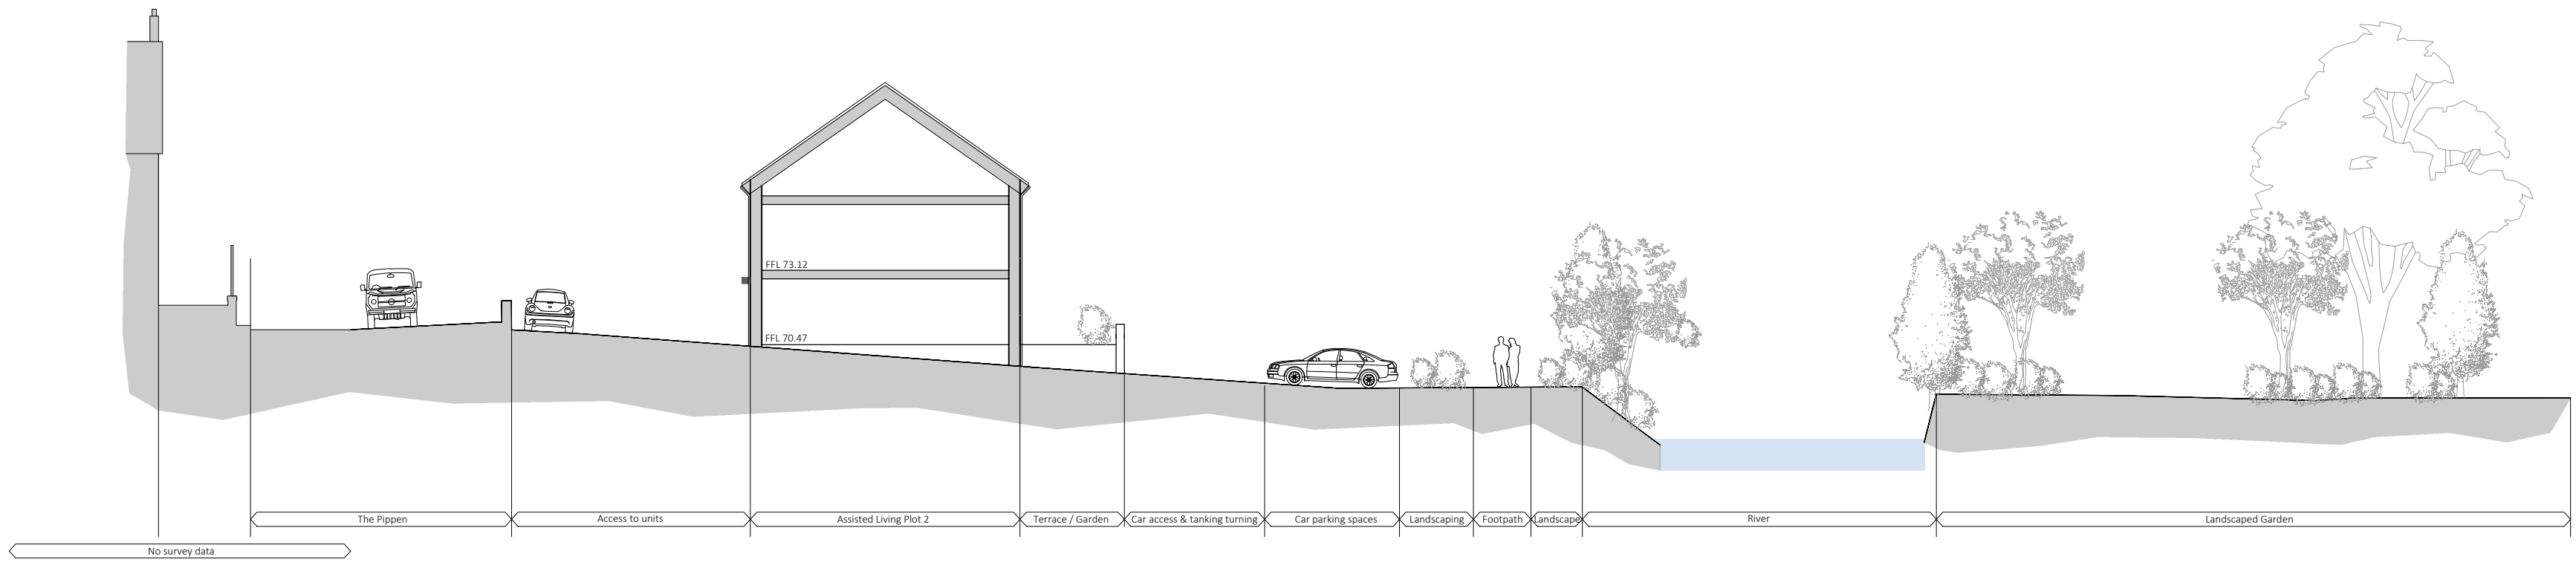

Rev	Date	Details	Rev	Status
Project	Stage	Drawing	-	PLANNING
4473	3	034		

Scale	Size	Drawn	Check	Creation
1:250	A2 L	IB/TS	MB	Mar '26

Proposed New Care Home
Former Co-op Store, Mill Street, Calne

Proposed Site Sections
New Care Home and Assisted Living Units

bbd
bba architects & planners

THIS DRAWING IS COPYRIGHT ©
Responsibility is not accepted for errors made by others in scaling from this drawing
All construction information should be taken from figured dimensions only
Discrepancies must be reported to the Architect before proceeding