


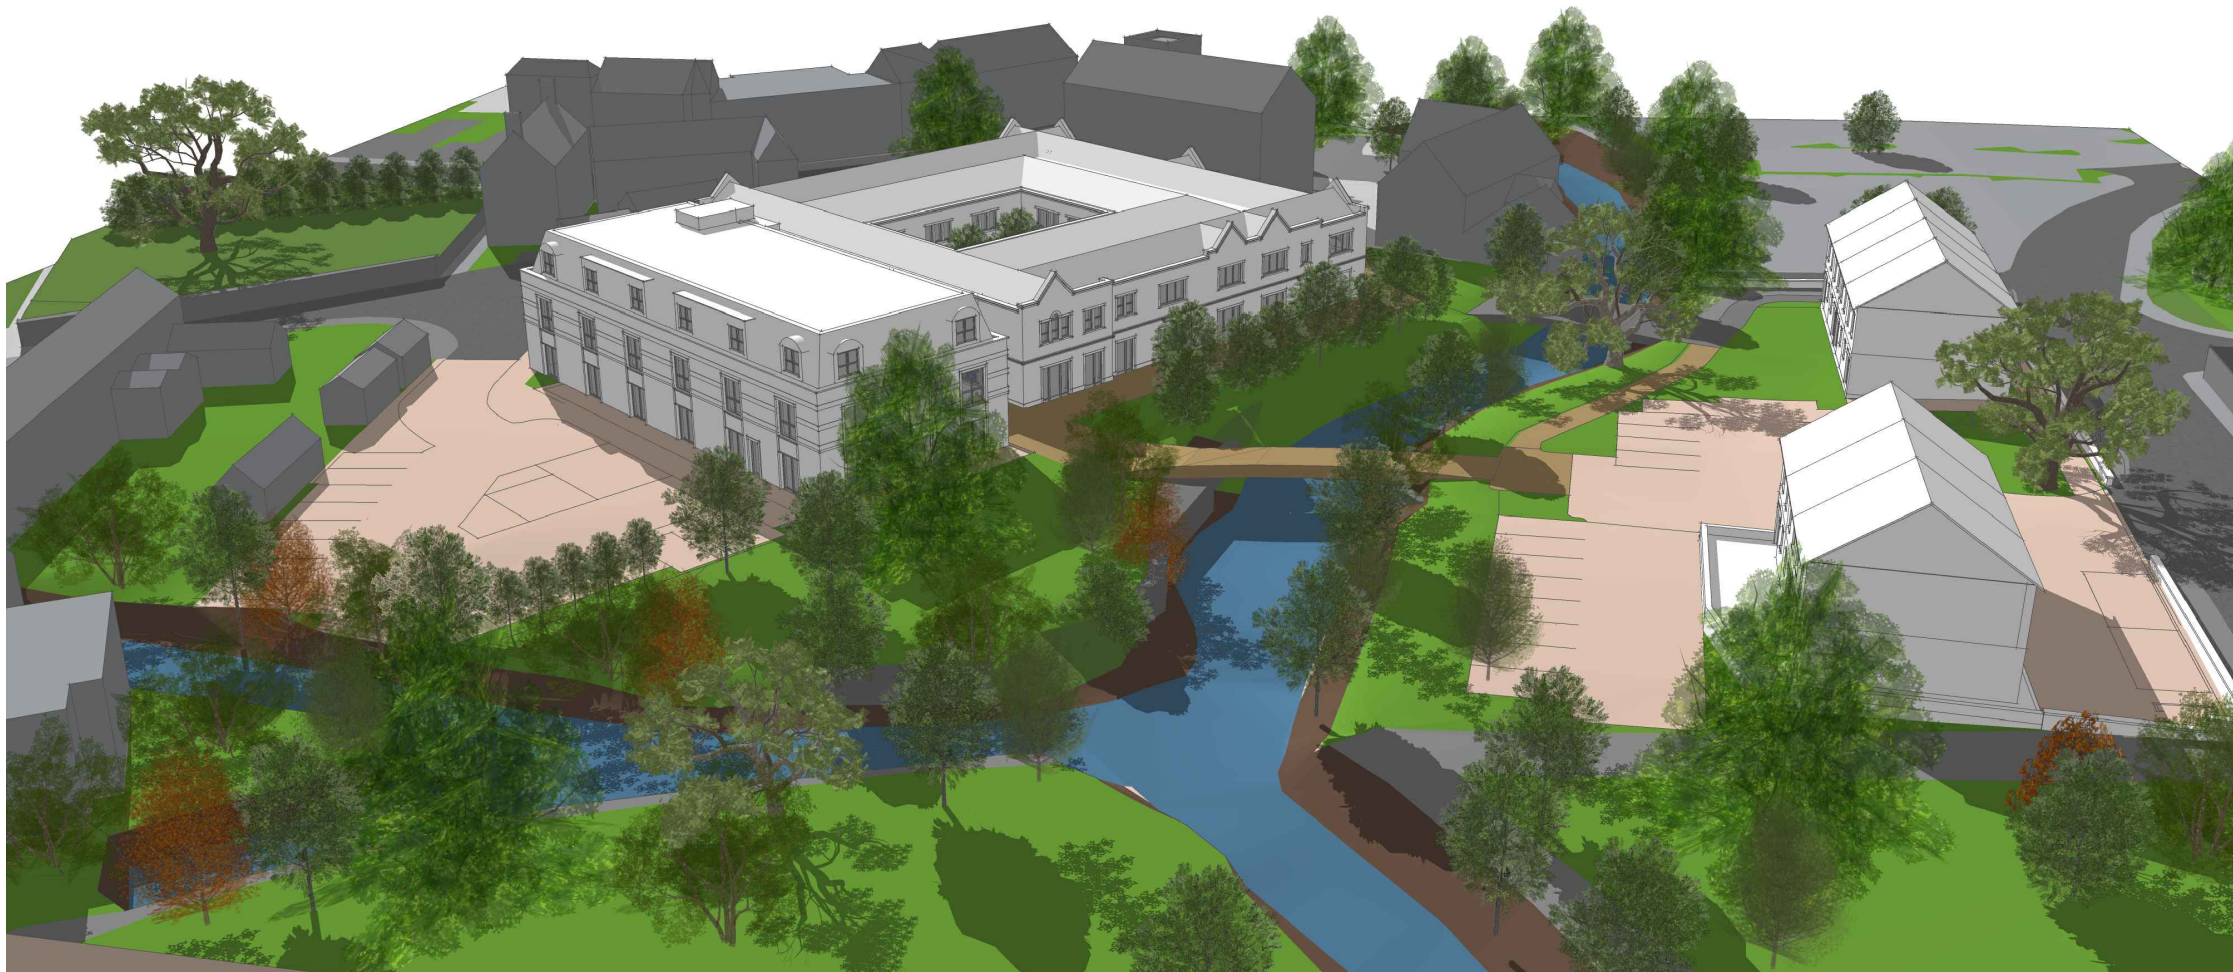

A	03.07.2026	Planning Submission		
Rev	Date	Details		
Project	Stage	Drawing	Rev	Status
4473	3	044	A	PLANNING

Scale	Size	Drawn	Check	Creation
NTS	A3 L	IB	MB	Mar '26

Proposed New Care Home and Assisted Living Units Calne

3D View - Rear Aerial



Darlington Wharf, Bath, BA2 6NL · T: 01225 460427 · F: 01225 482022 · www.bba-architects.co.uk

THIS DRAWING IS COPYRIGHT ©
Responsibility is not accepted for errors made by others in scaling from this drawing
All construction information should be taken from figured dimensions only
Discrepancies must be reported to the Architect before proceeding