



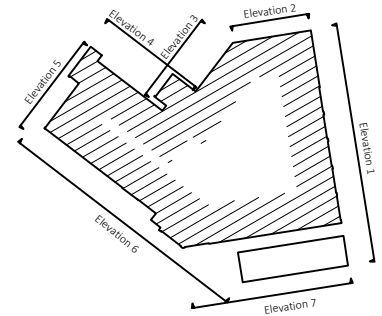


Elevation location plan

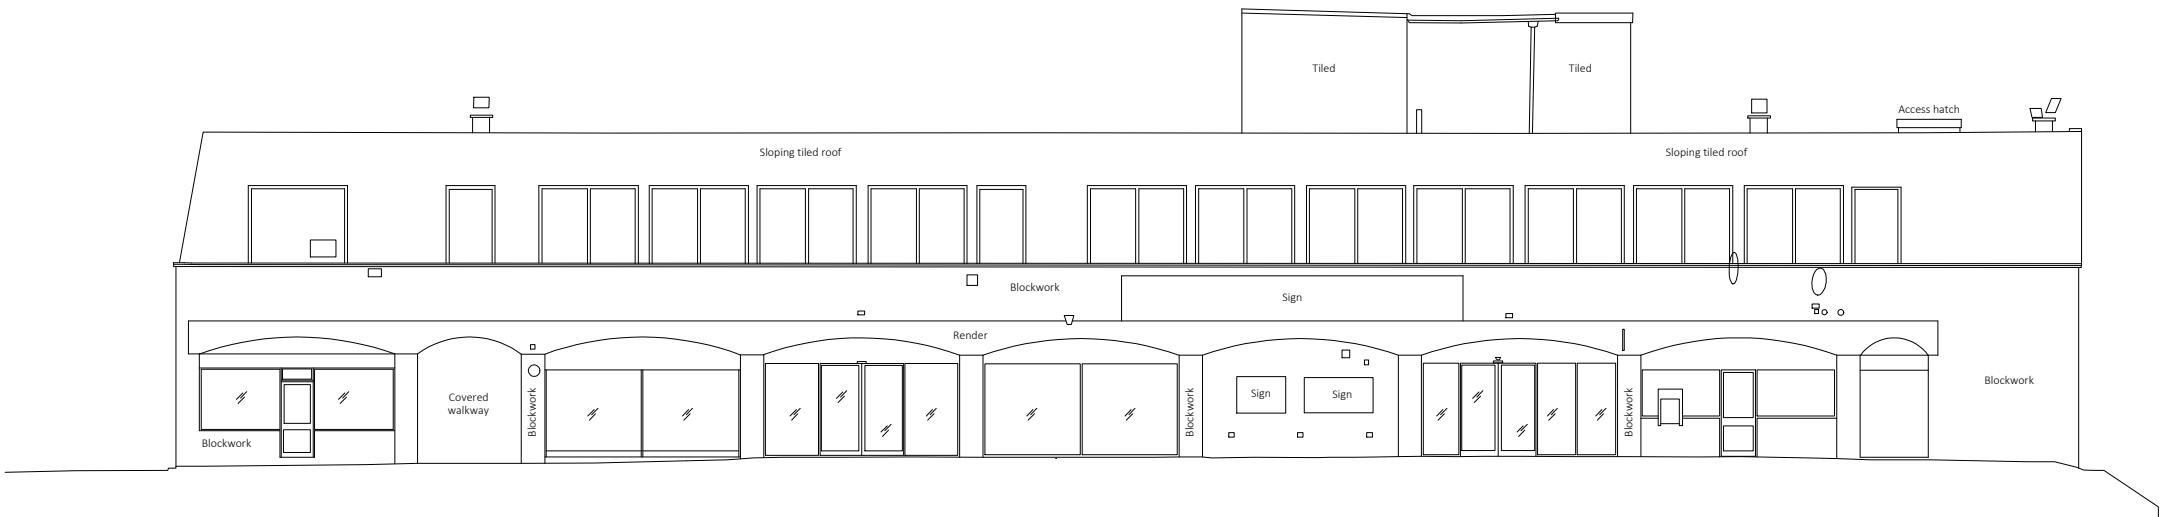


Elevation 1

Datum 65.00m

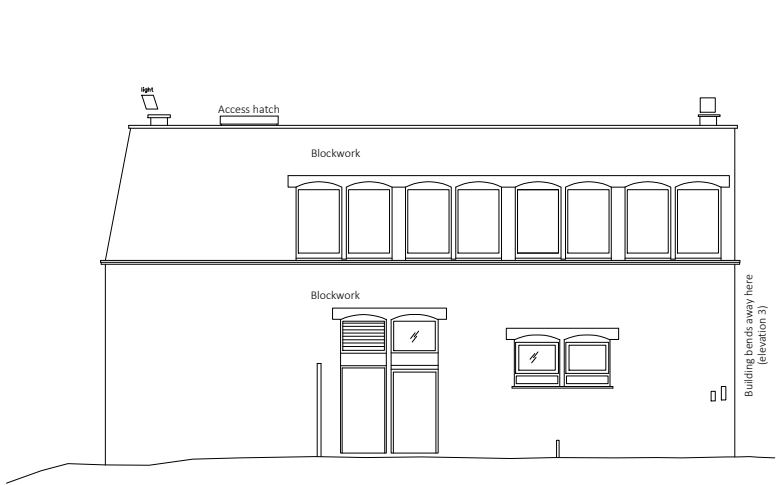


Elevation 2

Datum 65.00m

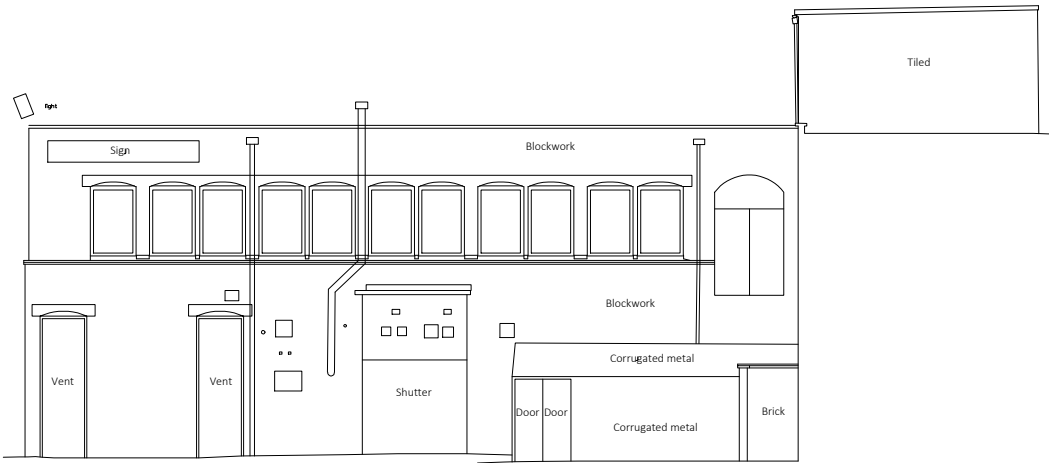

Elevation 3

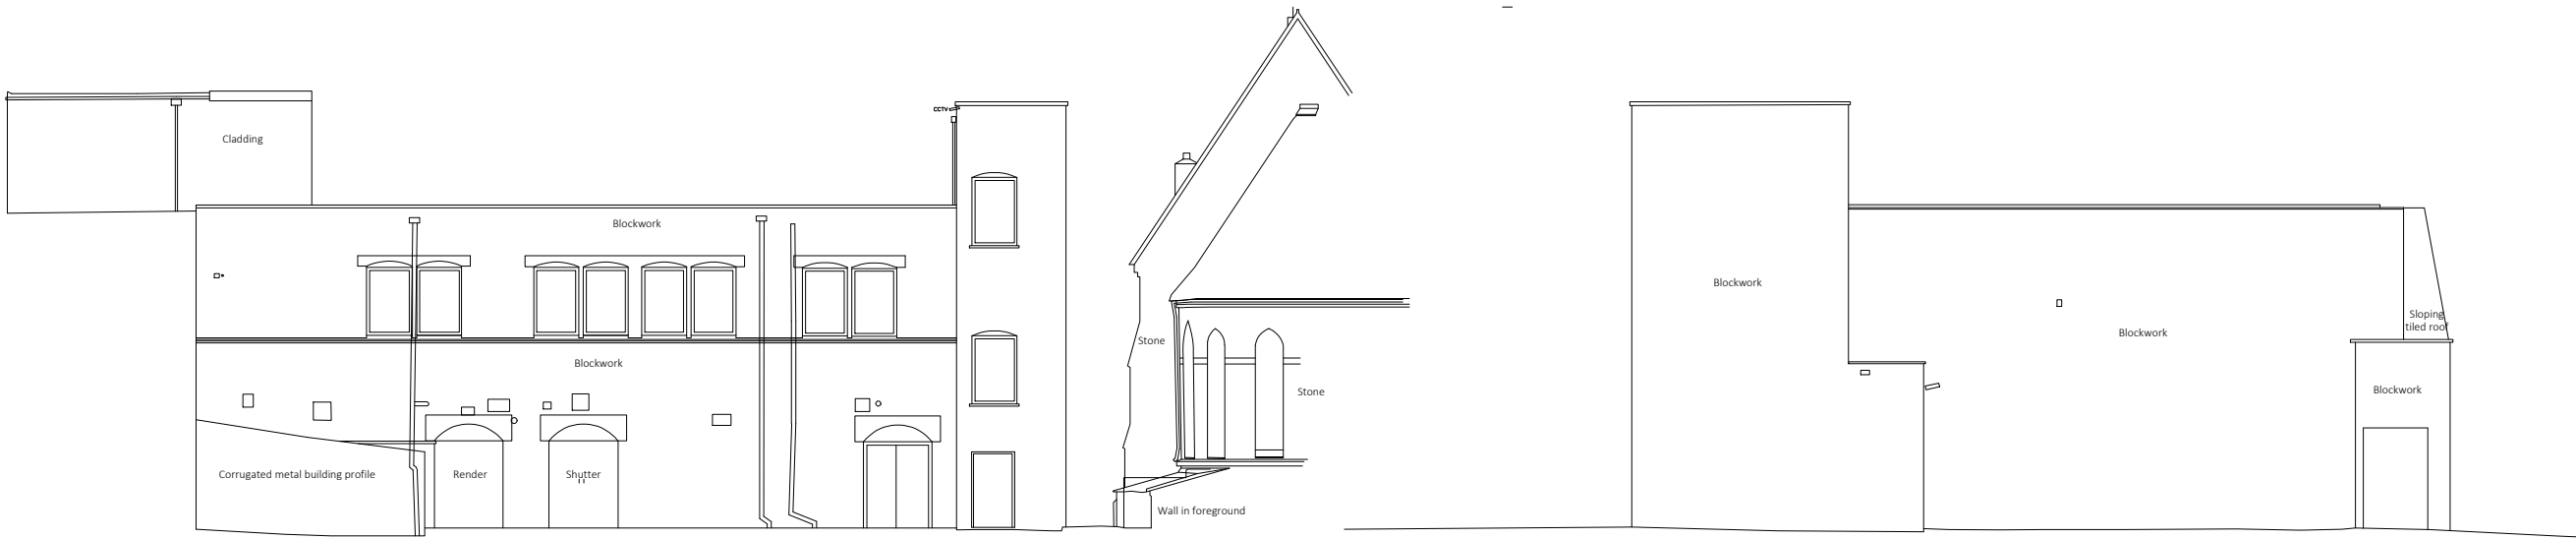

Elevation 4


Elevation 5

Datum 65.00m



Elevation 6

Datum 65.00m

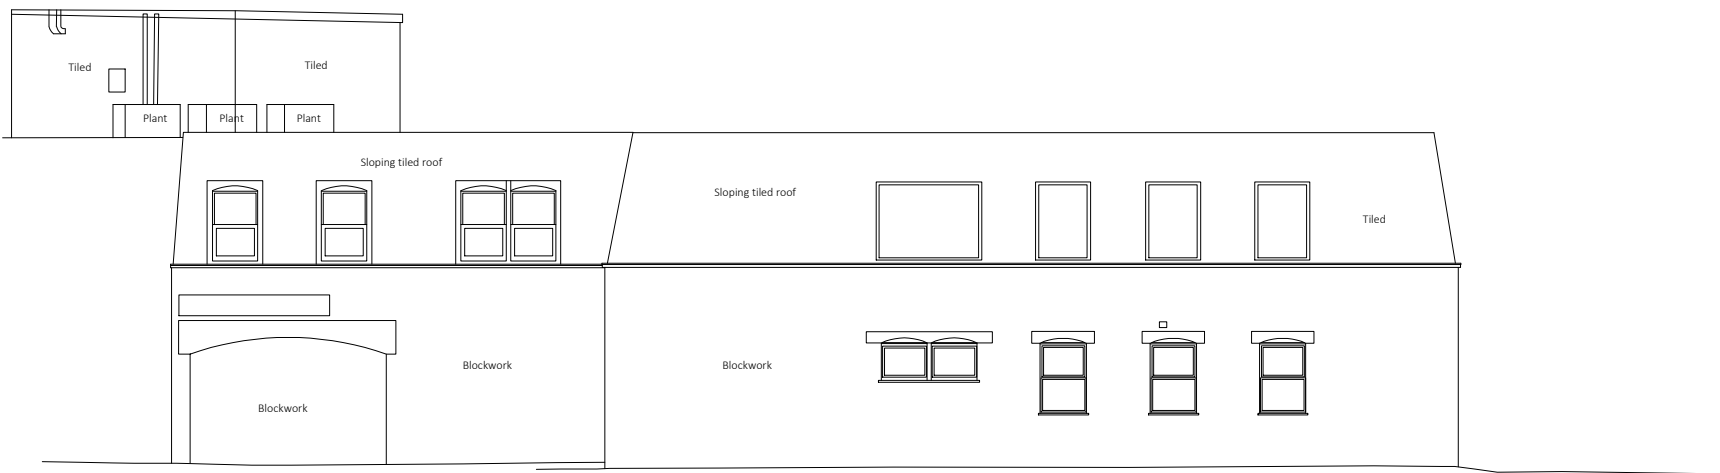

Elevation 7

Datum 65.00m

Approval for the demolition of the former Co-op store was secured by separate application - PL/2025/02050.

A	03.07.2026	Planning Submission
Rev	Date	Details
Project	Stage	Drawing
4473	3	106
Rev	Status	
A	PLANNING	

Scale	Size	Drawn	Check	Creation
1:200	A2 P	IB	MB	Mar '26

Former Co-op Site
Mill Street, Calne, SN11 0HT
Existing Elevations
Co-Op Store and Cafe



THIS DRAWING IS COPYRIGHT ©
Responsibility is not accepted for errors made by others in scaling from this drawing
All construction information should be taken from figured dimensions only
Discrepancies must be reported to the Architect before proceeding