




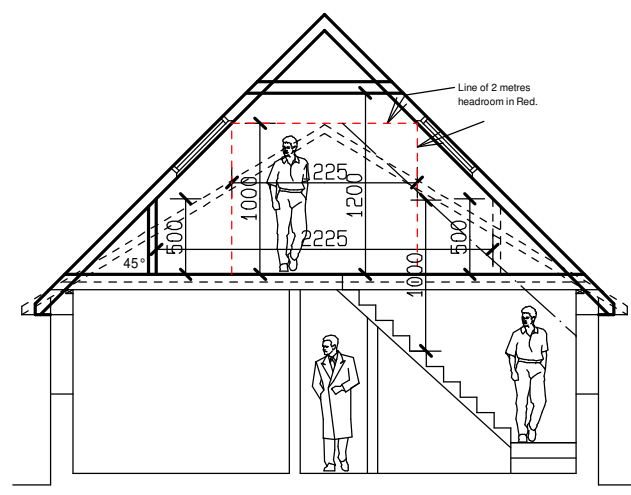


PROPOSED SECTION

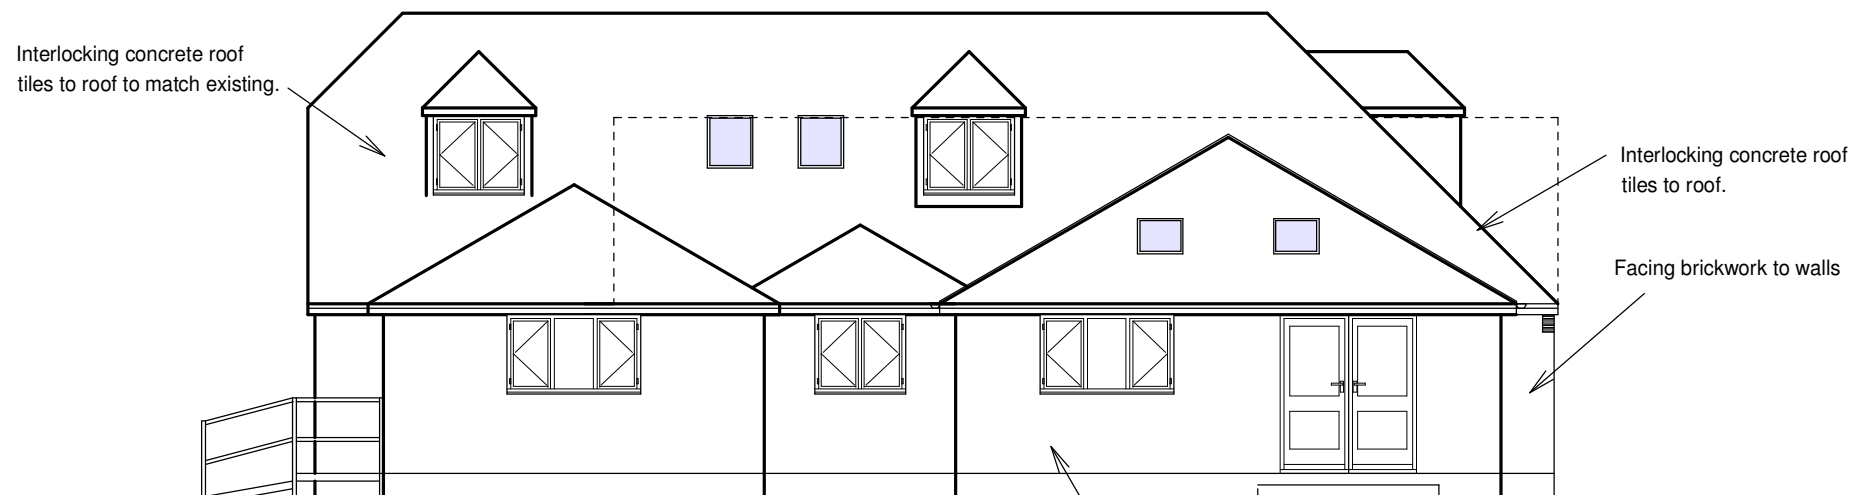


PROPOSED SIDE ELEVATION

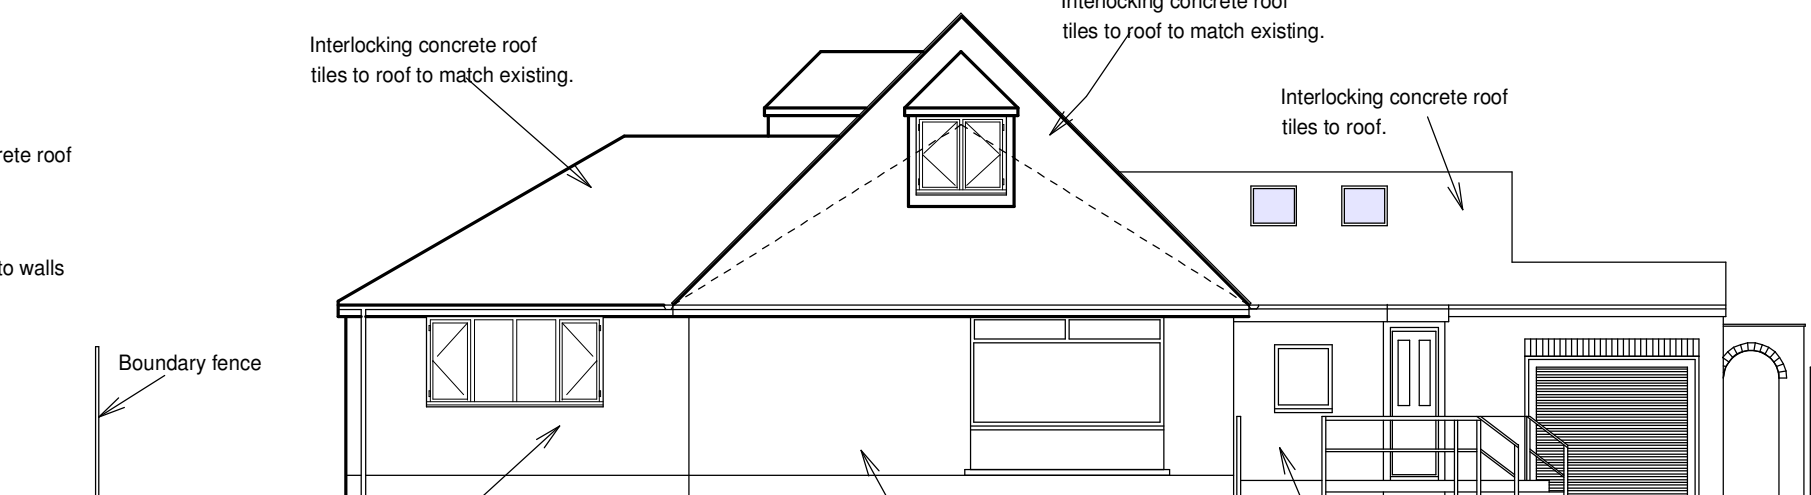


PROPOSED FRONT ELEVATION

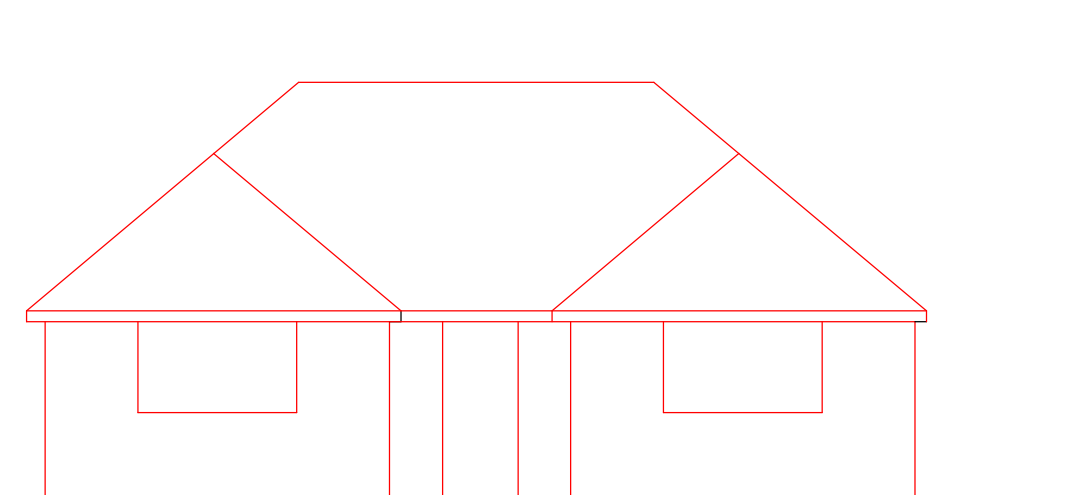


NO 11 THE BEECHES

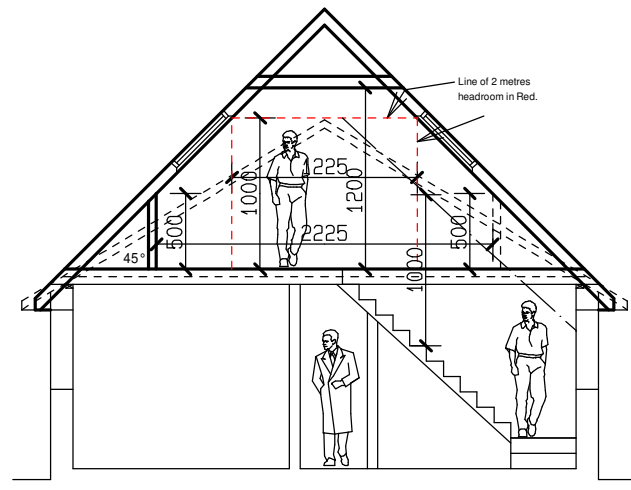


PROPOSED SECTION

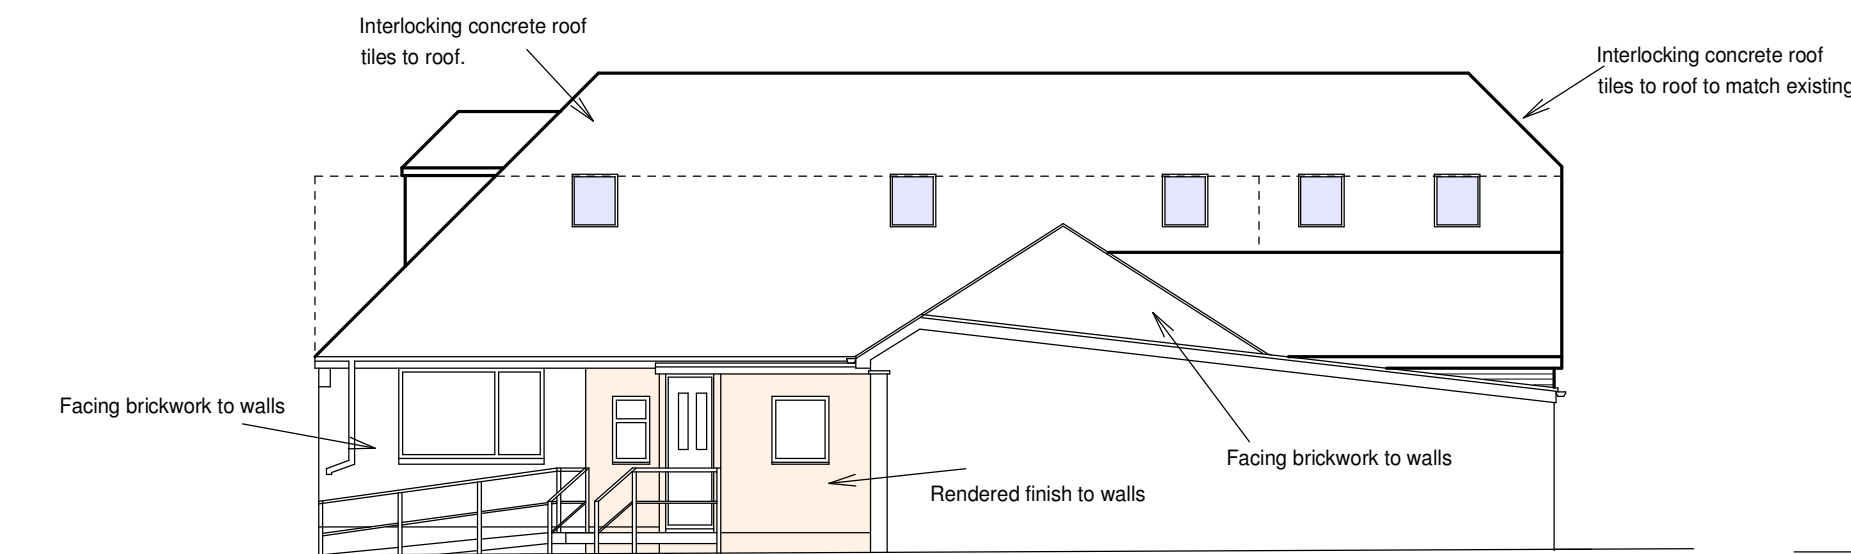


PROPOSED SIDE ELEVATION

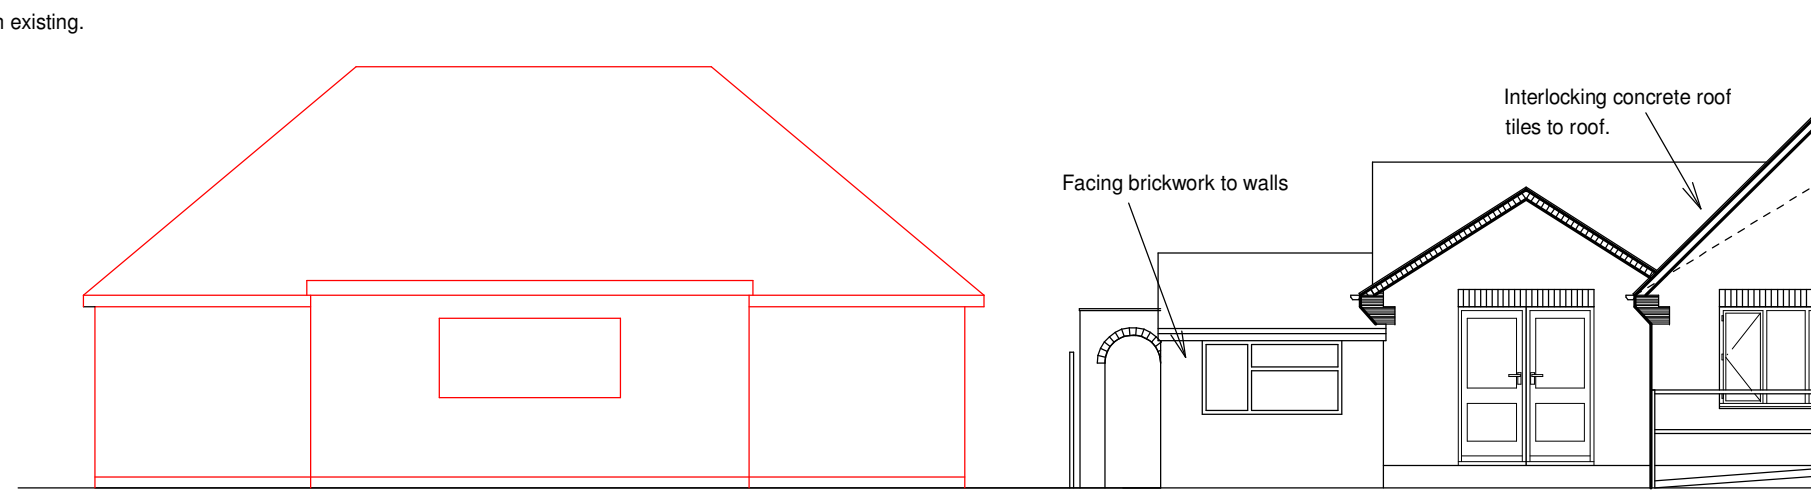


NO 11 THE BEECHES

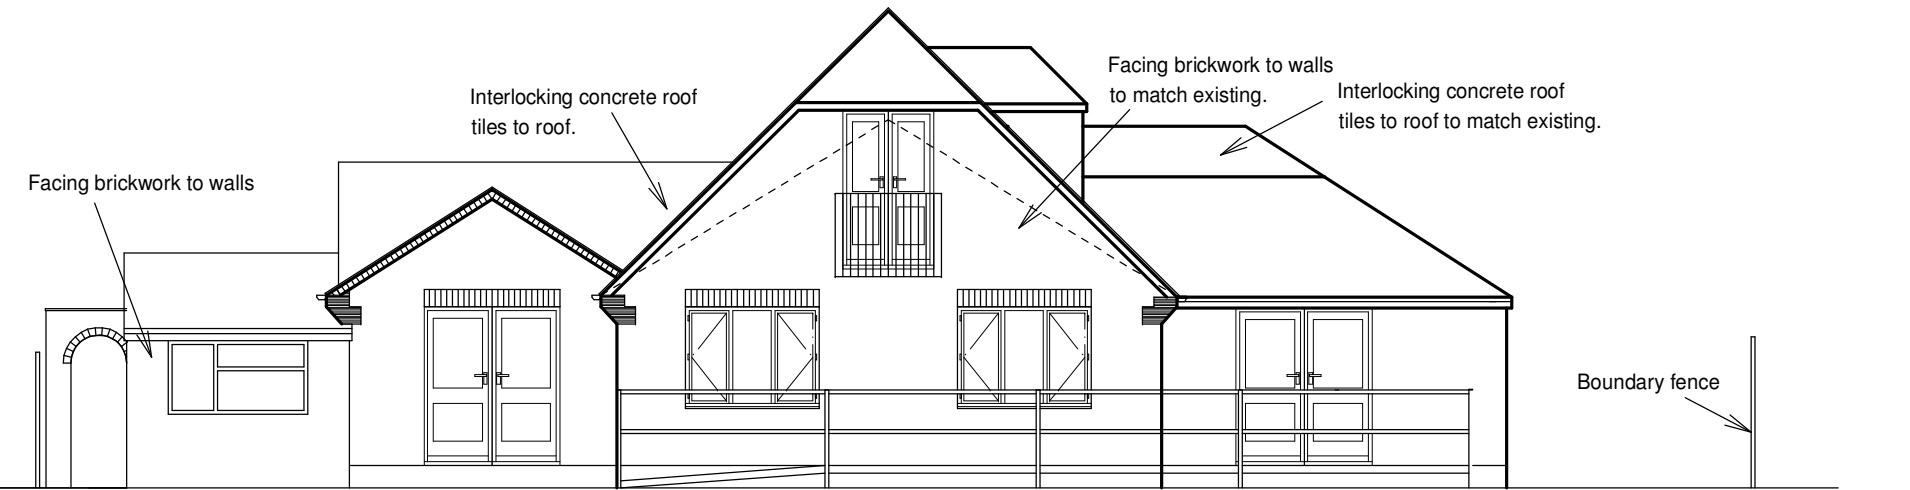


PROPOSED REAR ELEVATION

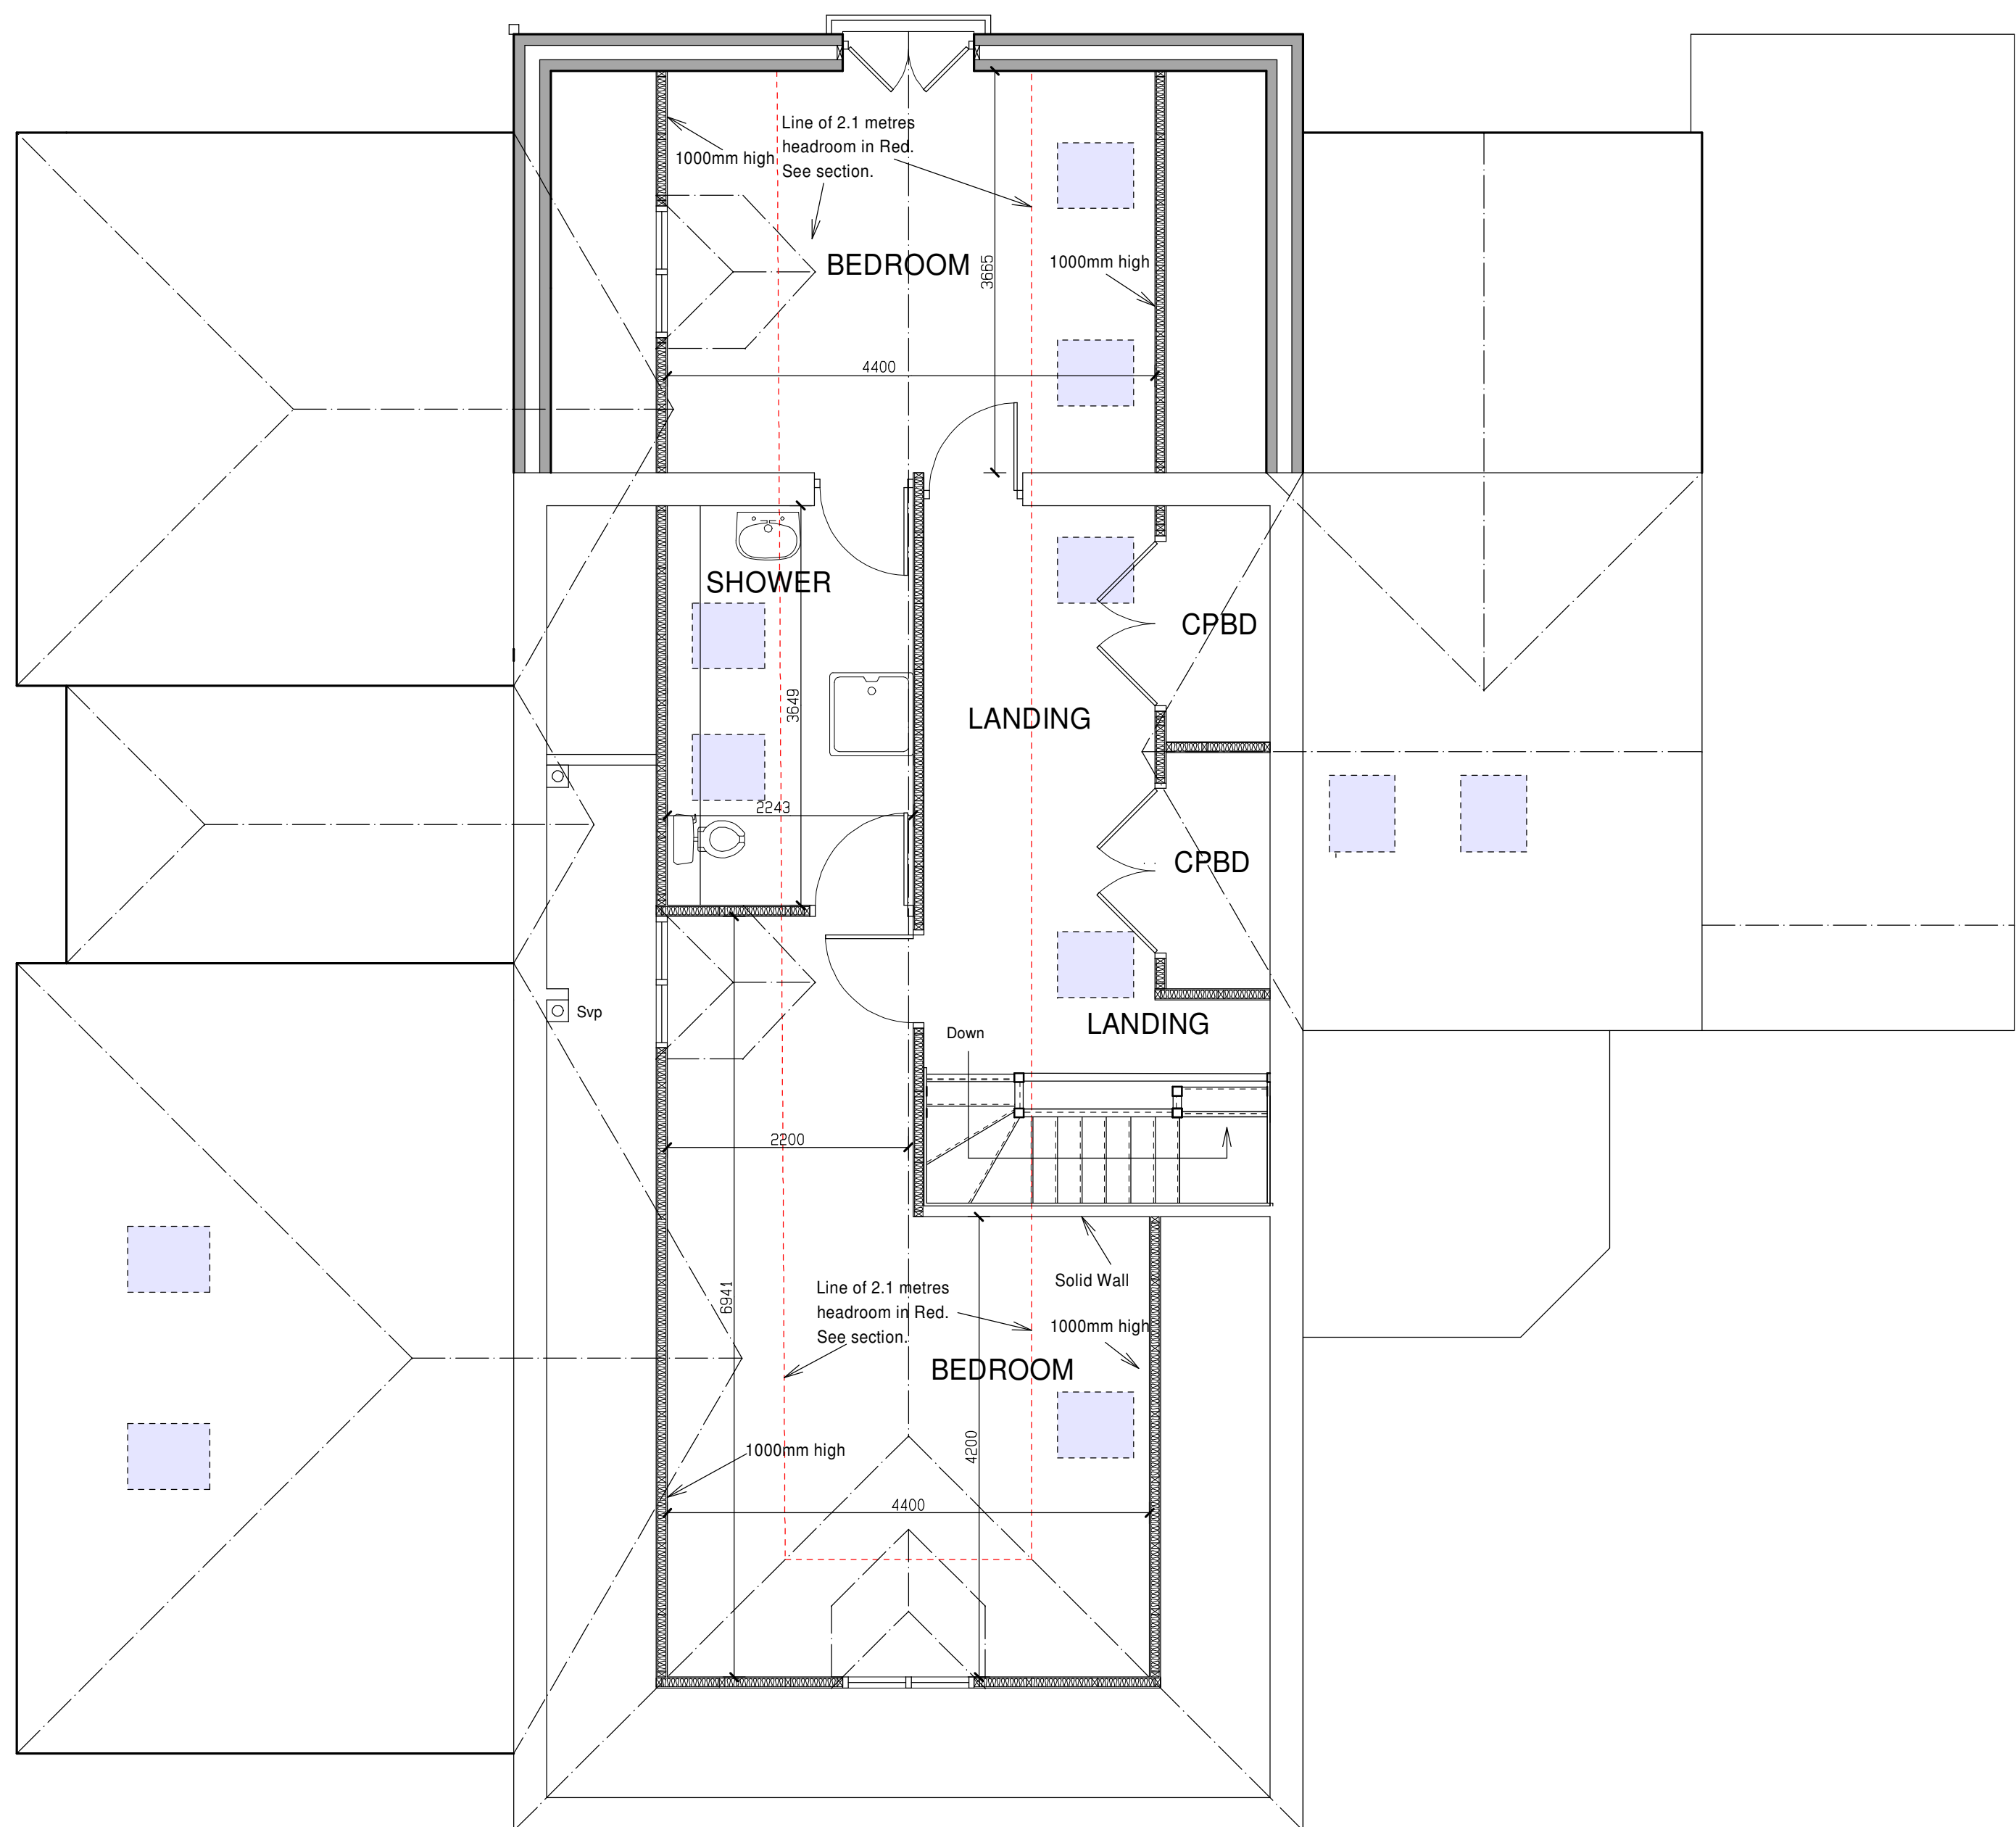

PROPOSED FIRST FLOOR PLAN

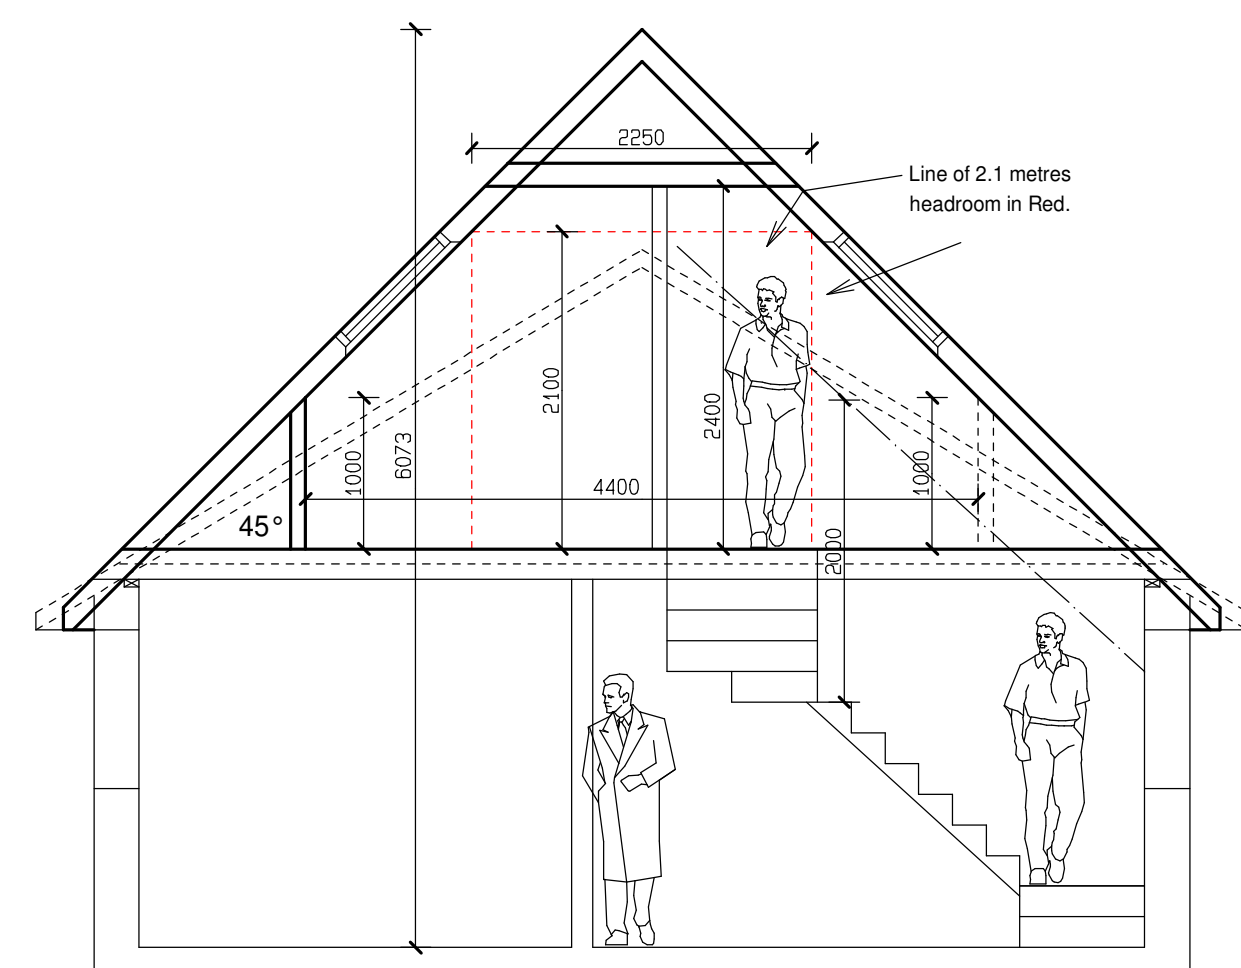

PROPOSED SECTION

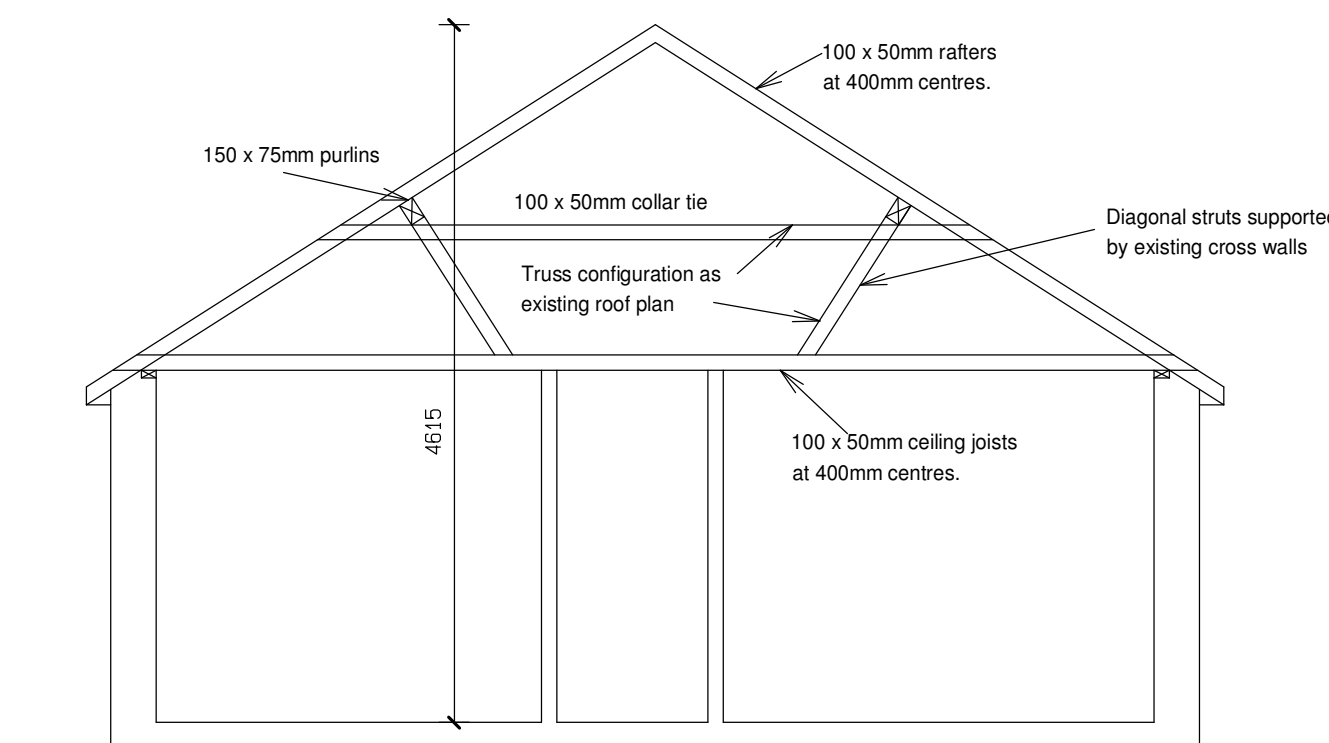


EXISTING SECTION

NOTE:
THIS DRAWING HAS BEEN PREPARED
TO OBTAIN PLANNING CONSENT ONLY.
IT IS NOT TO BE USED FOR
CONSTRUCTION PURPOSES.

ALL DIMENSIONS APPROXIMATE.
THESE PLANS CAN BE SCALED FOR
PLANNING PURPOSES ONLY.

PROPOSED SIDE AND REAR EXTENSIONS AND LOFT EXTENSION

OIL FLOOR AREAS CALC - excluding existing garage	
EXISTING GROUND FLOOR PLAN	- 101.7 SQM
EXISTING FIRST FLOOR PLAN	- 000 SQM
EXISTING TOTAL FLOOR AREA	- 101.79 SQM
PROPOSED GROUND FLOOR PLAN	- 200.9 SQM
PROPOSED FIRST FLOOR PLAN	- 64.4 SQM
PROPOSED TOTAL FLOOR AREA	- 265.3 SQM
TOTAL ADDITIONAL FLOOR AREA	- 163.5 SQM
PROPOSED NEW EXTENSIONS TOTAL	- 163.5 SQM

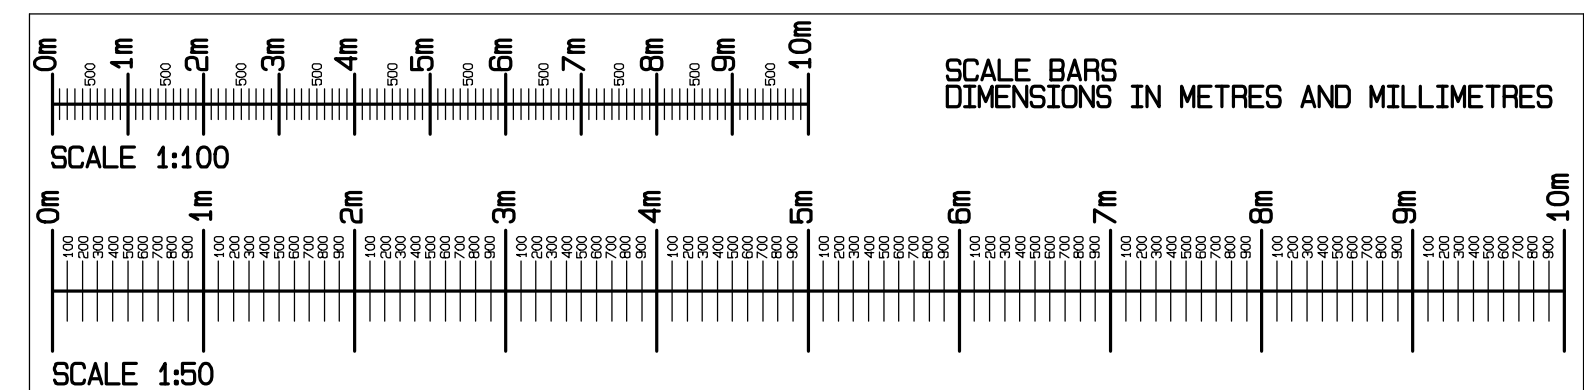

NEIL ARMSTRONG ARCHITECTURAL SERVICES		
31 Church Ground, South Marston, Swindon, Wilts. SN3 4FL. Tel: (01793) 832158 Mobile: 07971 881162		
client	DR AND MRS R DUBEY 13 THE BEECHES LYDIARD MILLCENT NEAR SWINDON WILTS. SN5 3LT	
project	13 THE BEECHES LYDIARD MILLCENT NEAR SWINDON WILTS. SN5 3LT	
title	PROPOSED SIDE AND REAR EXTENSIONS AND LOFT EXTENSION. FIRST FLOOR PLAN, ELEVATIONS AND SECTION	
scale	date	drawn
1:100	27-4-2026	NBA
1:50		paper
revision	no.	Y26-107-4
Work to figured dimensions only. Any queries should be referred to the address shown above. This drawing is the Copyright of Neil Armstrong Architectural Services and shall not be altered, copied or reproduced in anyway without prior written consent.		