

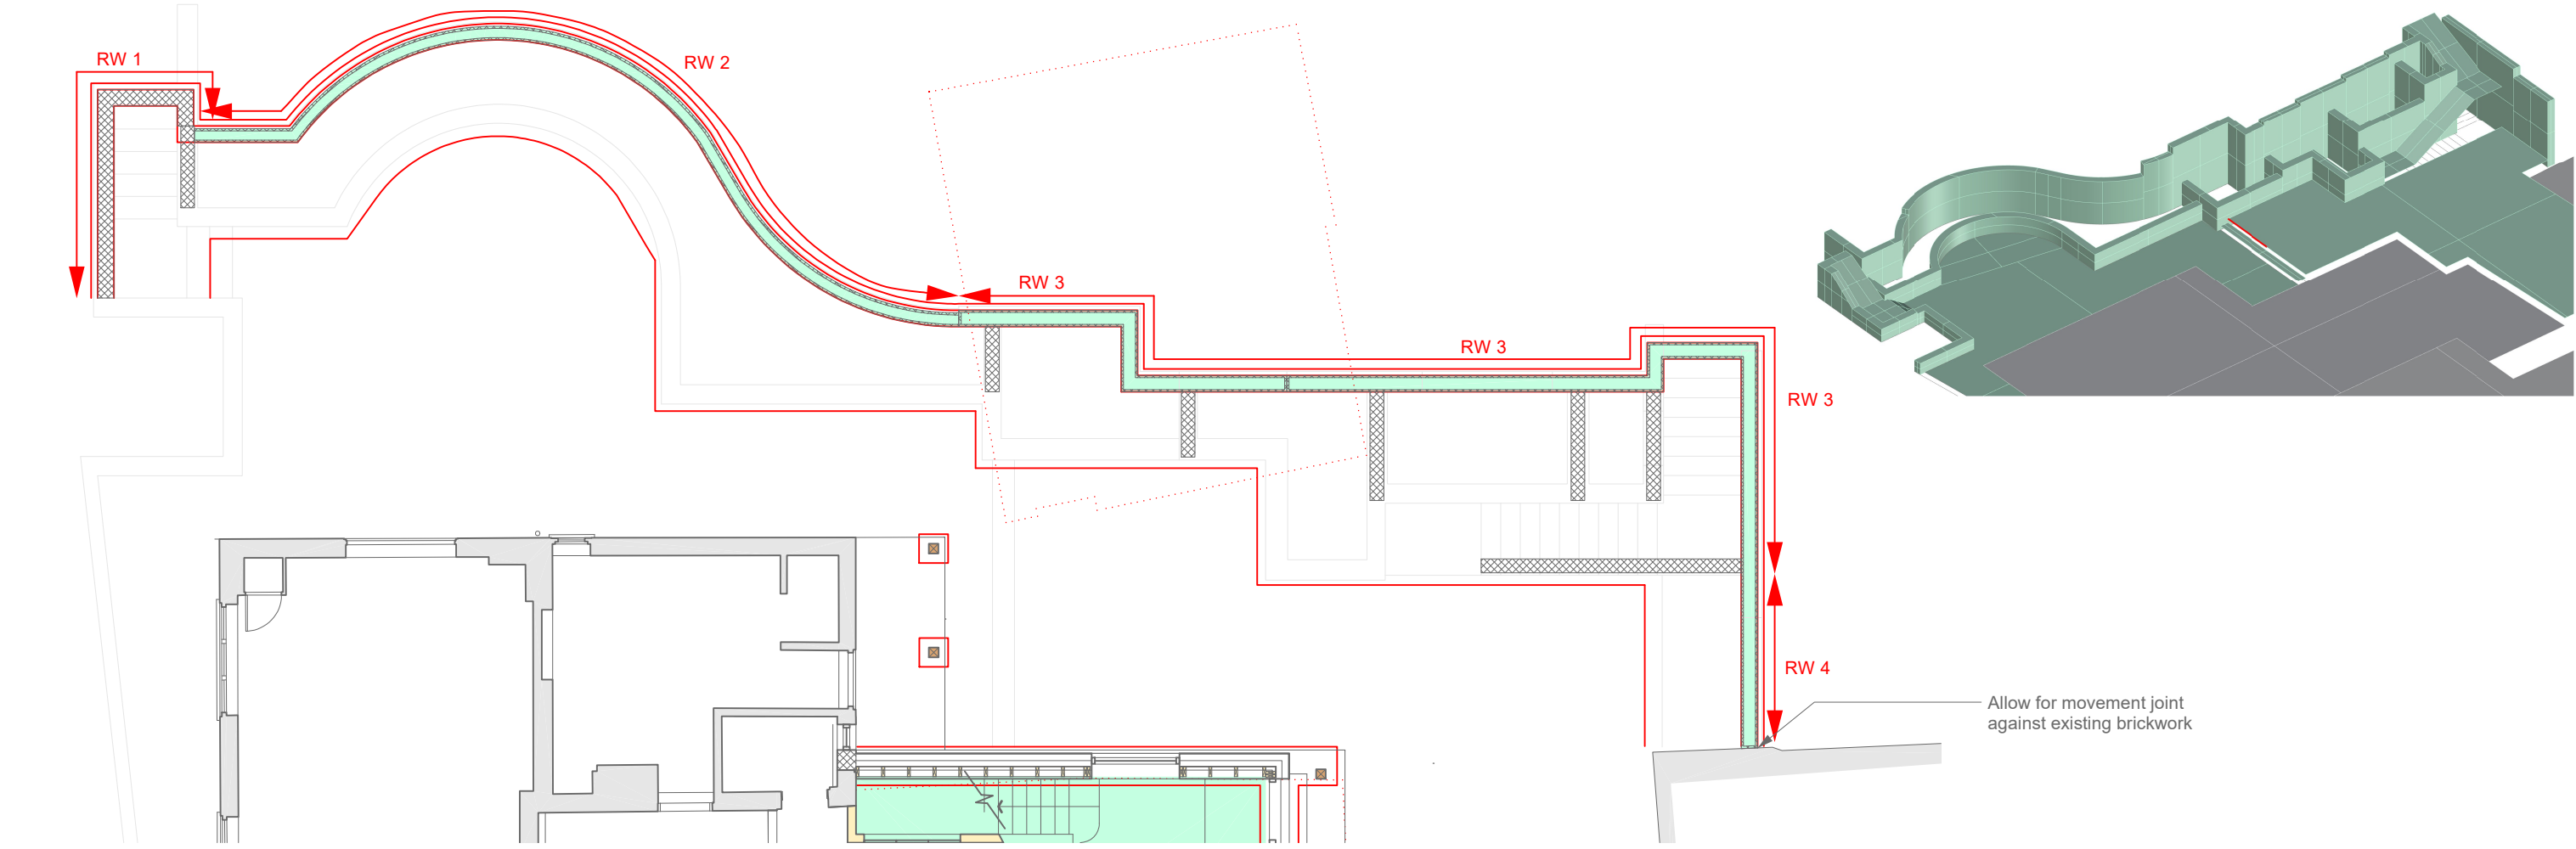
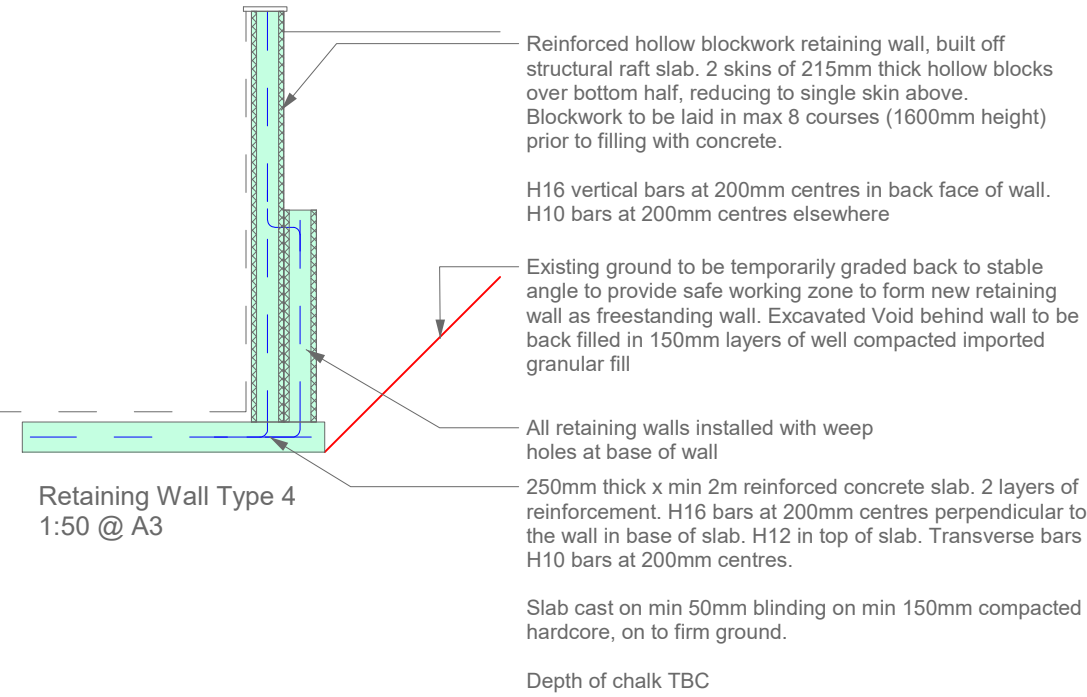
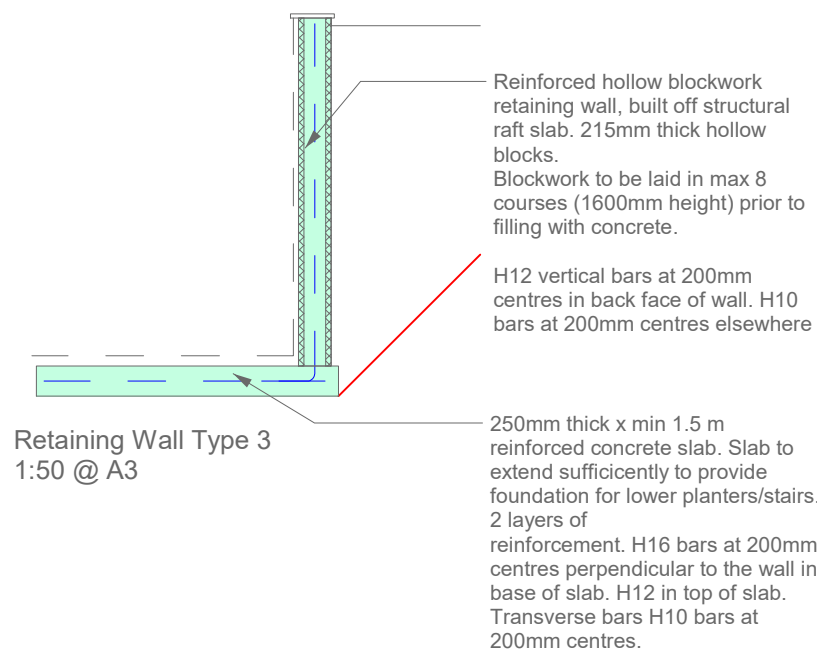


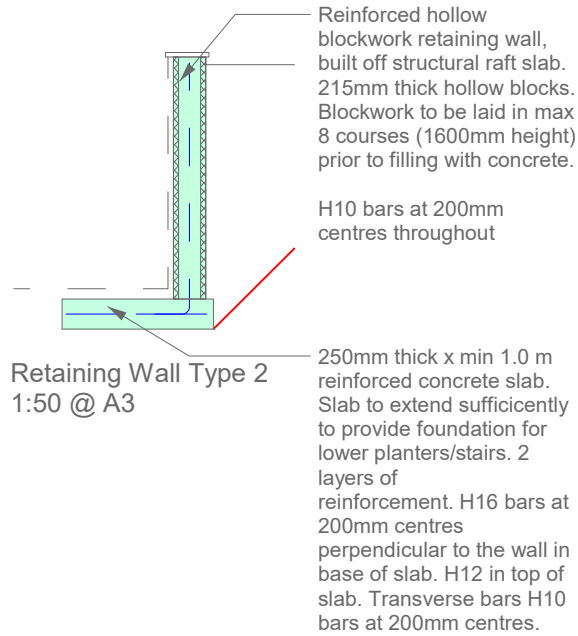

External Works Plan 1:100 @A3

0 1 2 3 4 5m

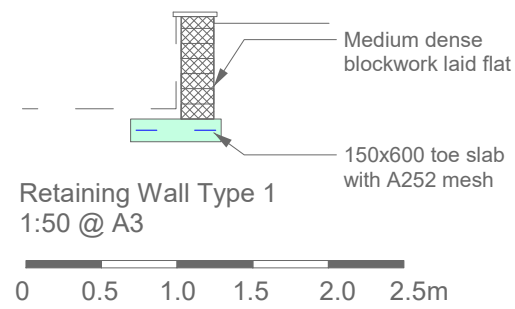

Notes Do not scale drawings. The Contractor is to check all dimensions on site before carrying out any works.	Status	Revision History	SPLINTER s t r u c t u r e s Hillview, Ridgeway, Nunney, Frome, Somerset, BA11 4NU 07814141579 info@splinterstructures.com www.splinterstructures.com	Project Holly Cottage	
				Subject External Works	
				Scale @ A3 Varies	Date 13/07/2026
				Drawing Reference 26062.10	Rev A