



**Planning**  
CLIENT  
FEC Developments  
ADDRESS  
57 Canal Road  
Trowbridge  
BA14 8QU

From 2.4m back from highway 86m clear unobstructed visibility  
between 600mm and 2000mm from natural ground level.  
Driveway surface to 57a to be permeable block paving as the below  
and attached specification in colour charcoal. Driveway to 57 to  
remian tarmac as existing.

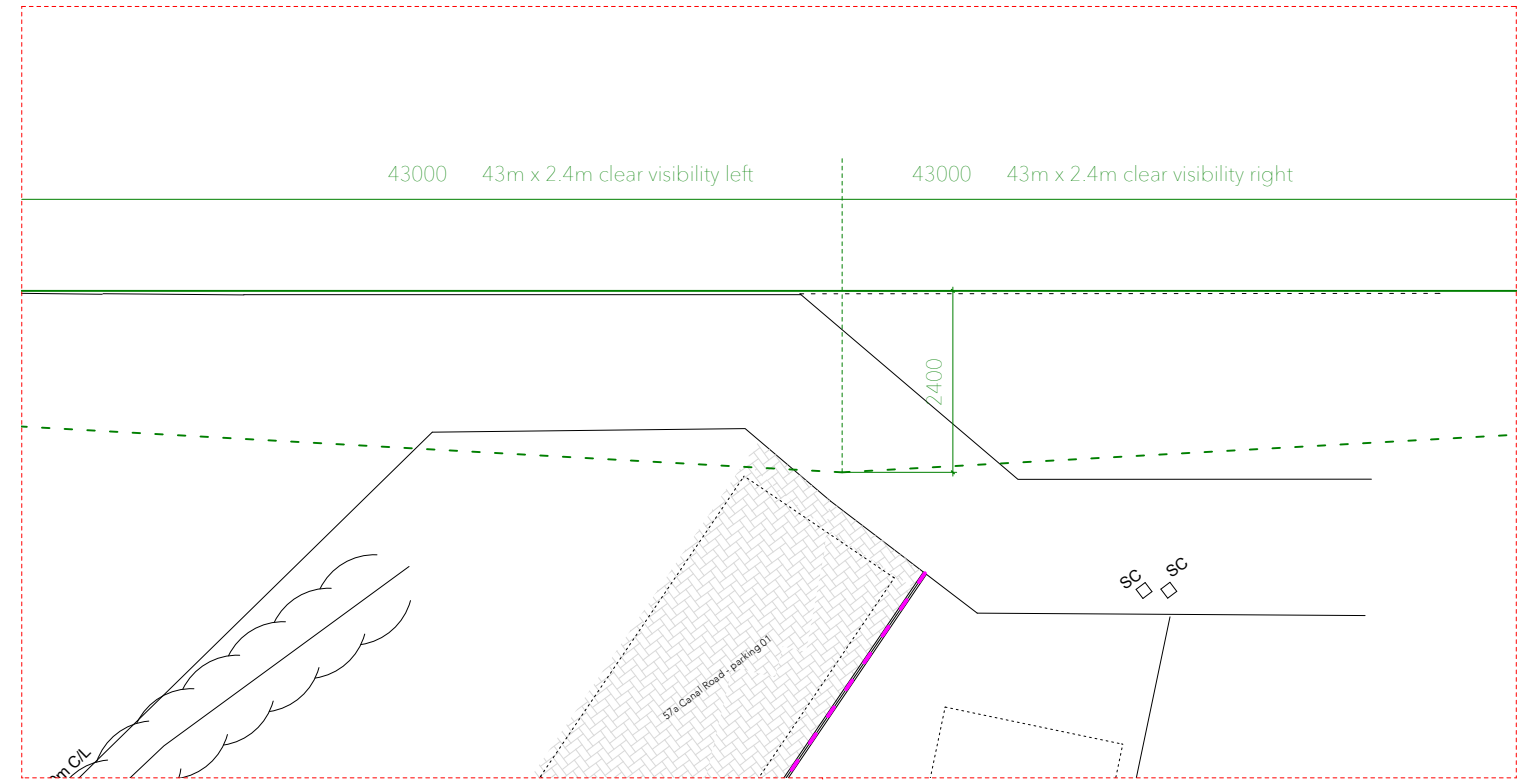

Drawing: Vehicular Pedestrian Intervisibility 1:100

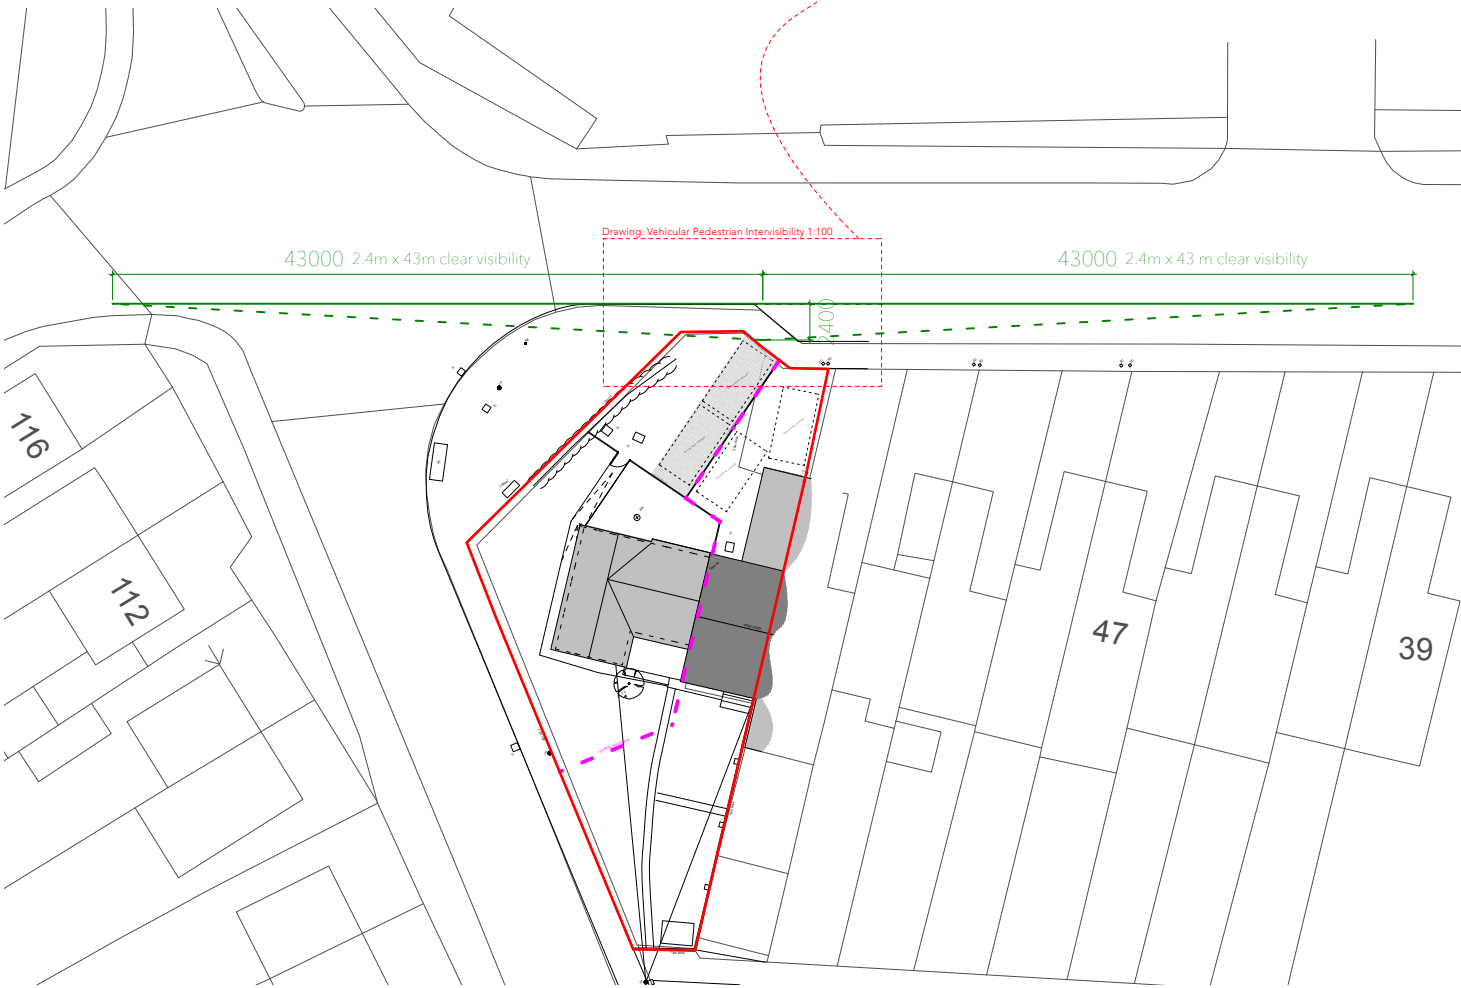

Drawing: Vehicular Pedestrian Intervisibility 1:500



REV. BY DATE NOTES



PR Access Visibility

| PROJECT  | STAGE  | DRAWING  | REV | DRAWN |
|----------|--------|----------|-----|-------|
| 788      | 3      | 11.1     |     | IM    |
| SCALE    | SIZE   | CREATION |     |       |
| As Noted | @ A3 L | DEC 2025 |     |       |