
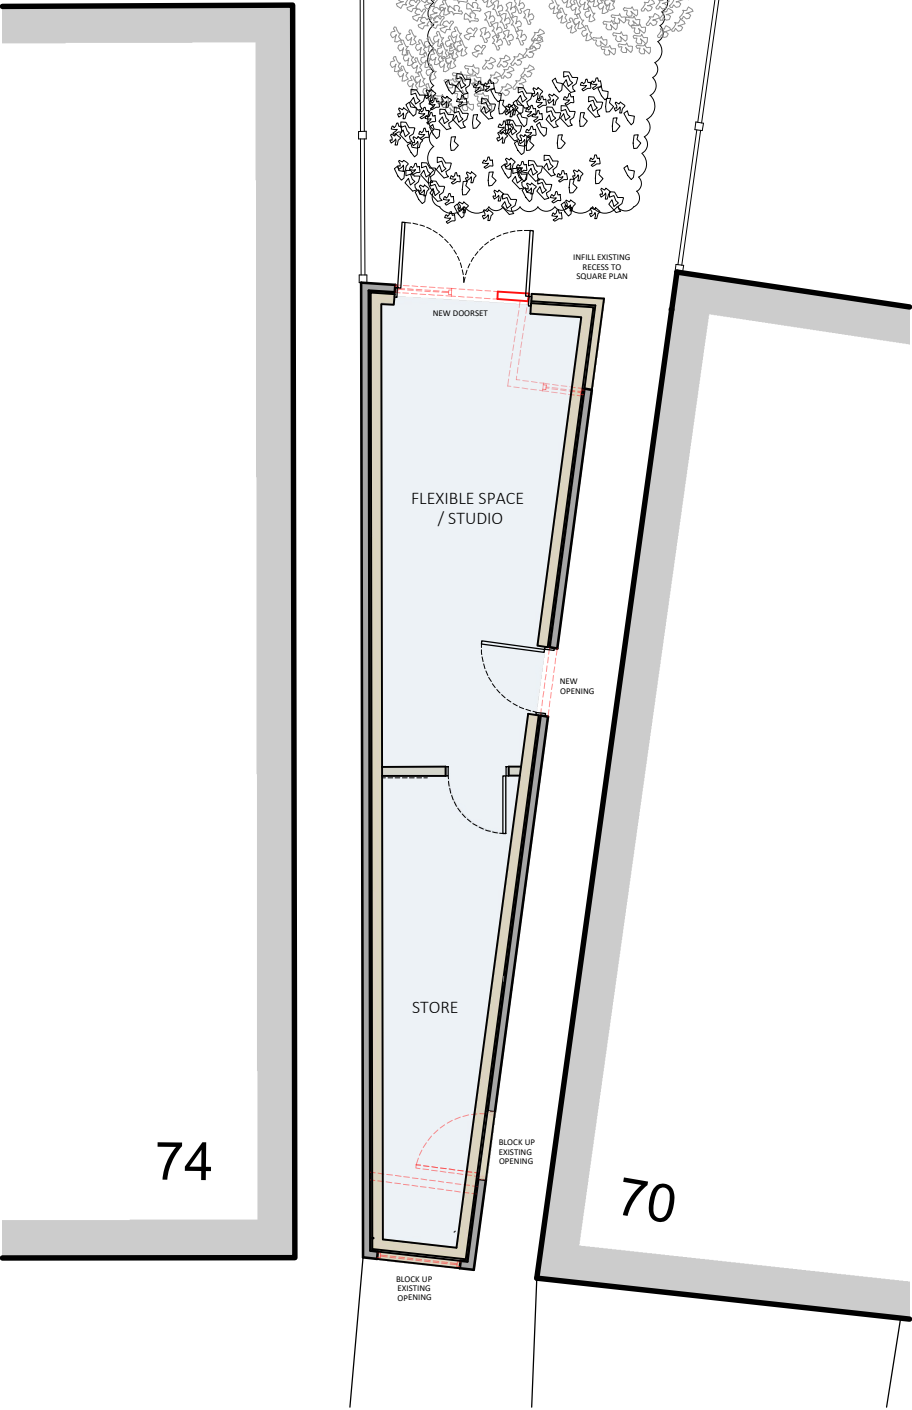


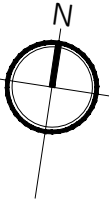


GROUND FLOOR PLAN
PROPOSED

- LEGEND
- EXISTING WALLS
 - DEMOLISHED
 - NEW WALLS
 - INTERVENTION

09.07.2026 - Planning issue. (B)
07.07.2026 - Issue for comment. (A)

Project	Stage	Drawing	Rev	Status
0246	3	365	B	PLANNING

Scale	Size	Drawn	Check	Creation
1:100	A3 L	CJ	-	JUNE 26

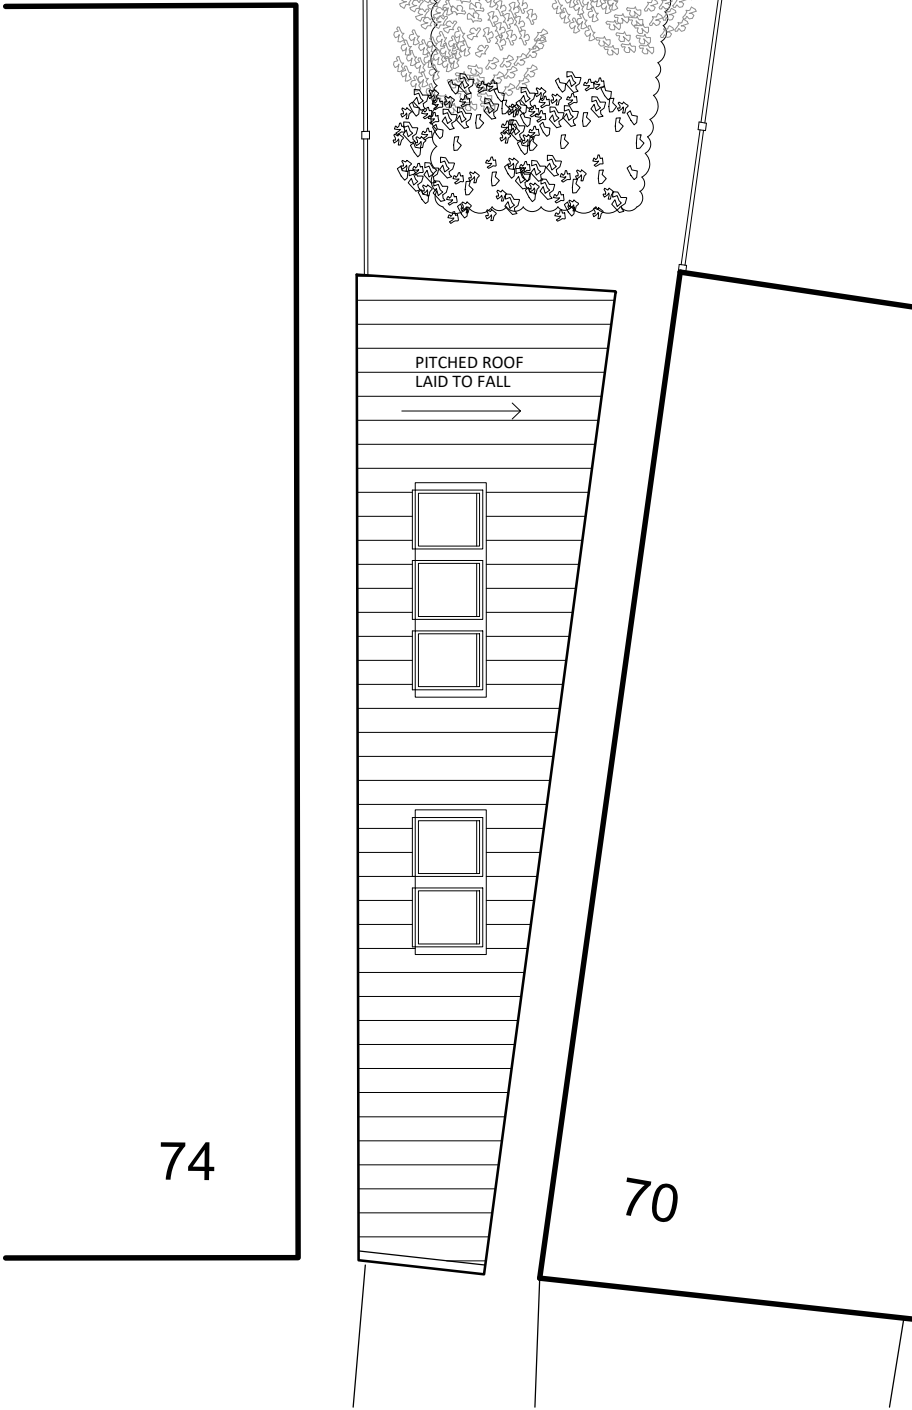

ROOF PLAN
PROPOSED

72a Sheldon Road
Chippenham

PROPOSED FLOOR PLANS