


27 High Street, Warminster - Location Plan

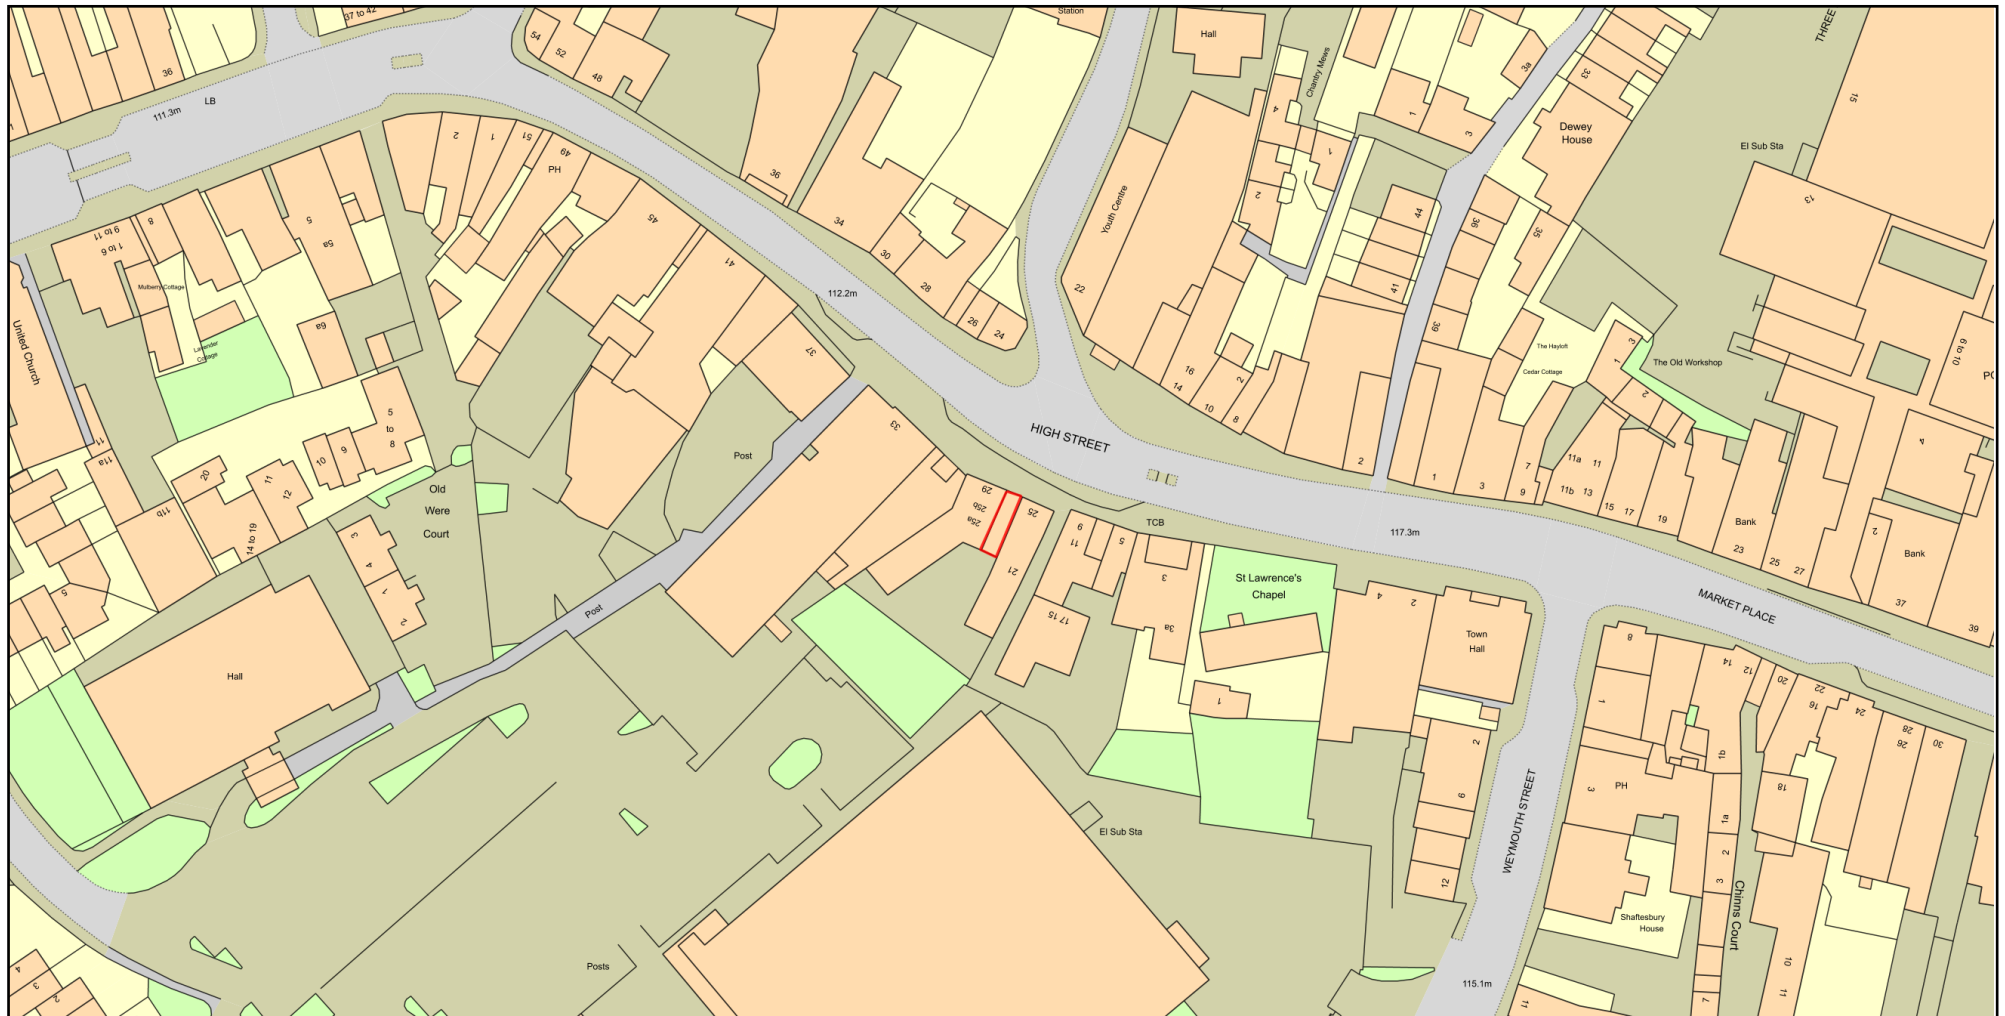

Plan Produced for: Elevation to paint

Date Produced: 14 Jul 2026

Plan Reference Number:TQRQM26195090739140

Scale: 1:1250 @ A4

© Crown copyright and database rights 2025 OS 100042766

