

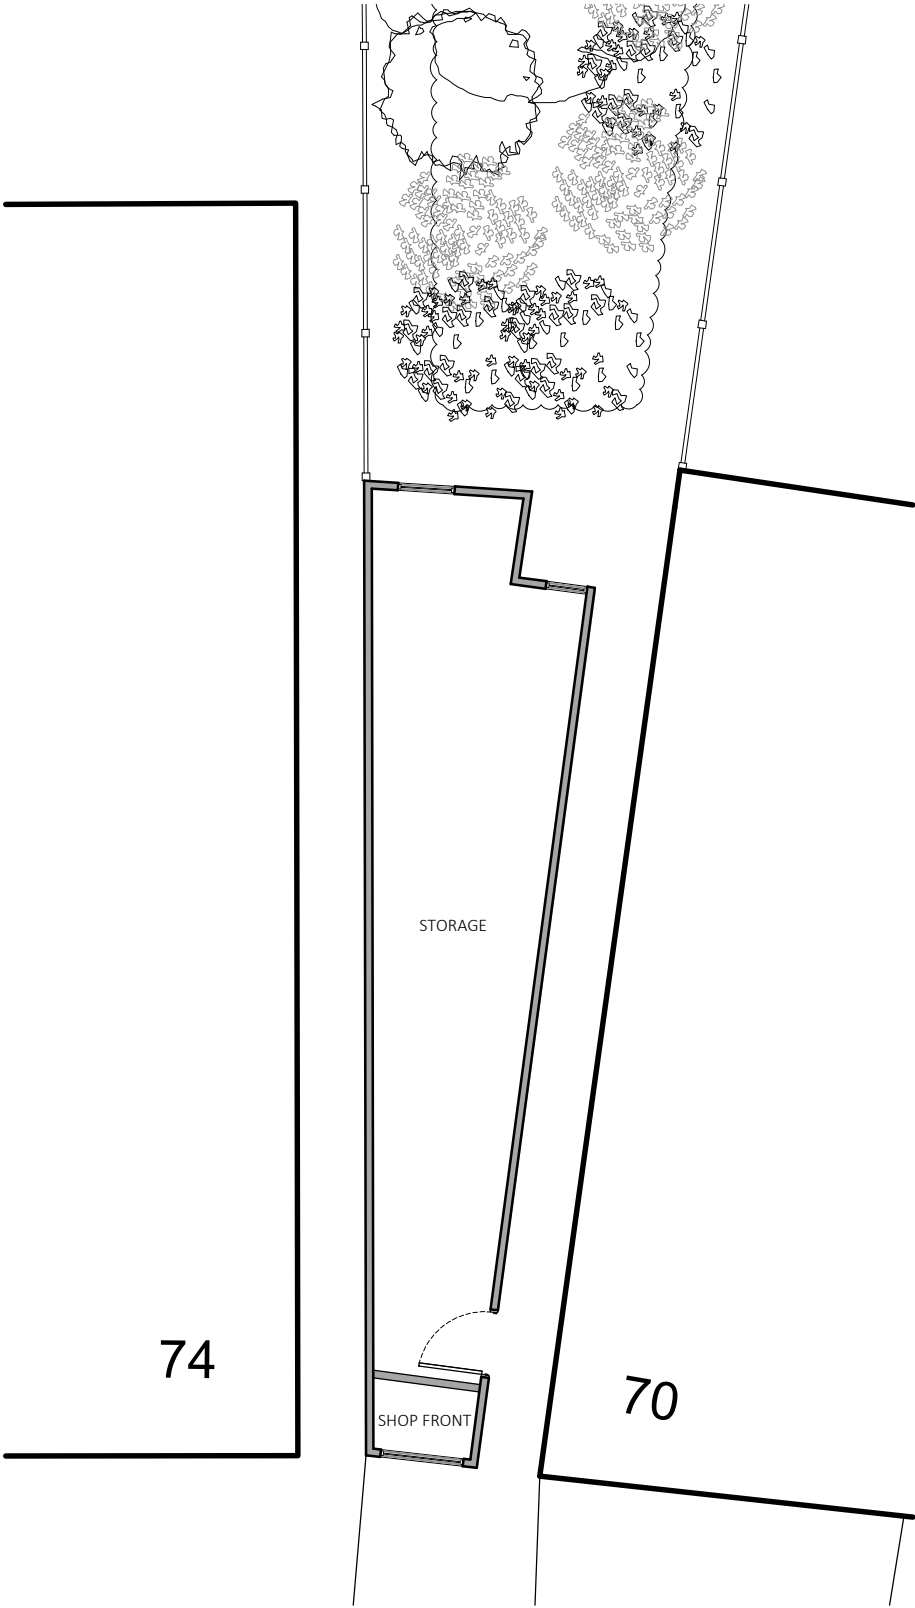


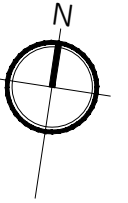

GROUND FLOOR PLAN
EXISTING

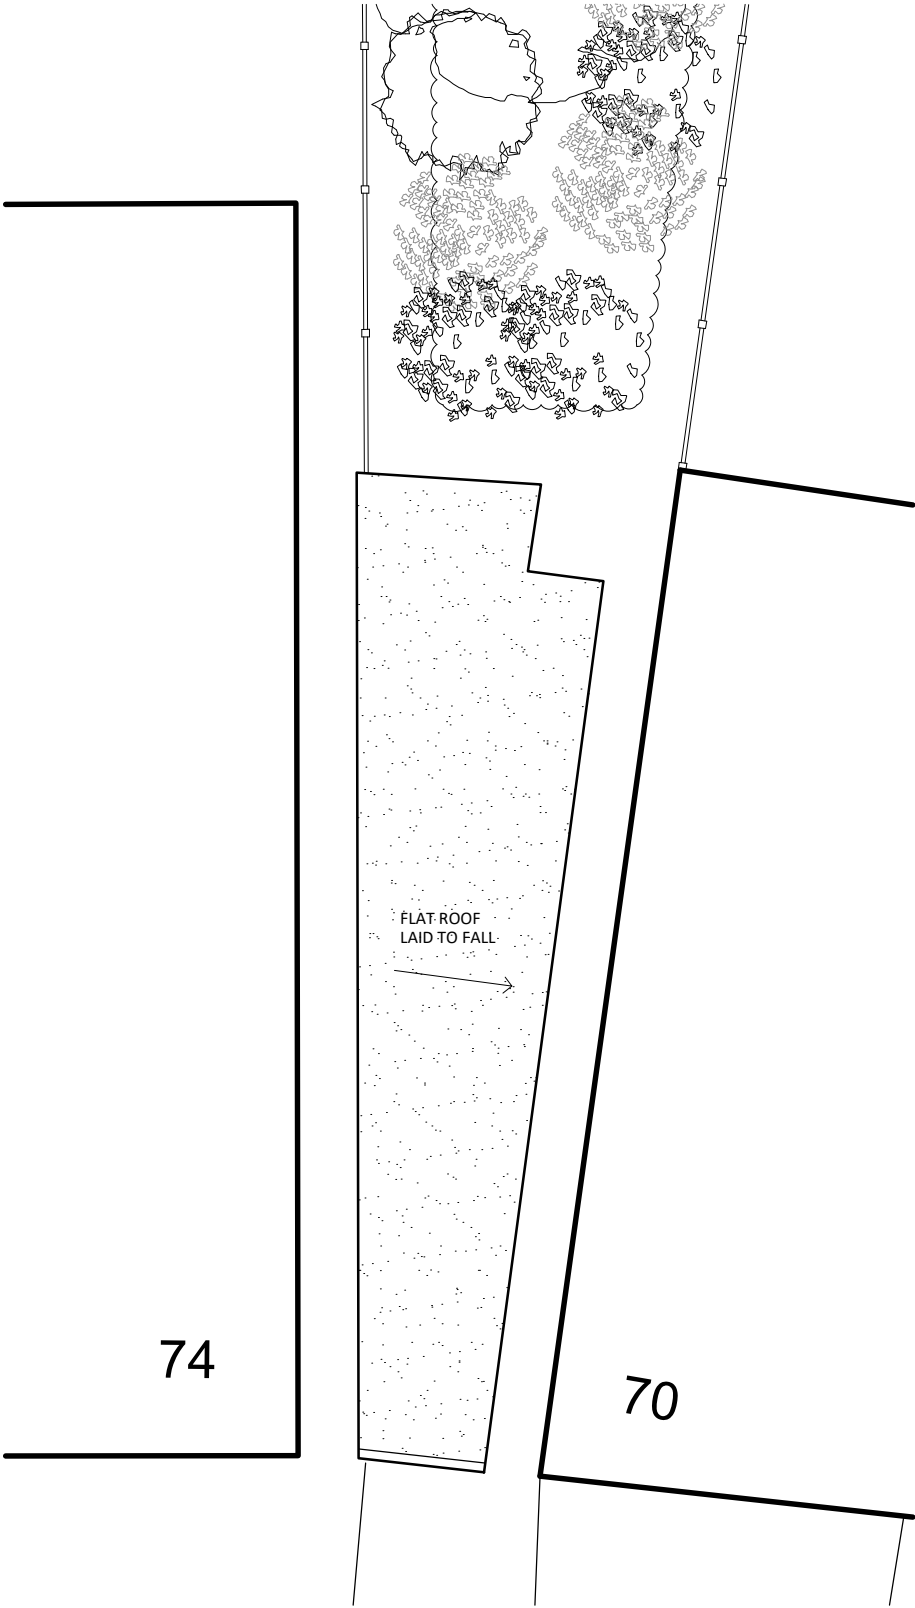

ROOF PLAN
EXISTING

09.07.2026 - Planning issue. (B)
07.07.2026 - Issue for comment. (A)

Project	Stage	Drawing	Rev	Status
0246	3	360	B	PLANNING

Scale	Size	Drawn	Check	Creation
1:100	A3 L	CJ	-	JUNE 26



72a Sheldon Road
Chippenham

EXISTING FLOOR PLANS