




VIEW 01
EXISTING

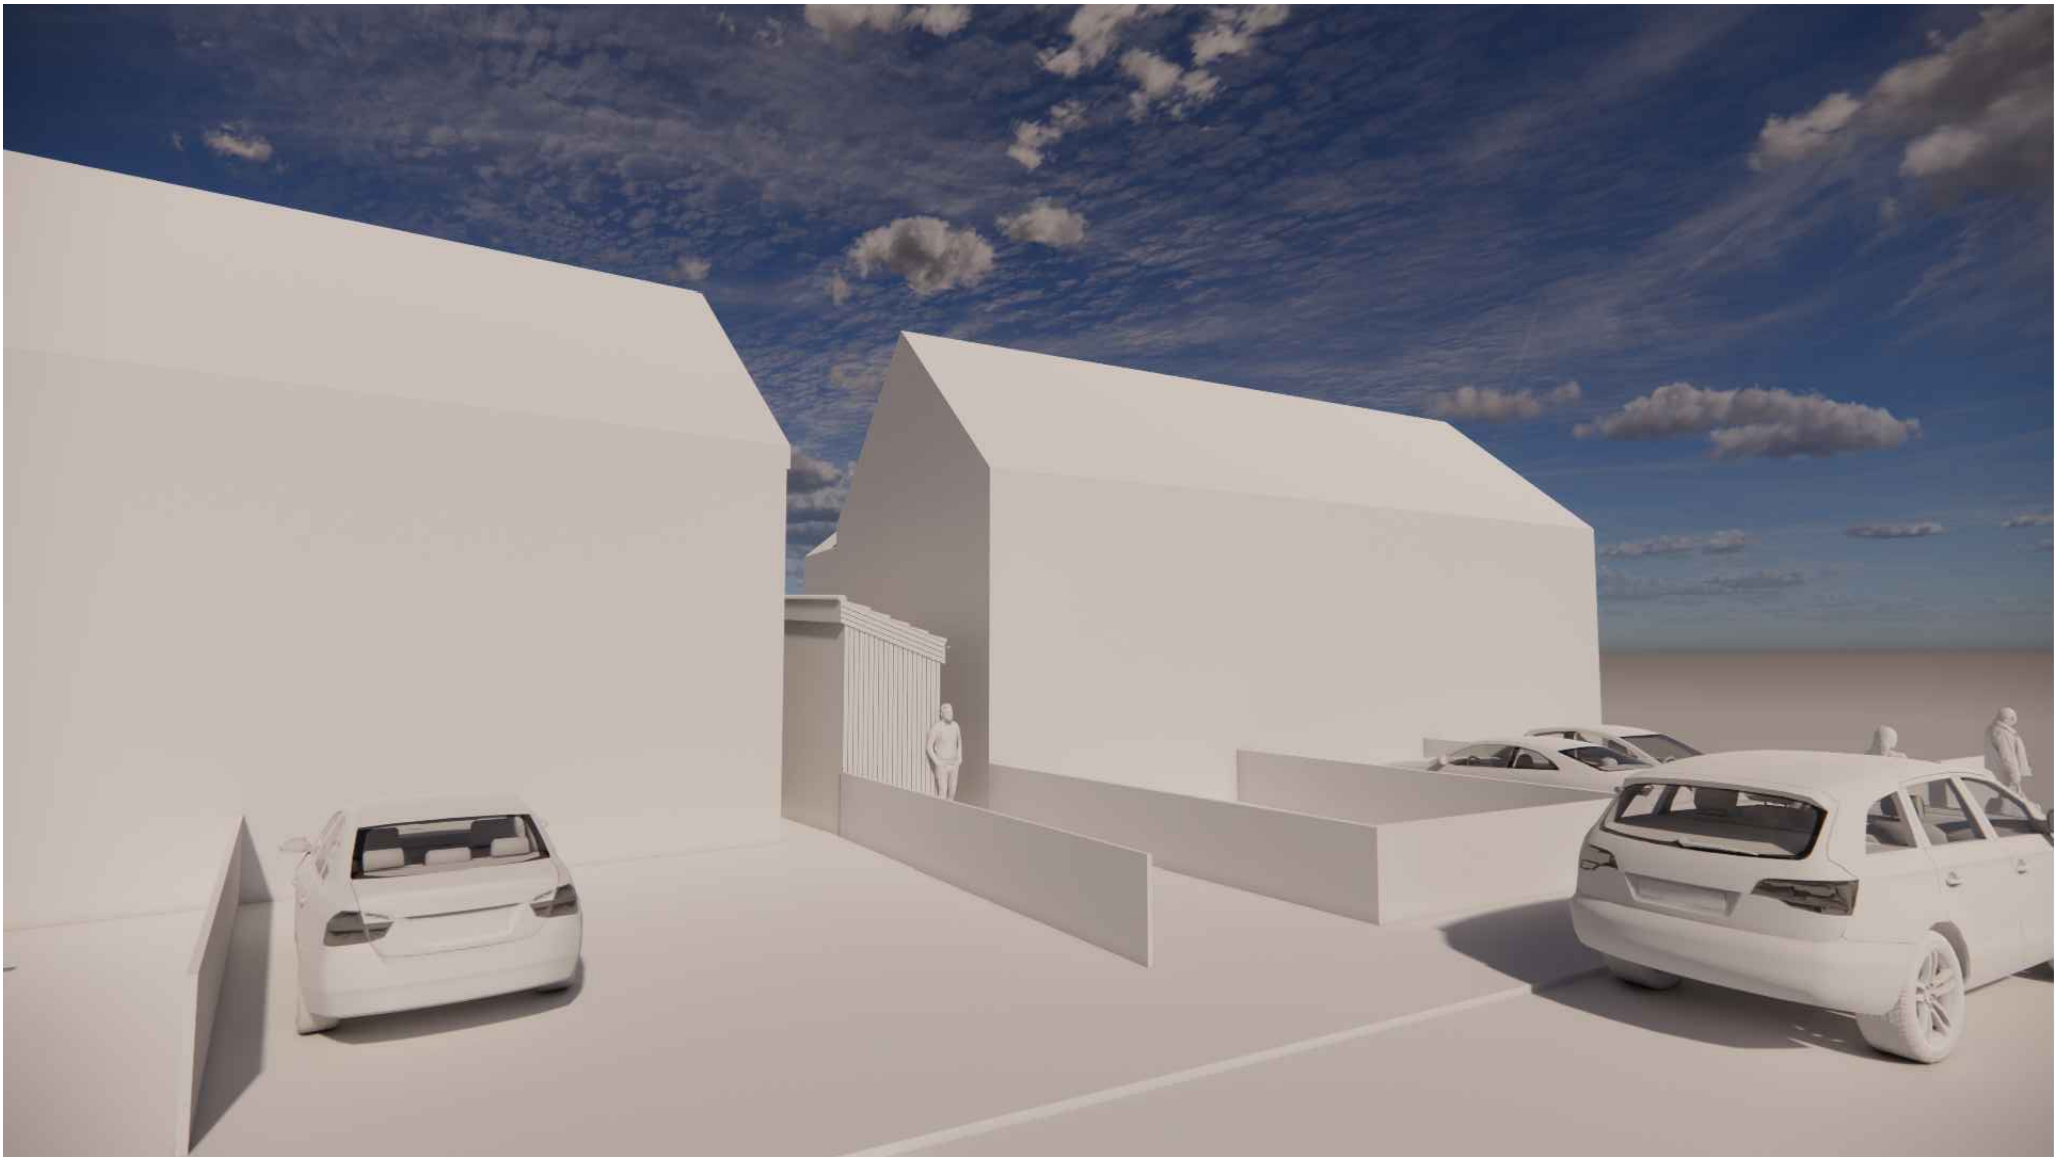

VIEW 01
PROPOSED

09.07.2026 - Planning Issue. (A)

Project	Stage	Drawing	Rev	Status
0246	3	380	A	PLANNING

Scale	Size	Drawn	Check	Creation
NTS	A3 P	CJ	-	JUNE 26

72a Sheldon Road
Chippenham

EXISTING AND PROPOSED MASS