
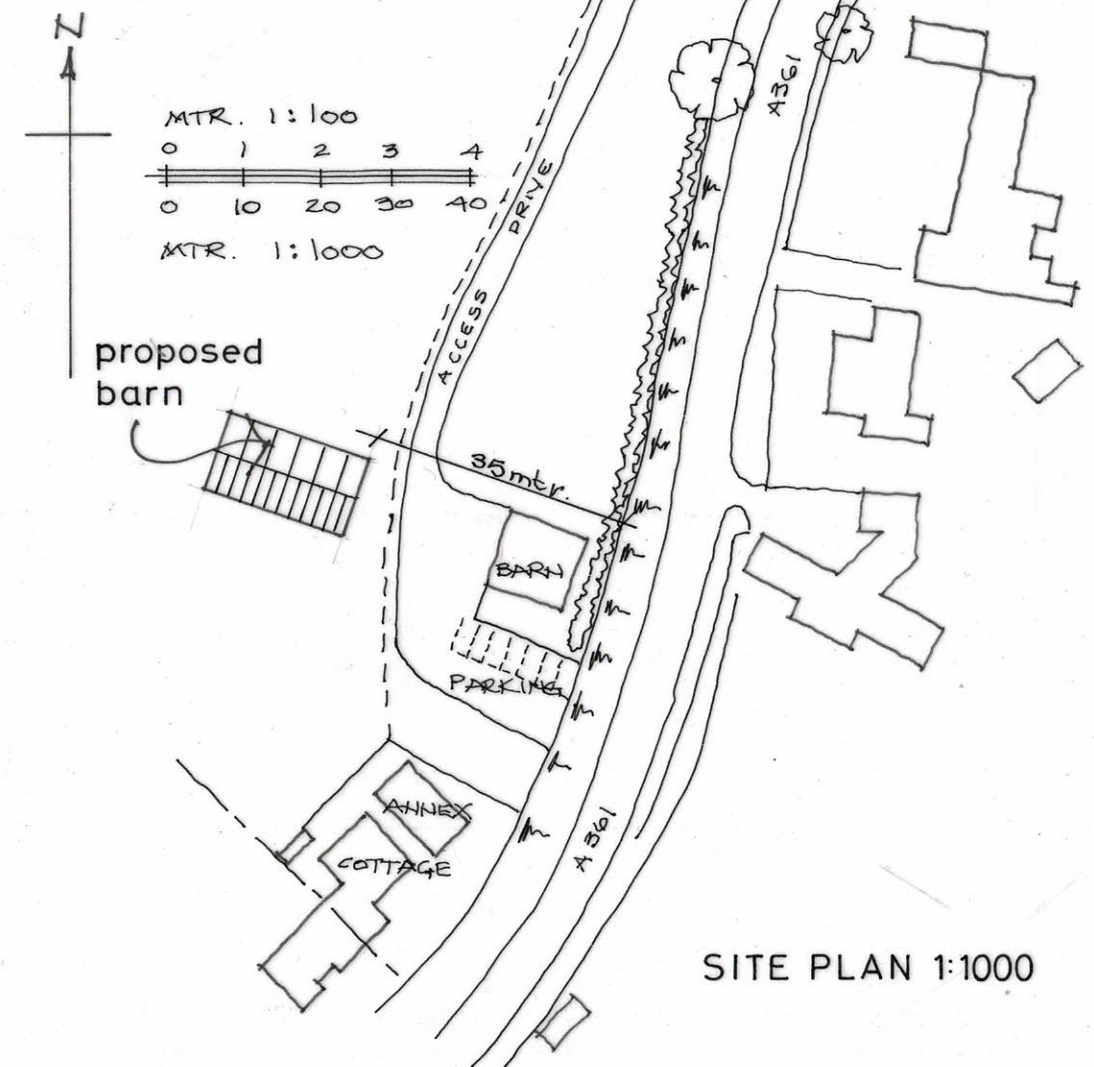
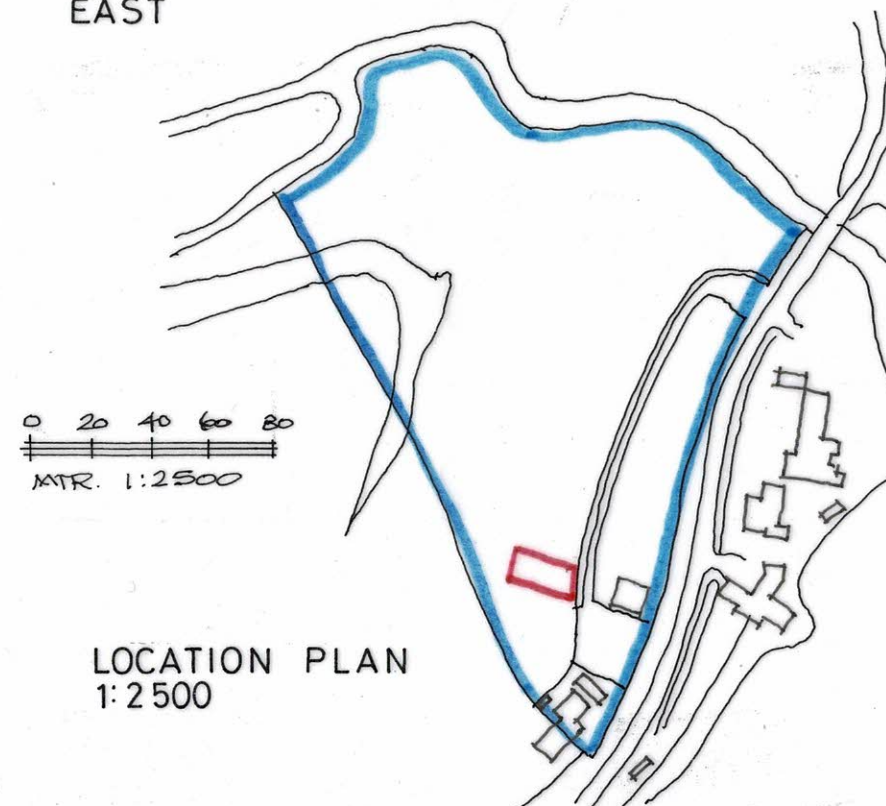
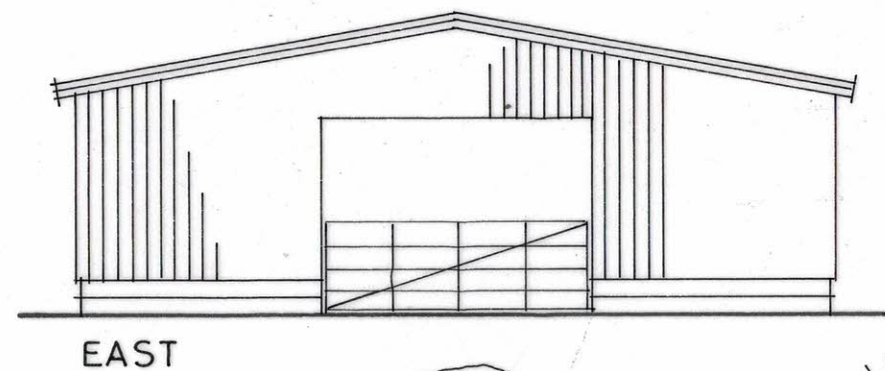
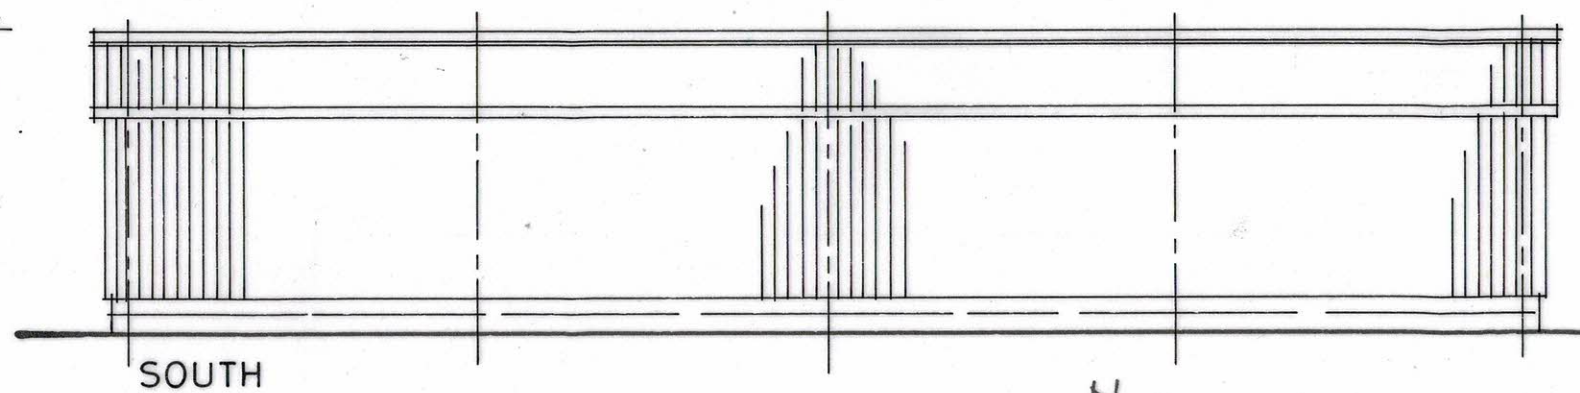
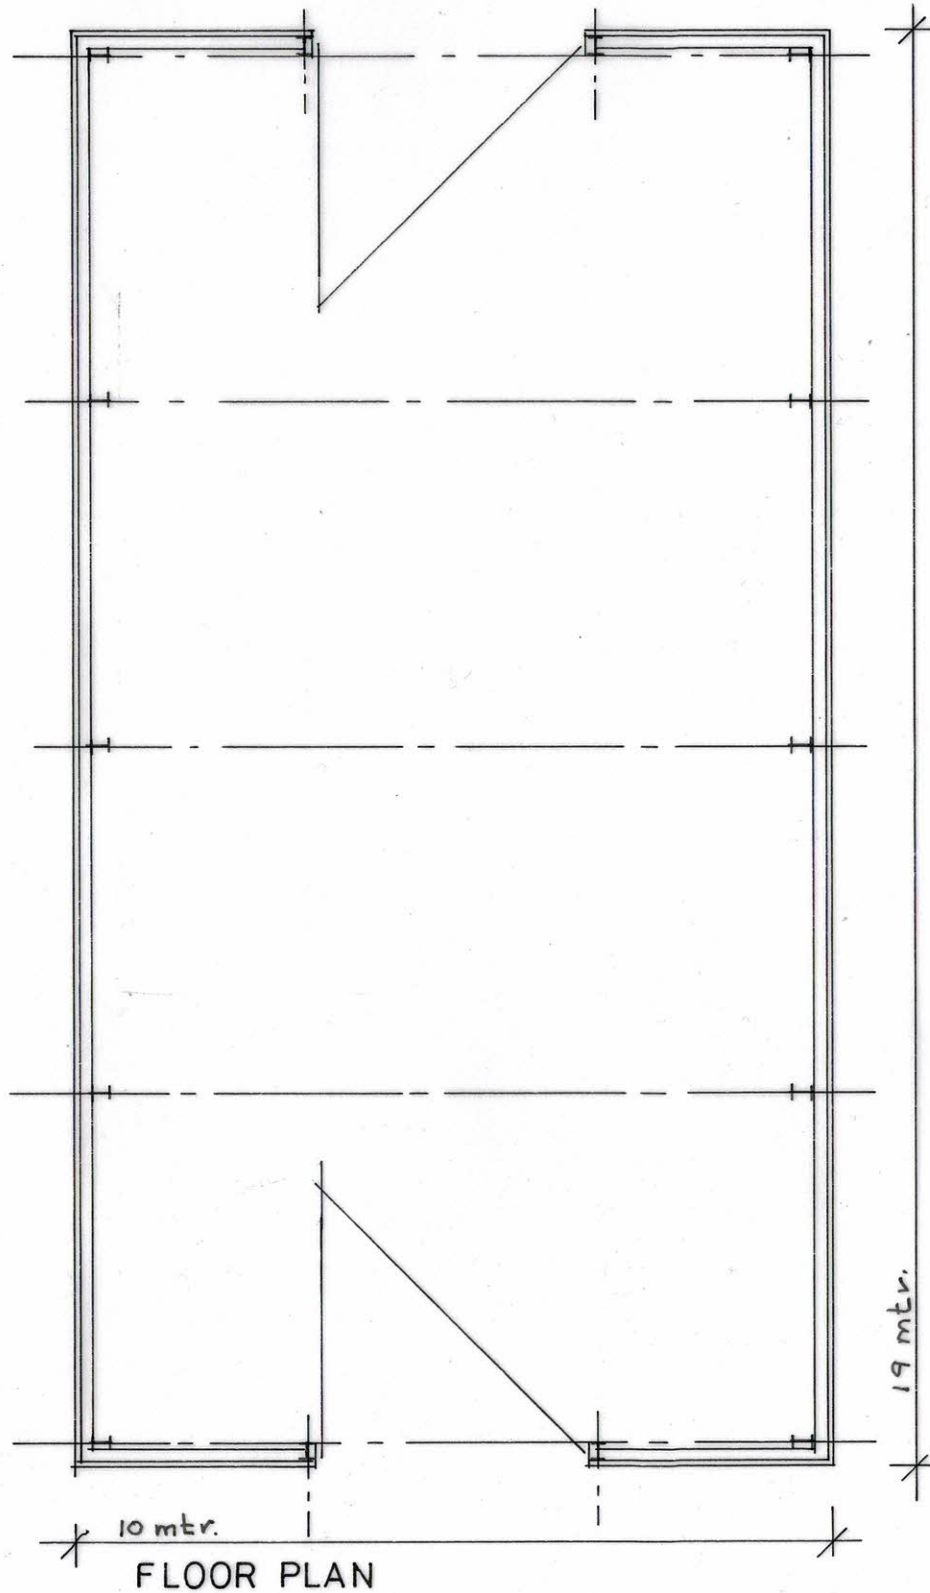
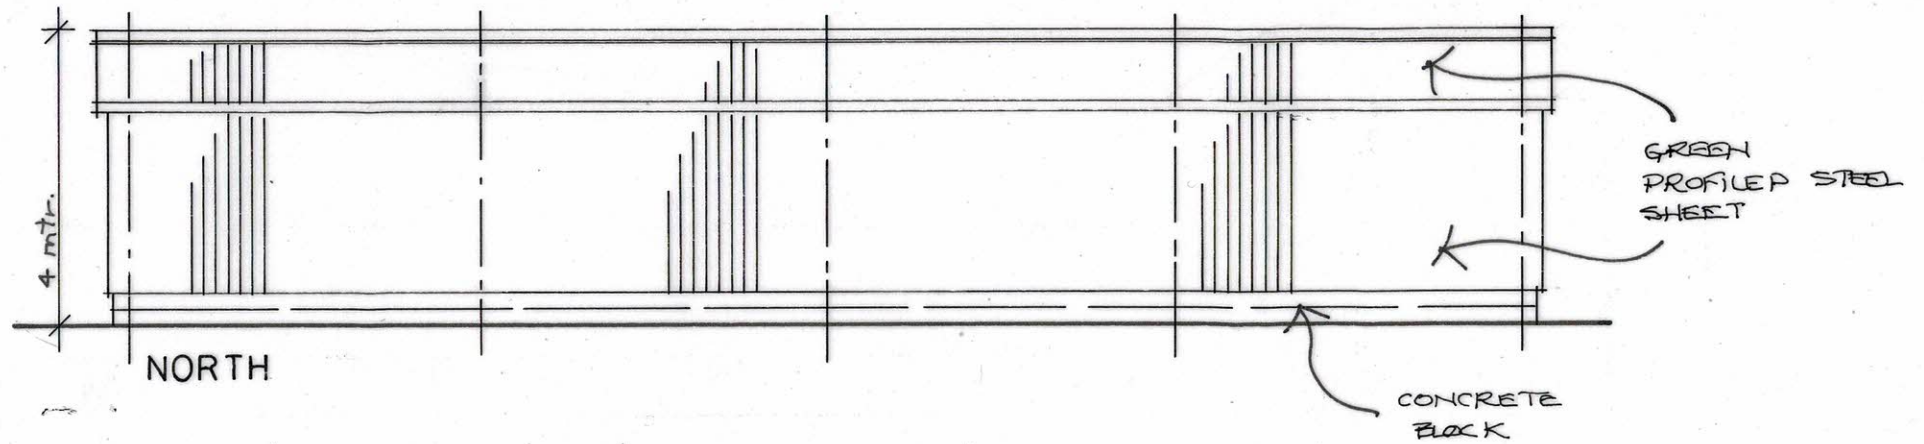


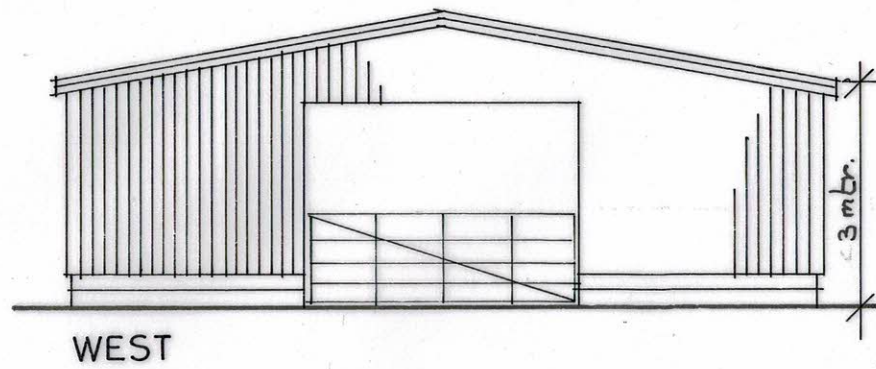

PROPOSED BARN.
BALDHAM COTTAGE, 96 BALDHAM, SEEND.
JUN. 2026
1:100 1:1000 1:2500