


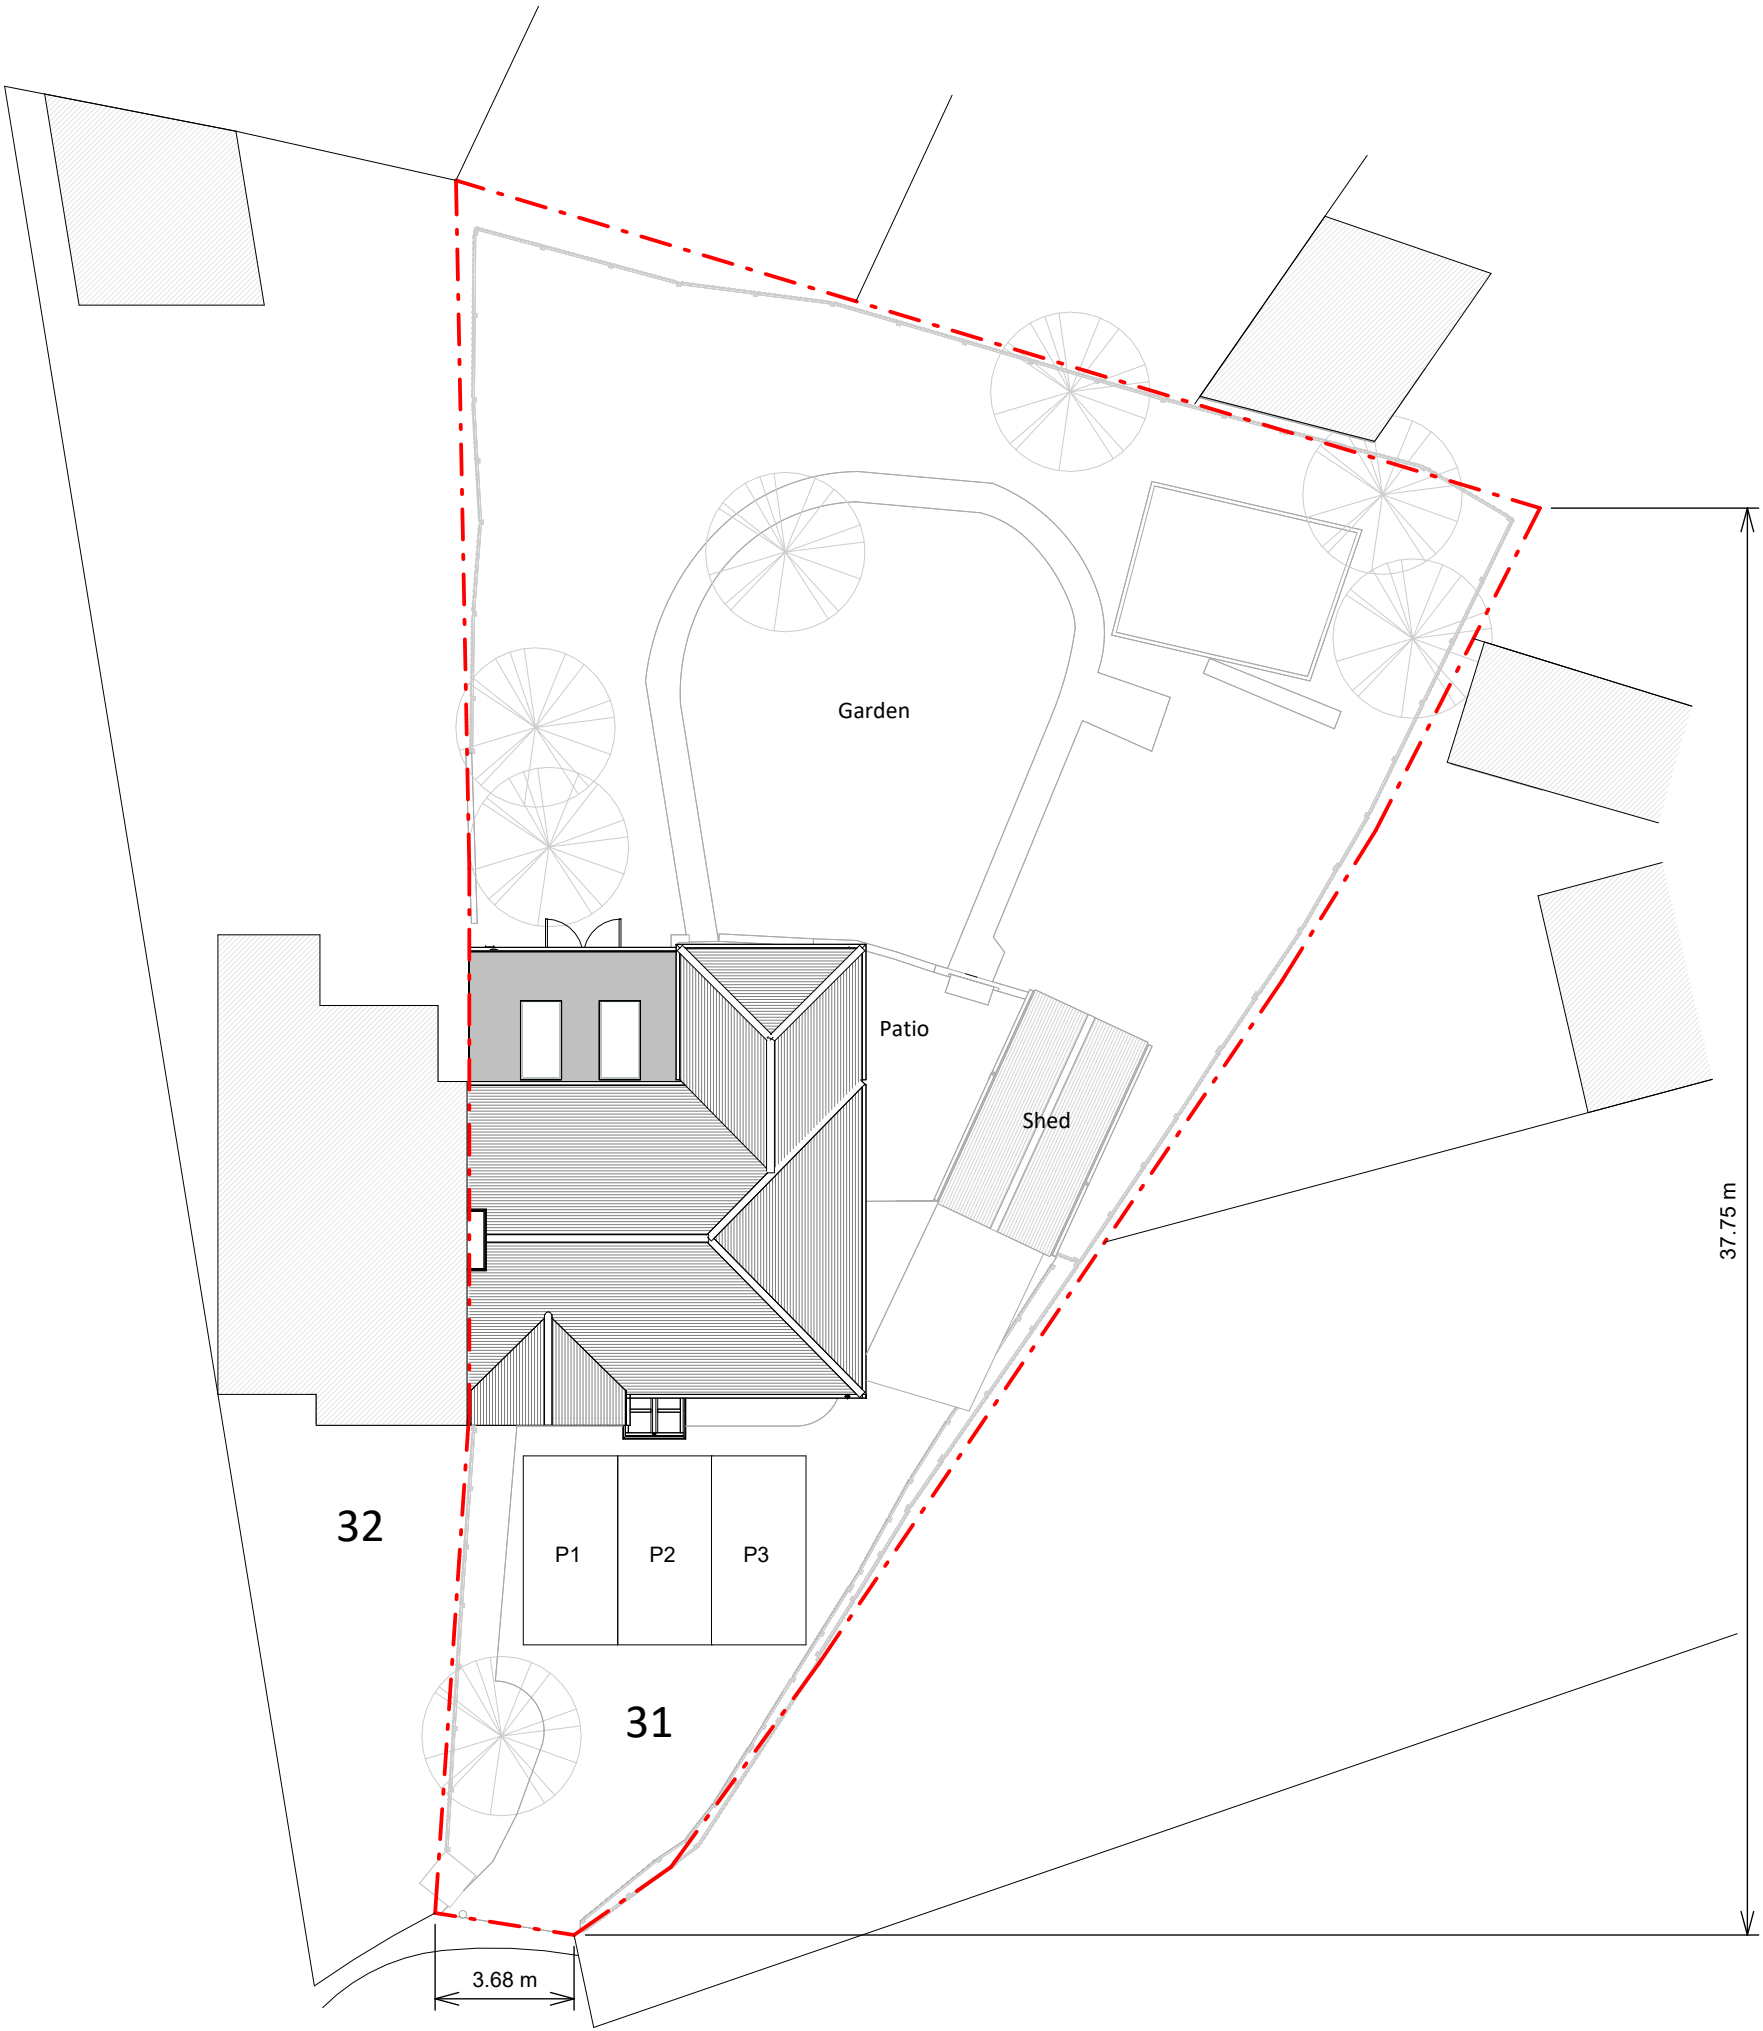

Proposed Block Plan



Copyright in the design and this drawing is the property of RESI. Reproduction in whole or in part is forbidden without written sanction of RESI. This drawing must be read in conjunction with all other relevant documentation and drawings.

RESI accepts no liability for any expense, loss or damage of whatever nature and however arising from any variation which has not been referred to them and their approval obtained.

Print out to actual scale. Do not scale, except unless for Planning purposes. All dimensions to be cross-checked on-site prior to manufacture and construction. Any discrepancies to be reported to RESI immediately.

NOTES

KEY

- Neighbouring context
- Boundary line



Revision		
Rev	Notes	Date
A	Concept	06.03.26
B	Revision 1	23.03.26
C	Revision 2	05.04.26
D	Revision 3	06.05.26



Job Title
2 storey rear extension, internal alterations and all associated works to 31 Brynards Hill, SN4 7ER

Drawing Status
Planning Drawings

Client
Matthew Hunt

Drawing Title
Proposed Block Plan

Scale 1 : 200 @ A3	Drawn Author
Date 01/10/2022	Checked Checker
Drawing No. B357807-3000	REV D