
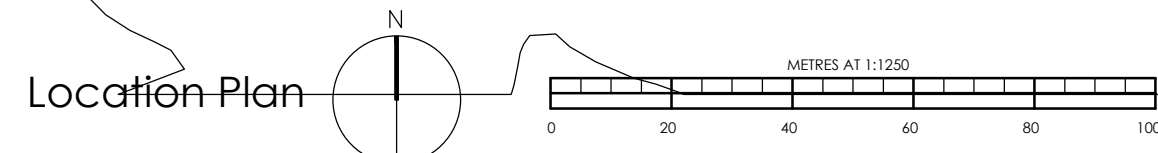


Mixed hedge planted in a staggered double rows 450mm apart with plants 450mm apart. Indigenous species as follows:

- 40% Hawthorn (*Crataegus Monogyna*)
- 30% Field Maple (*Acer campestre*)
- 15% Hazel (*Corylus Avellana*)
- 7.5% Dogwood (*Cornus Sanguinea*)
- 7.5% Wild Privet (*Ligustrum Vulgare*)

Planting
Bare root stock, 450 - 600mm high to be planted between October and March. Prepare a 450mm deep x 900mm wide trench / break up subsoil & supply & place 300mm thick layer of imported top soil, mixed with organic matter to planting area. Trim back roots to healthy growth. Spread roots out thoroughly, ensuring the planting depth is correct [no previous soil marks on stems]. Work soil between the roots, firm plants in and then water and mulch well. Provide clear rabbit guards to each plant. Ensure that stock proof fencing is provided to protect the plants if necessary.

Maintenance
Ensure plants are well watered for the first and second growing seasons, maintaining damp soil continuously. Reapply mulch as required. Ensure that the area of the trench is maintained free of weeds for the first and second growing season. Inspect monthly. During third to fifth growing season water in periods of low rainfall. Inspect quarterly to keep weed free and to keep mulch renewed as necessary.

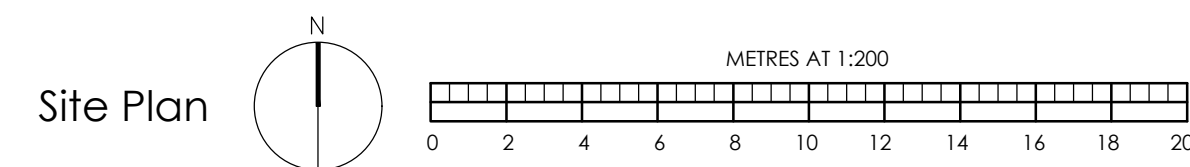

MATERIALS
Roof - Green / Sedum
Walls - Timber boarding, left to weather silver grey
Joinery - Timber, left to weather silver grey

BRIMBLE LEA		
Chartered Planning Consultants & Architects Unit 3, Kingsmead Business Park, Gillingham, Dorset, SP8 5FB T (01747) 823232 www.brimblelea.com		
PROJECT Land at Top Lane, Stourton, BA12 6QA.		
DRAWING Proposed Site & Location Plans, Typical Site Section & Store Building - Plan & Elevations		
SCALE 1:100, 1:200, 1:1250@ A1		
DRAWING ORIGINATOR MA		DRAWING No. REVISION
DATE June 2026		25035 - 2