

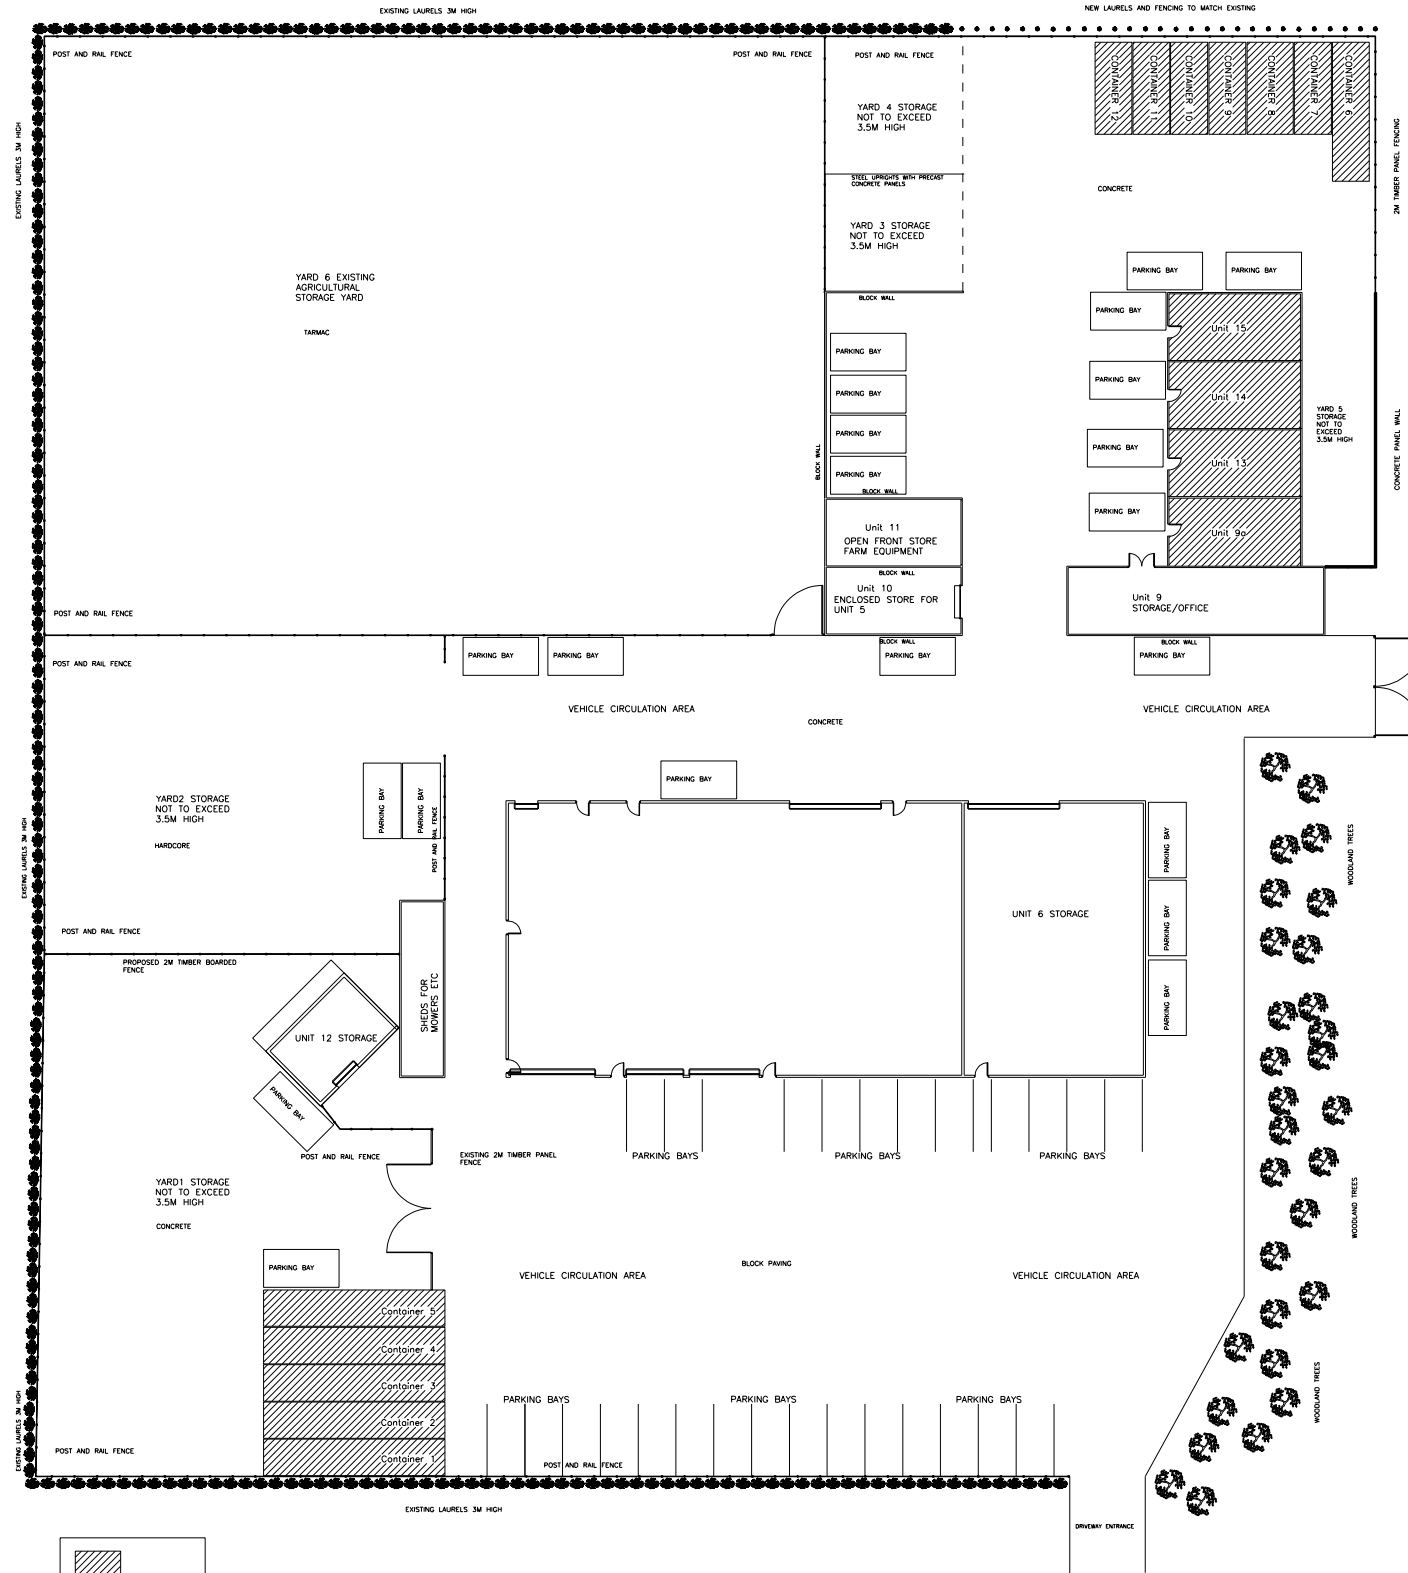


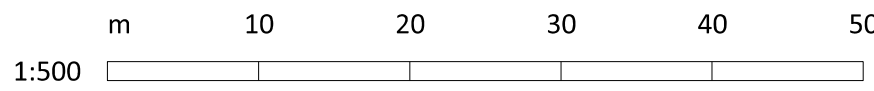

CLASS B8
STORAGE USE

SITE LAYOUT

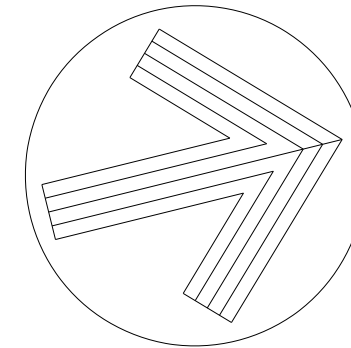

E		
D		
C		
B		
A		
Rev	Date	Notes

lp c

TOWN AND COUNTRY
PLANNING
DEVELOPMENT
CONSULTANTS

LPC (TRULL) LTD.,
TRULL, TETBURY, GLOUCESTERSHIRE GL8 8SQ
Tel: 01285 841433 email: admin@lpctrull.com

Client Mr B Andrews	
Project Authorisation of Commercial Uses Manor Hill Farm Purton	
Drawing Proposed Block Plan	
Date July 26	Scale 1:500 @ A3
Drawing Number LPC 678 PR 02	