


milton architects

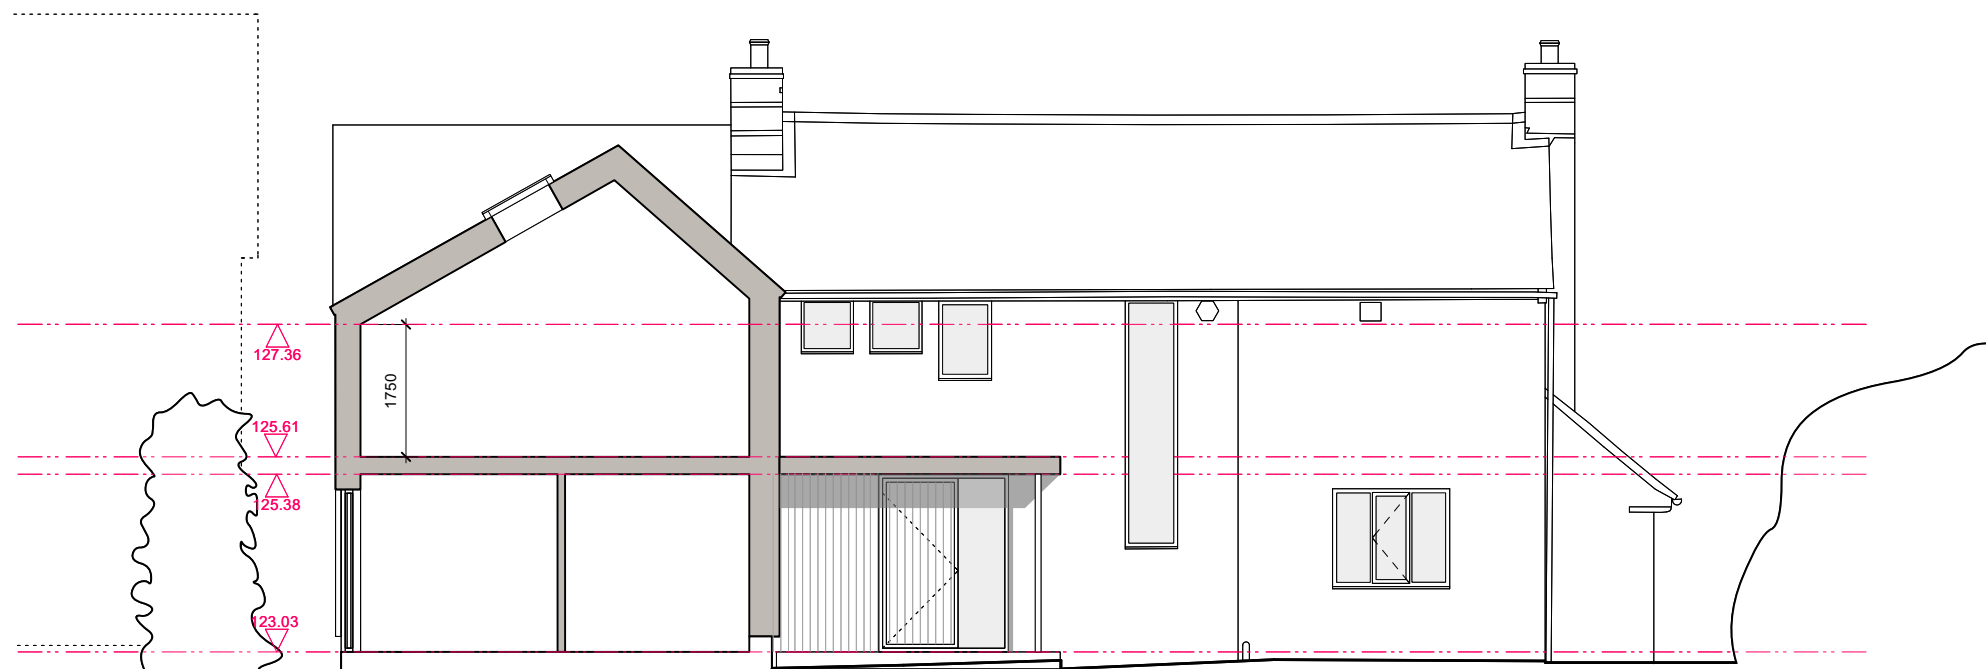

Milton Architects Ltd
Old Stables Court The Parade
Marlborough Wiltshire SN8 1NE

Telephone 01672 514354
Email mail@miltonarchitects.co.uk

Project : Swandown
The Shute
Axford

Date : July 2026

Scale : 1:100 @ A3

Size : ISO A3

Contents: PROPOSED - Section A-A

Drawing : **2516 / 3_301**

P1