



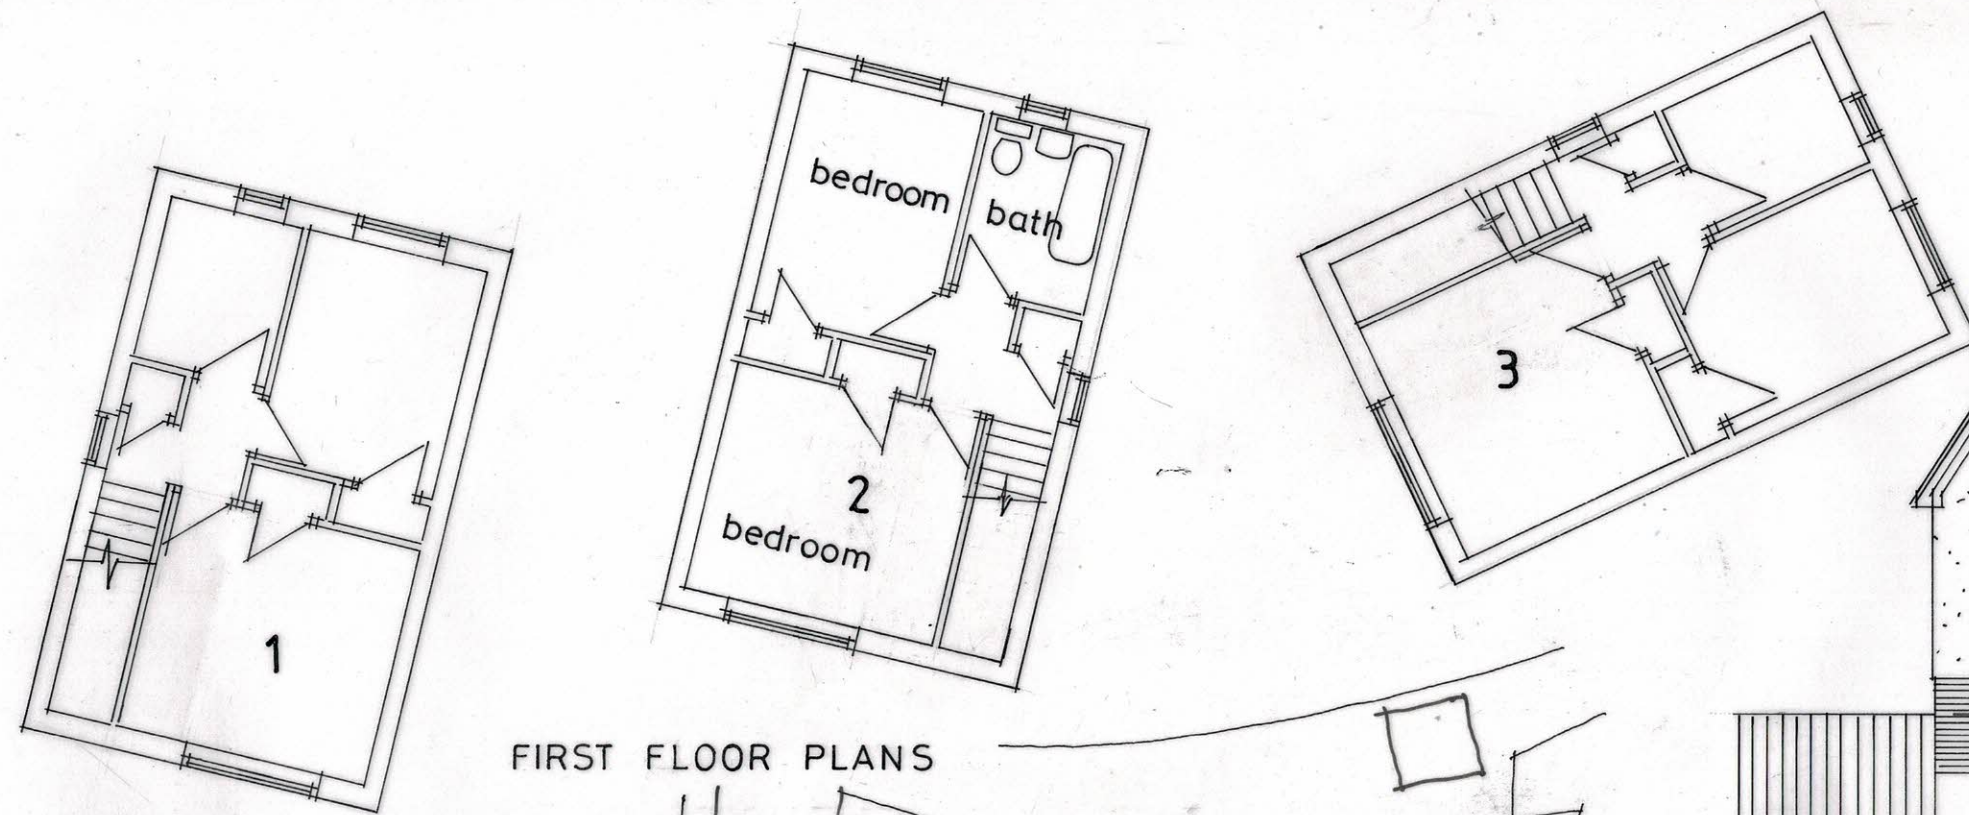

FIRST FLOOR PLANS




WEST

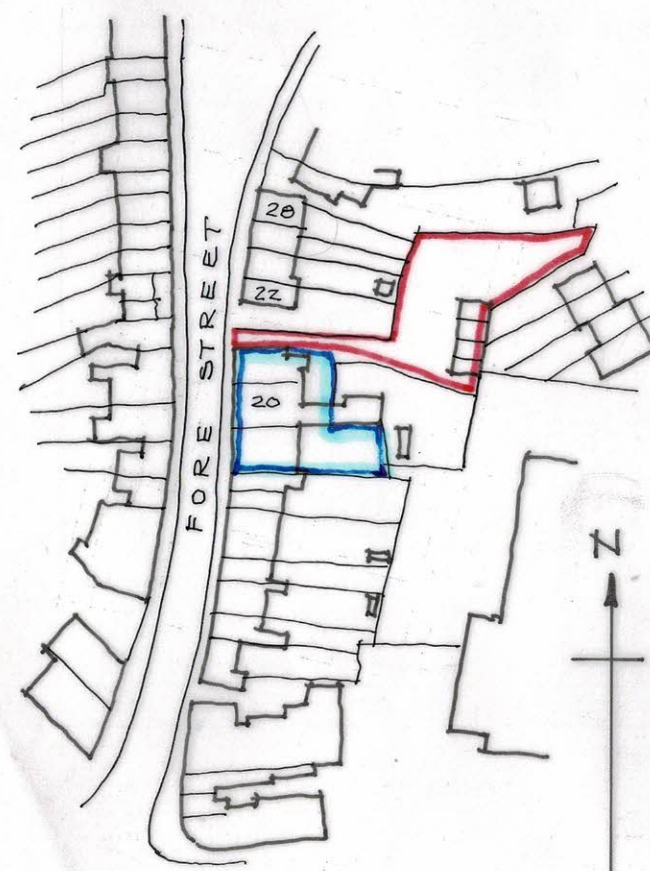

LOCATION PLAN
1:1250

0 10 20 30 40 50
MTR 1:1250

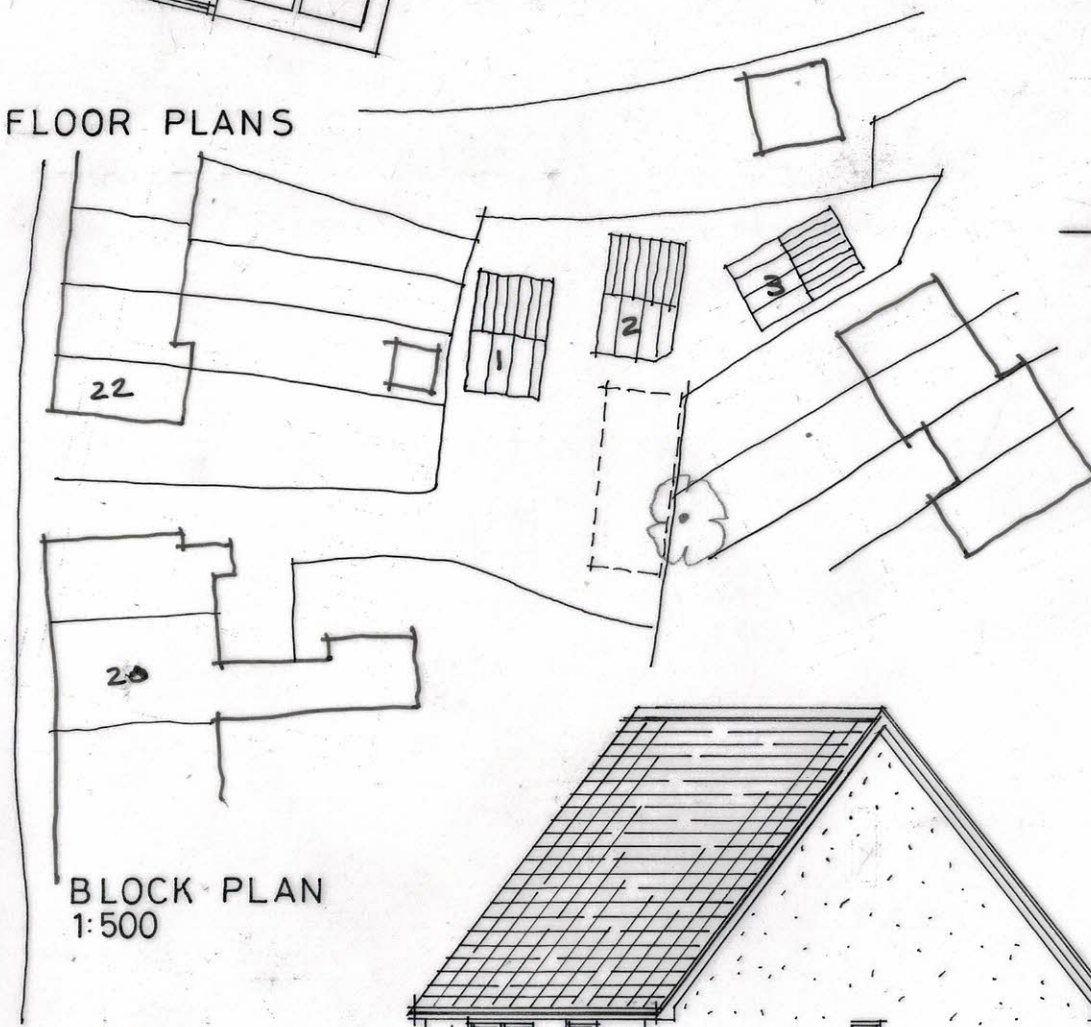

BLOCK PLAN
1:500

MTR. 1:100
0 1 2 3 4
0 5 10 15 20
MTR. 1:500



NORTH

