


Specification Sheet

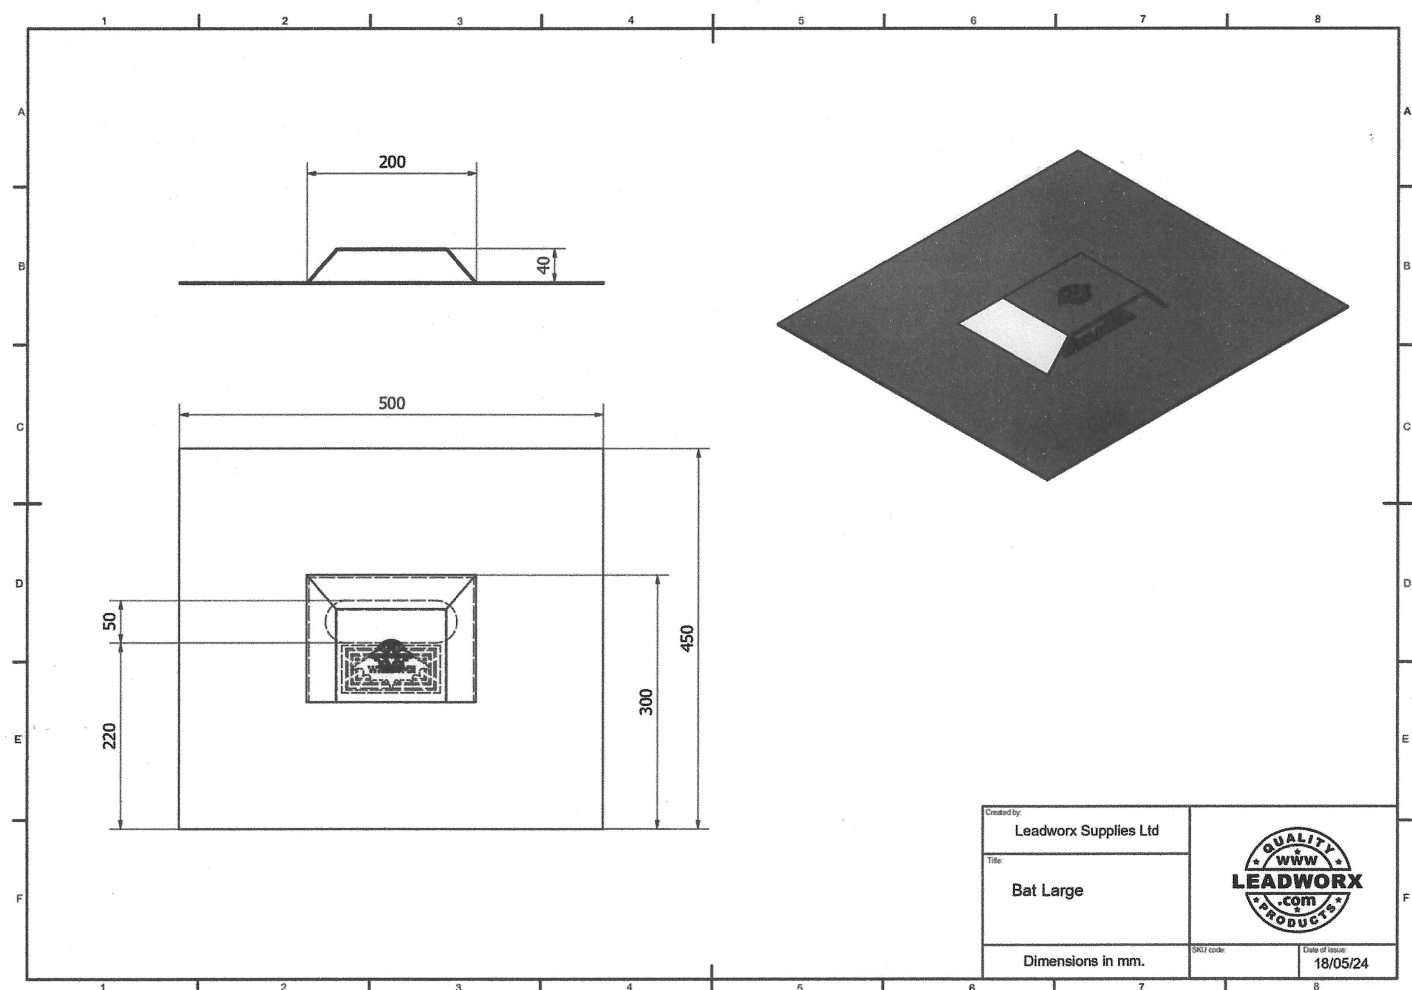

Typical Bat Access Tile

Sally's Garden
Dinton Road
Fovant
SP35JW

0646 / Detail A / 26