




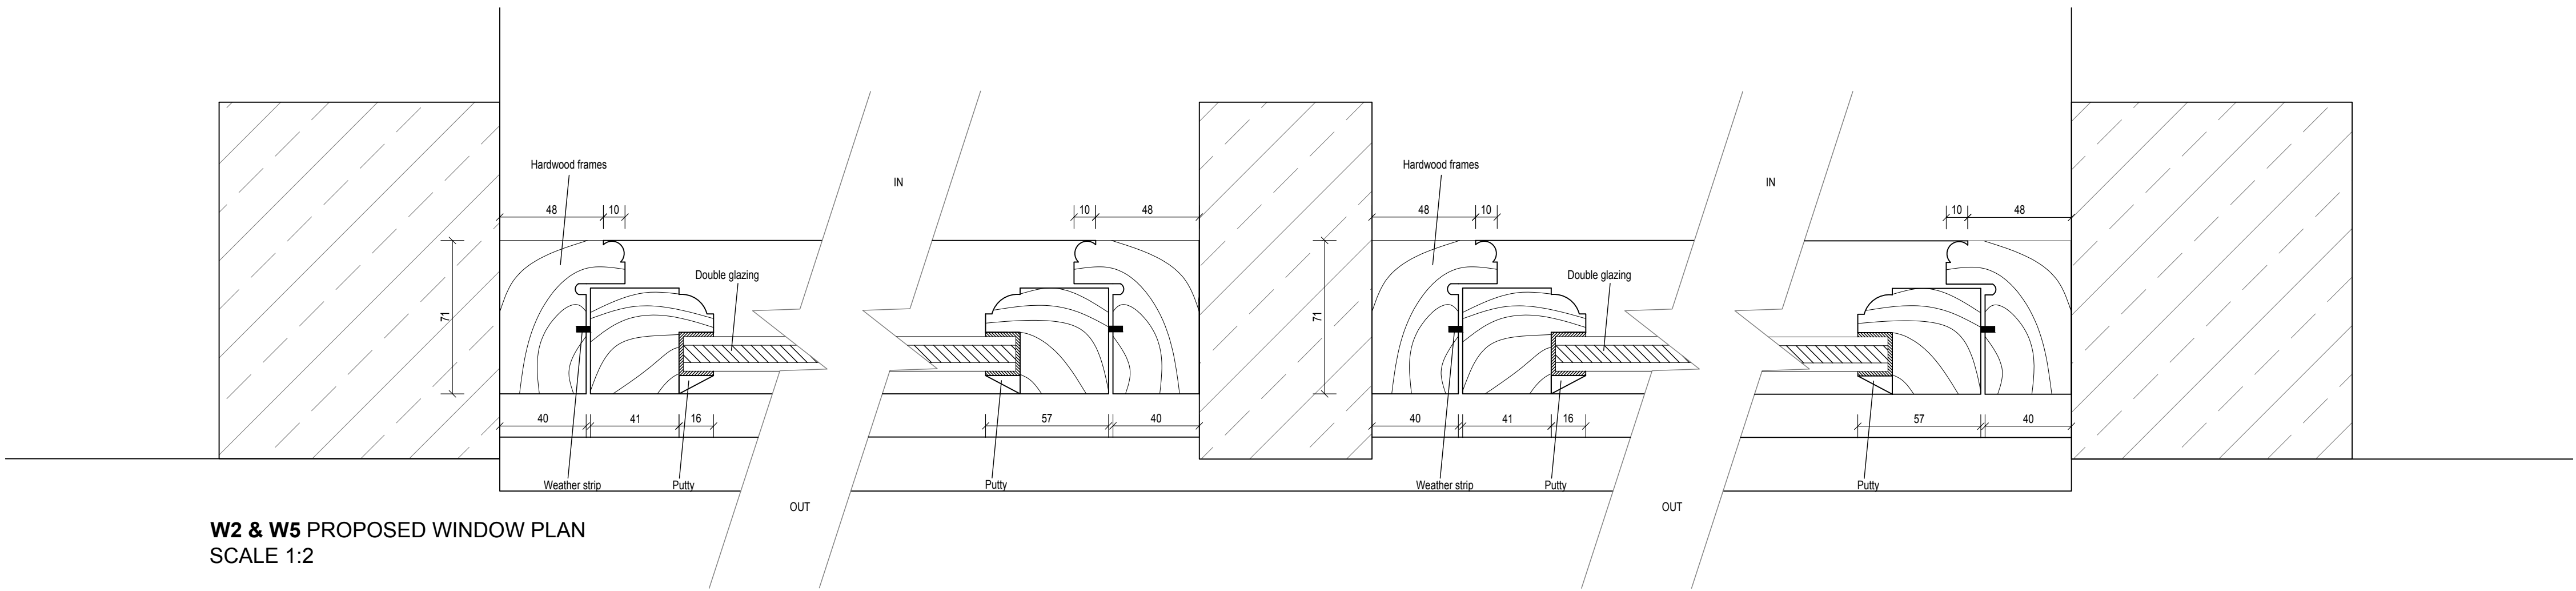

W2 & W5 PROPOSED WINDOW PLAN
SCALE 1:2

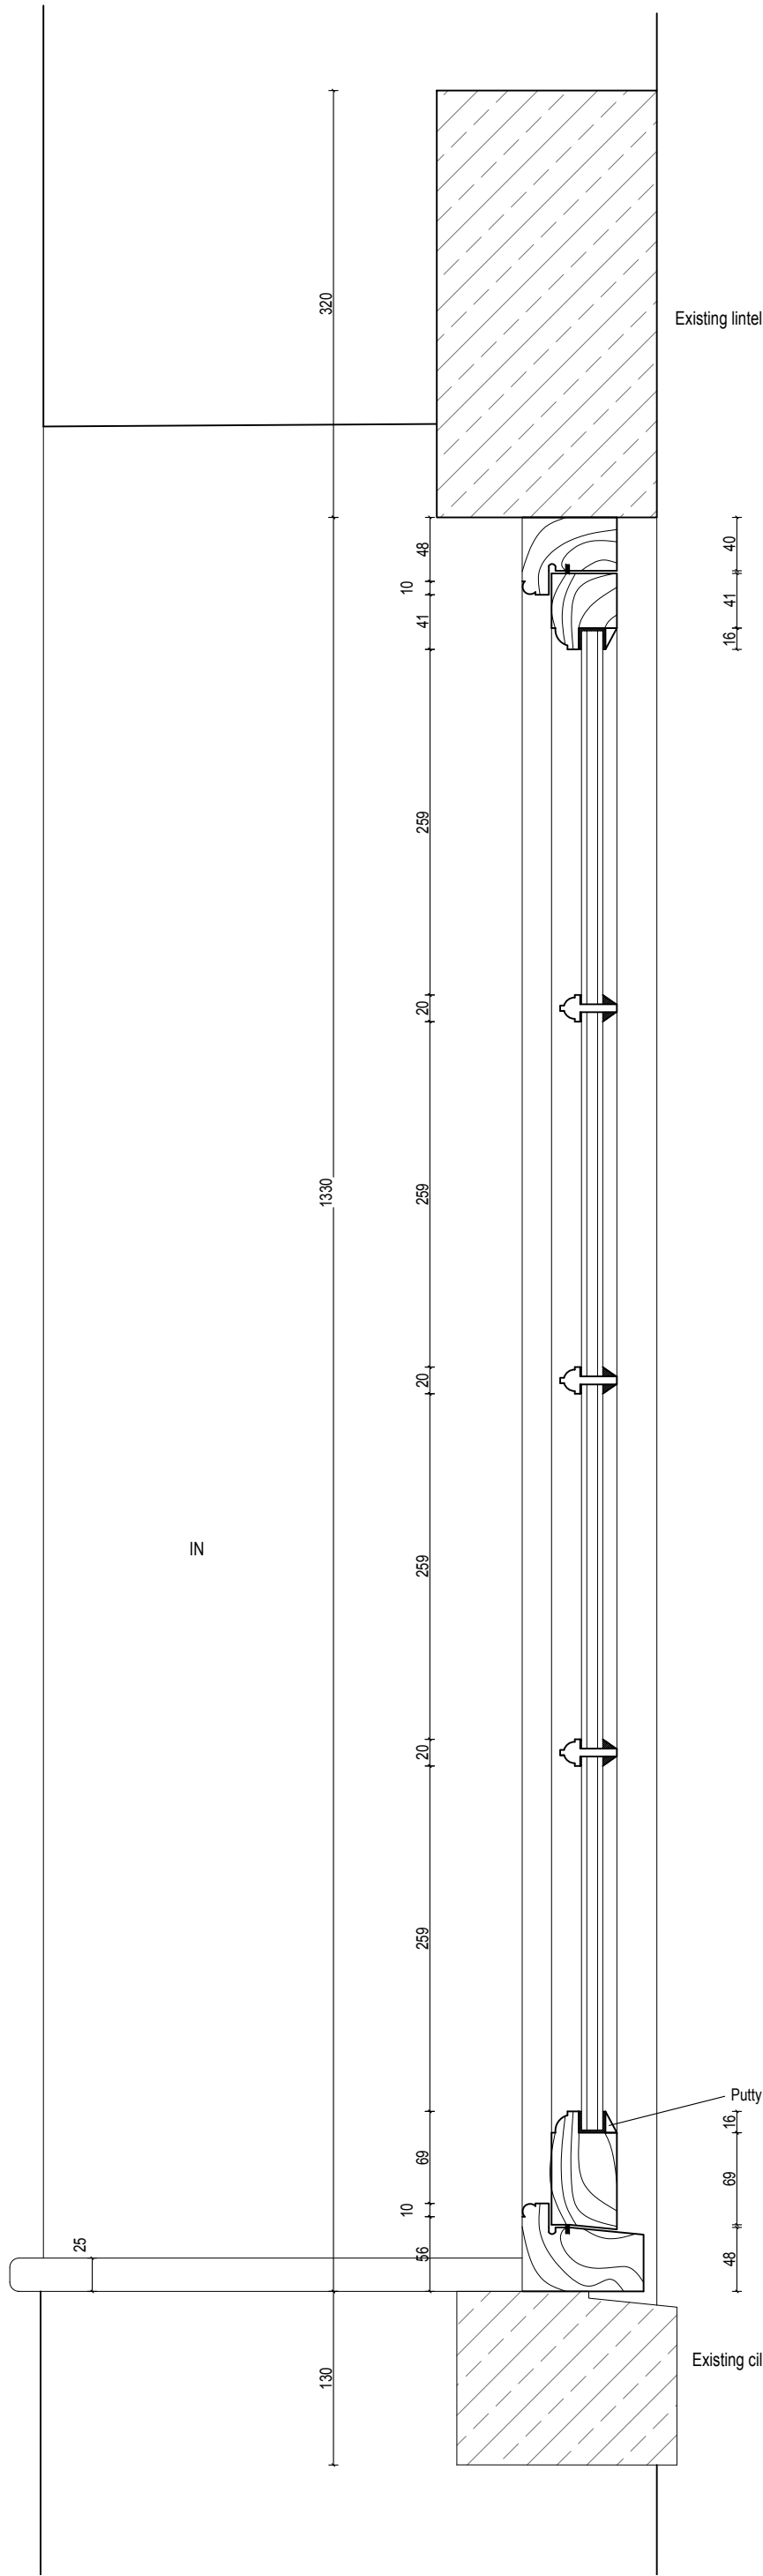


W2 & W5 PROPOSED WINDOW SECTION
SCALE 1:5

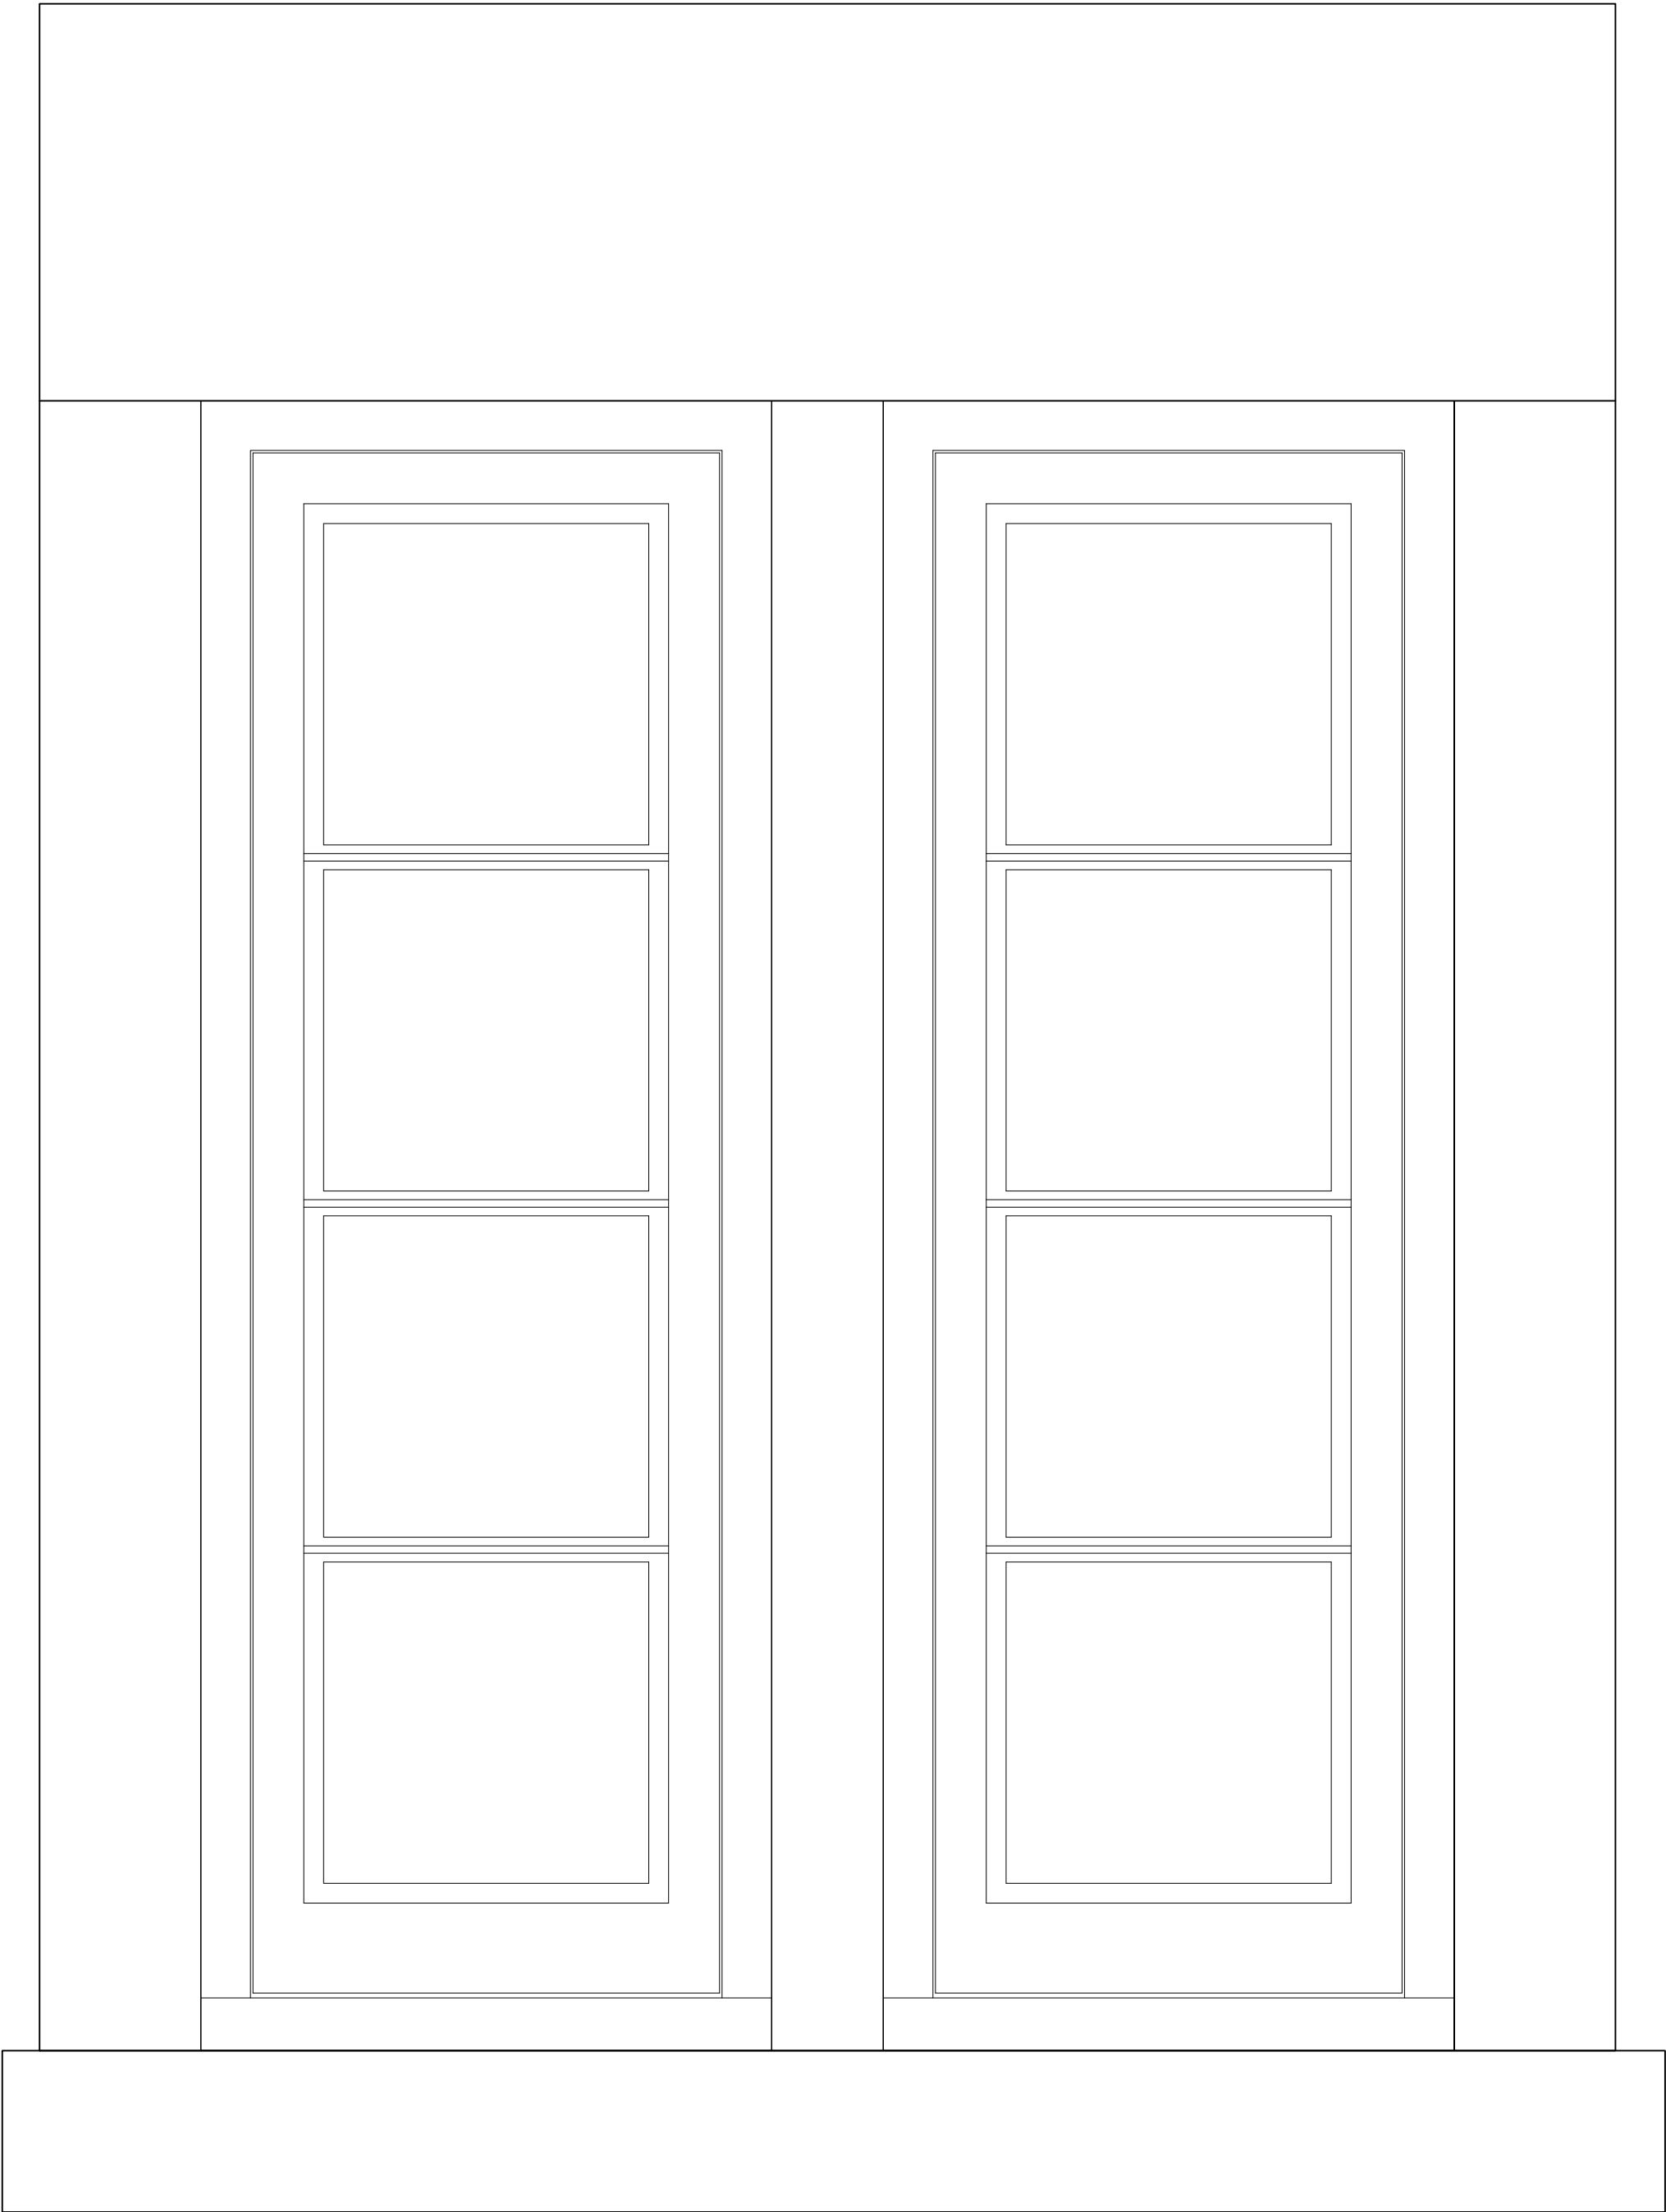

W2 & W5 PROPOSED WINDOW EXTERNAL ELEVATION
SCALE 1:5

COPYRIGHT. DO NOT SCALE EXCEPT FOR
PLANNING PURPOSES. CHECK ALL DIMENSIONS ON
SITE. THIS DRAWING IS ONLY TO BE USED ON THE
SITE FOR WHICH DESIGNED

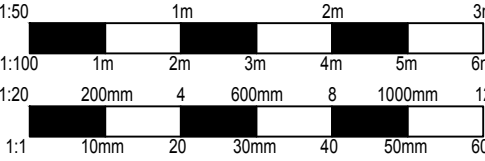

REVISIONS	DATE
CLIENT: MR SNELL & MISS SUMSION	
PROJECT: PROPOSED SINGLE STOREY REAR INFILL EXTENSION TO LINK OUT BUILDING TO MAIN DWELLING TO FORM NEW OPEN PLAN LIVING AREA AT NO.1 LANHILL COTTAGES, LANHILL, CHIPPENHAM, WILTSHIRE, SN14 6LY	
TITLE: PROPOSED WINDOW JOINERY W2 & W5	
DRAWN: RJ	SCALES @ A1
CHECKED: JA	1:5
DATE: AUG 24	1:2
DRG No: AA/24/18/16	REV: -

Armstrong
architecture

THE OLD BAKEHOUSE, 21 TIMBER STREET,
CHIPPENHAM, WILTSHIRE, SN14 3RS
01245 404 004 info@armstrongarchitecture.co.uk