* COPYRIGHT. DO NOT SCALE EXCEPT FOR PLANNING PURPOSES. CHECK ALL DIMENSIONS ON SITE. THIS DRAWING IS ONLY TO BE USED ON THE SITE FOR WHICH DESIGNED

1:50 1m 2m 3m
1:100 1m 2m 3m 4m 5m 6m
1:20 200mm 4 600mm 8 1000mm 12
1:1 10mm 20 30mm 40 50mm 60

PROPOSED MATERIALS

WALLS
Natural dry stone tight coursed walls.

ROOF
Cotswold slate tiles.
PV added to existing Garage flat roof.

WINDOWS
Timber casement double glazed windows.

DOORS
Black slimline aluminium glazed sliding doors.
Timber painted front door.

GUTTERS & DOWNPIPES
Black cast iron gutters and downpipes.

SOFFITS & FASCIAS
Timber painted.

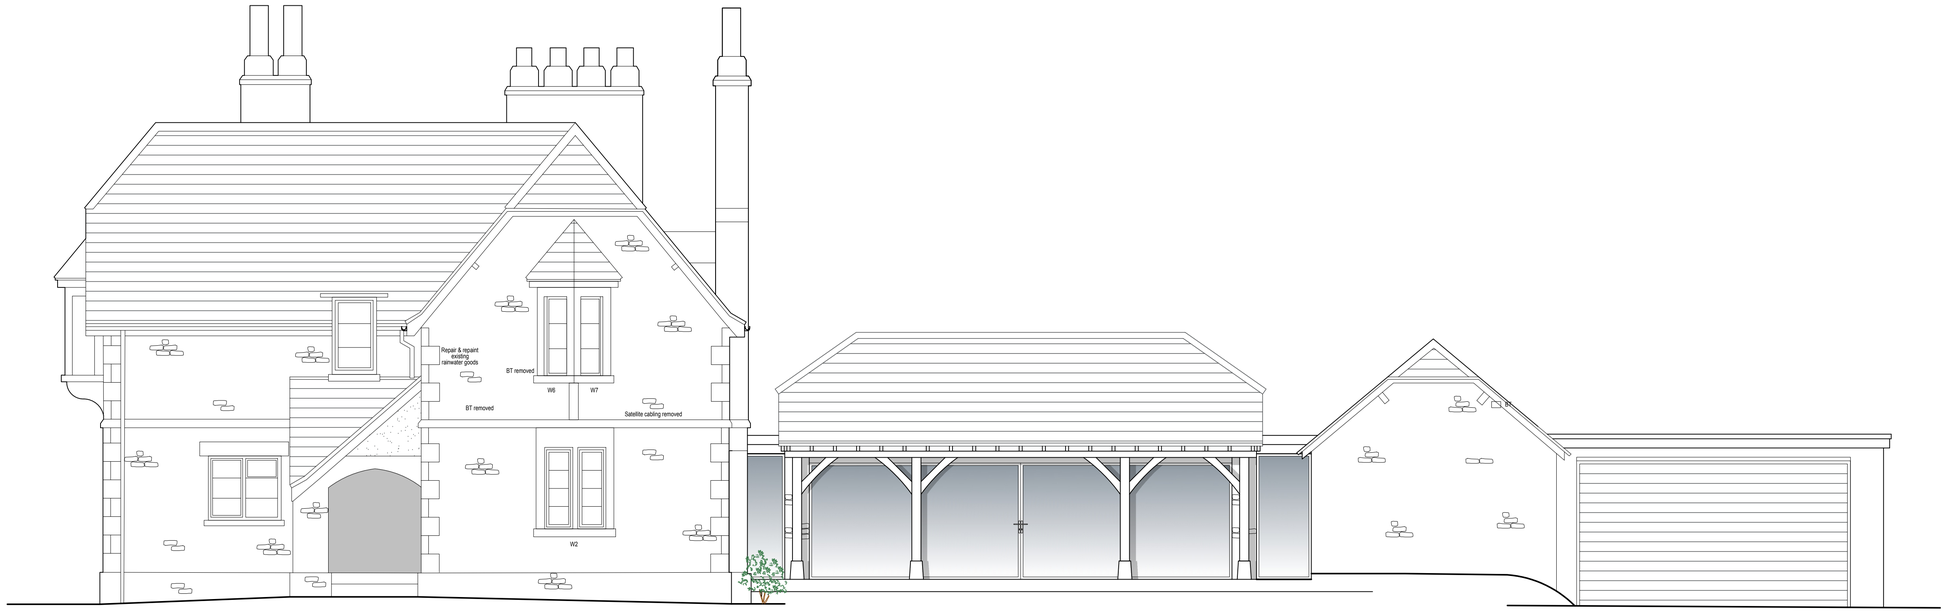

PROPOSED SOUTH ELEVATION
SCALE 1:50

PROPOSED EAST ELEVATION / SECTION
SCALE 1:50

PROPOSED EAST ELEVATION
SCALE 1:50

D	Scheme revised	Mar 26
C	Revised scheme	Nov 25
B	Scheme reduced	Oct 25
A	Planning amendments	Apr 25
REVISIONS		DATE

CLIENT:
MR SNELL & MISS SUMSION

PROJECT:
PROPOSED SINGLE STOREY
REAR INFILL EXTENSION TO LINK OUT
BUILDING TO MAIN DWELLING TO FORM
NEW OPEN PLAN LIVING AREA AT No.1
LANHILL COTTAGES, LANHILL,
CHIPPENHAM, WILTSHIRE, SN14 6LY

TITLE
PROPOSED SOUTH ELEVATION
PROPOSED EAST ELEVATION

DRAWN: RJ
CHECKED: JA
DATE: JUN 24
DRG No: AA/24/18/13
SCALES @ A1: 1:50
REV: D

Armstrong architecture
THE OLD BAKEHOUSE, 21 TIMBER STREET,
CHIPPENHAM, WILTSHIRE, SN15 3BS
01249 404 004 info@armstrongarchitecture.co.uk