This drawing is copyright and may not be reproduced without the permission of **gcp** Chartered Architects Ltd • All drawings to be read in conjunction with the project specification with all works carried out in accordance with the latest British Standards and Codes of practice • Except for the purposes of assessing planning applications; this drawing is not to be scaled, use figured dimensions only • All dimensions are to be checked on site and any discrepancies between this drawing and other information given elsewhere must be reported to **gcp** Chartered Architects before work proceeds.

Notes:



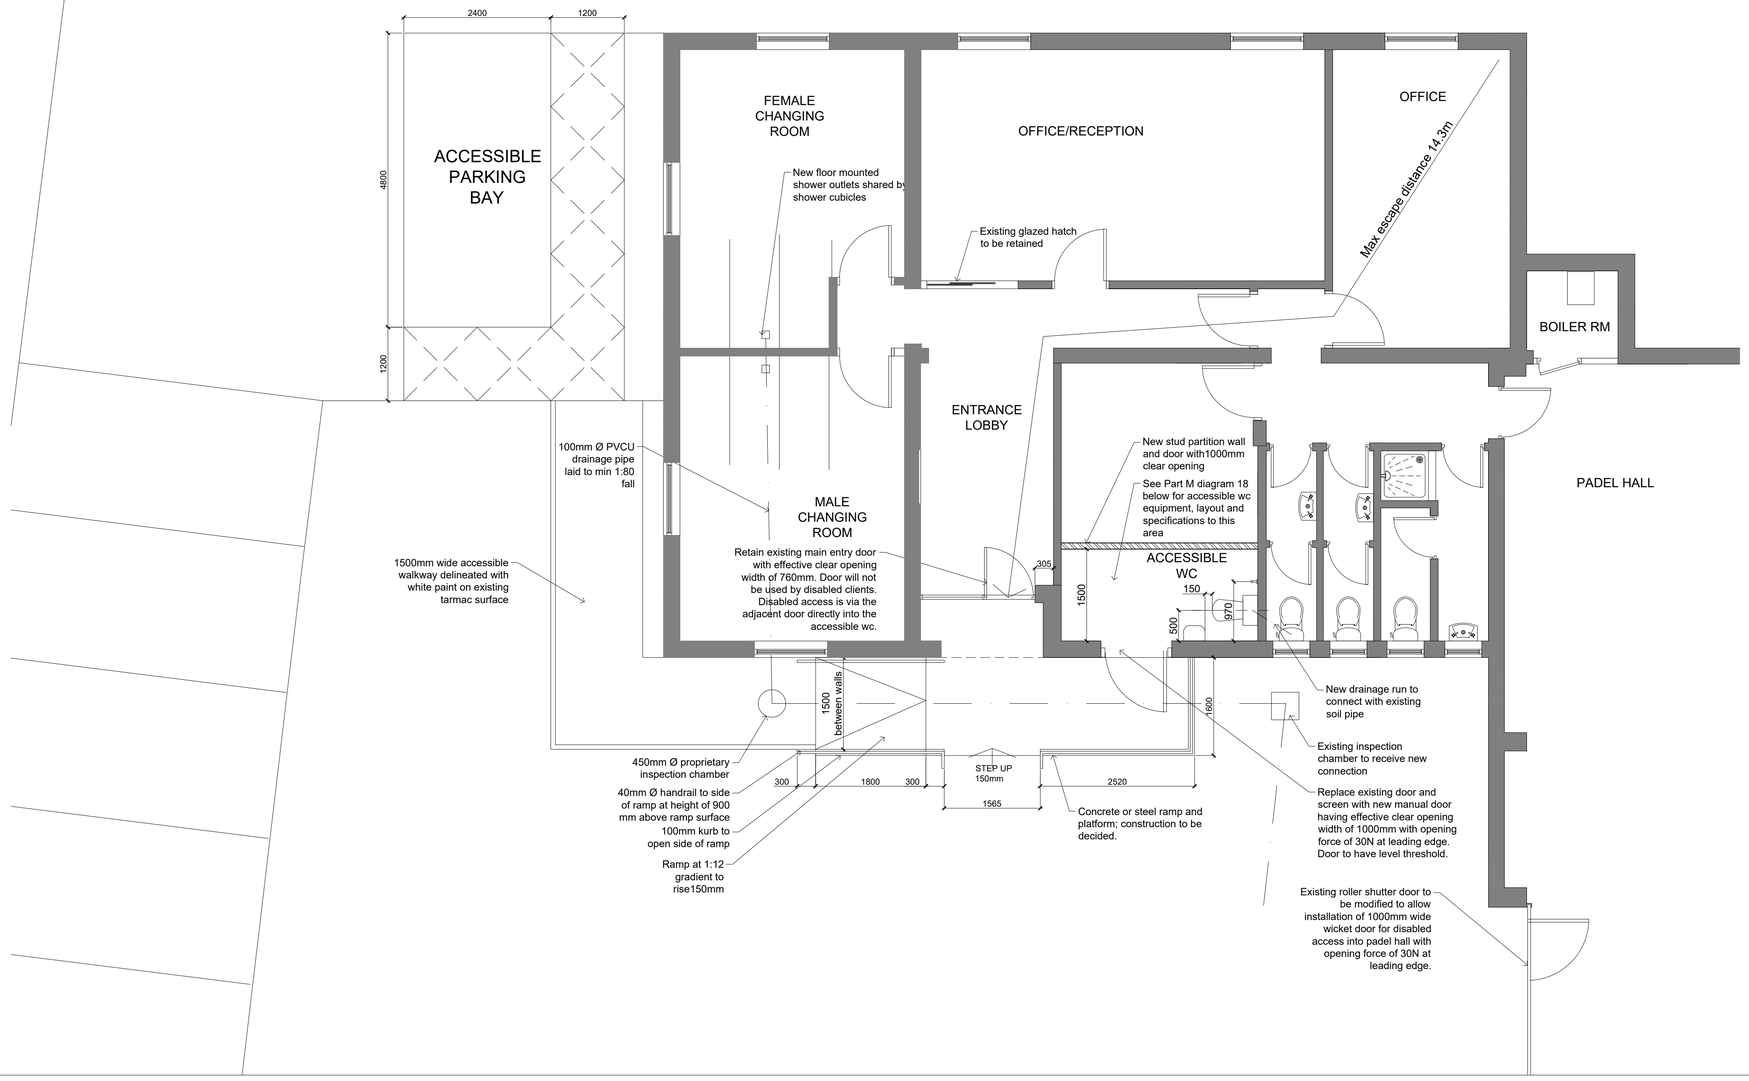


Diagram 18 **Unisex wheelchair-accessible toilet with corner WC**

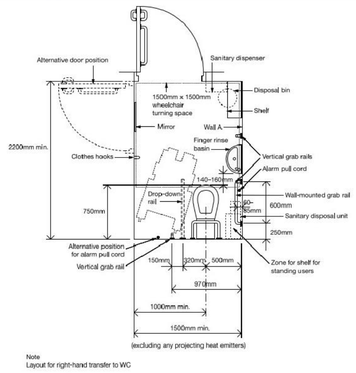

Note
Layout for right-hand transfer to WC

Diagram 19 **Heights and arrangement of fittings in a unisex wheelchair-accessible toilet** (looking towards wall A in diagram 18)

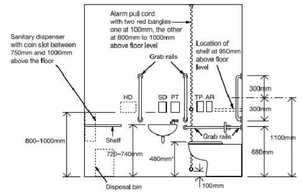

*Height subject to manufacturing tolerance of WC pan

HD: Possible position for automatic hand dryer (see also Diagram 20)
SD: Soap dispenser
PT: Paper towel dispenser
AR: Alarm reset button
TP: Toilet paper dispenser

Height of drop-down rails to be the same as the other horizontal grab rails

Provisions

5.18 Wheelchair-accessible changing and shower facilities will satisfy Requirement M1 or M3 if:

For changing and shower facilities

a. a choice of layouts suitable for left-hand and right-hand transfer is provided when more than one individual changing compartment or shower compartment is available;

b. they are provided with wall-mounted drop-down support rails and wall-mounted slip-resistant tip-up seats (not spring loaded);

c. in communal shower facilities and changing facilities, they are provided with subdivisions that have the same configuration of space and equipment as for self-contained facilities but without doors;

d. in sports facilities, individual self-contained shower facilities and changing facilities are available in addition to communal separate-sex facilities;

e. an emergency assistance pull cord, complying with 4.30(e), is easily identifiable and reachable from the wall-mounted tip-up seat, or from the floor;

f. an emergency assistance alarm system complying with 5.4(h) is provided;

g. facilities for limb storage are included for the benefit of amputees;

j. there is a manoeuvring space 1500mm deep in front of lockers in self-contained or communal changing areas;

Revision	Description	Rev By	Date
A	First Issue	pb	17/11/2025

gcp Chartered Architects
ARCHITECTURE | CONSULTING

Suite 10, Corum 2
Corum Office Park
Crown Way
Warmley
Bristol BS30 8FJ

0117 9676286
mail@gcparch.co.uk
www.gcparch.co.uk

Project Title:
Padel People Corsham
Unit 21 Leafeild ind Est

Drawing Title:
Ancillary building plan

Drawn By: pb
Date: 17/11/2025
Checked By: pb
Scale: 1:50
Drawing No: 25115/004
Rev: A
Status: Building Control