


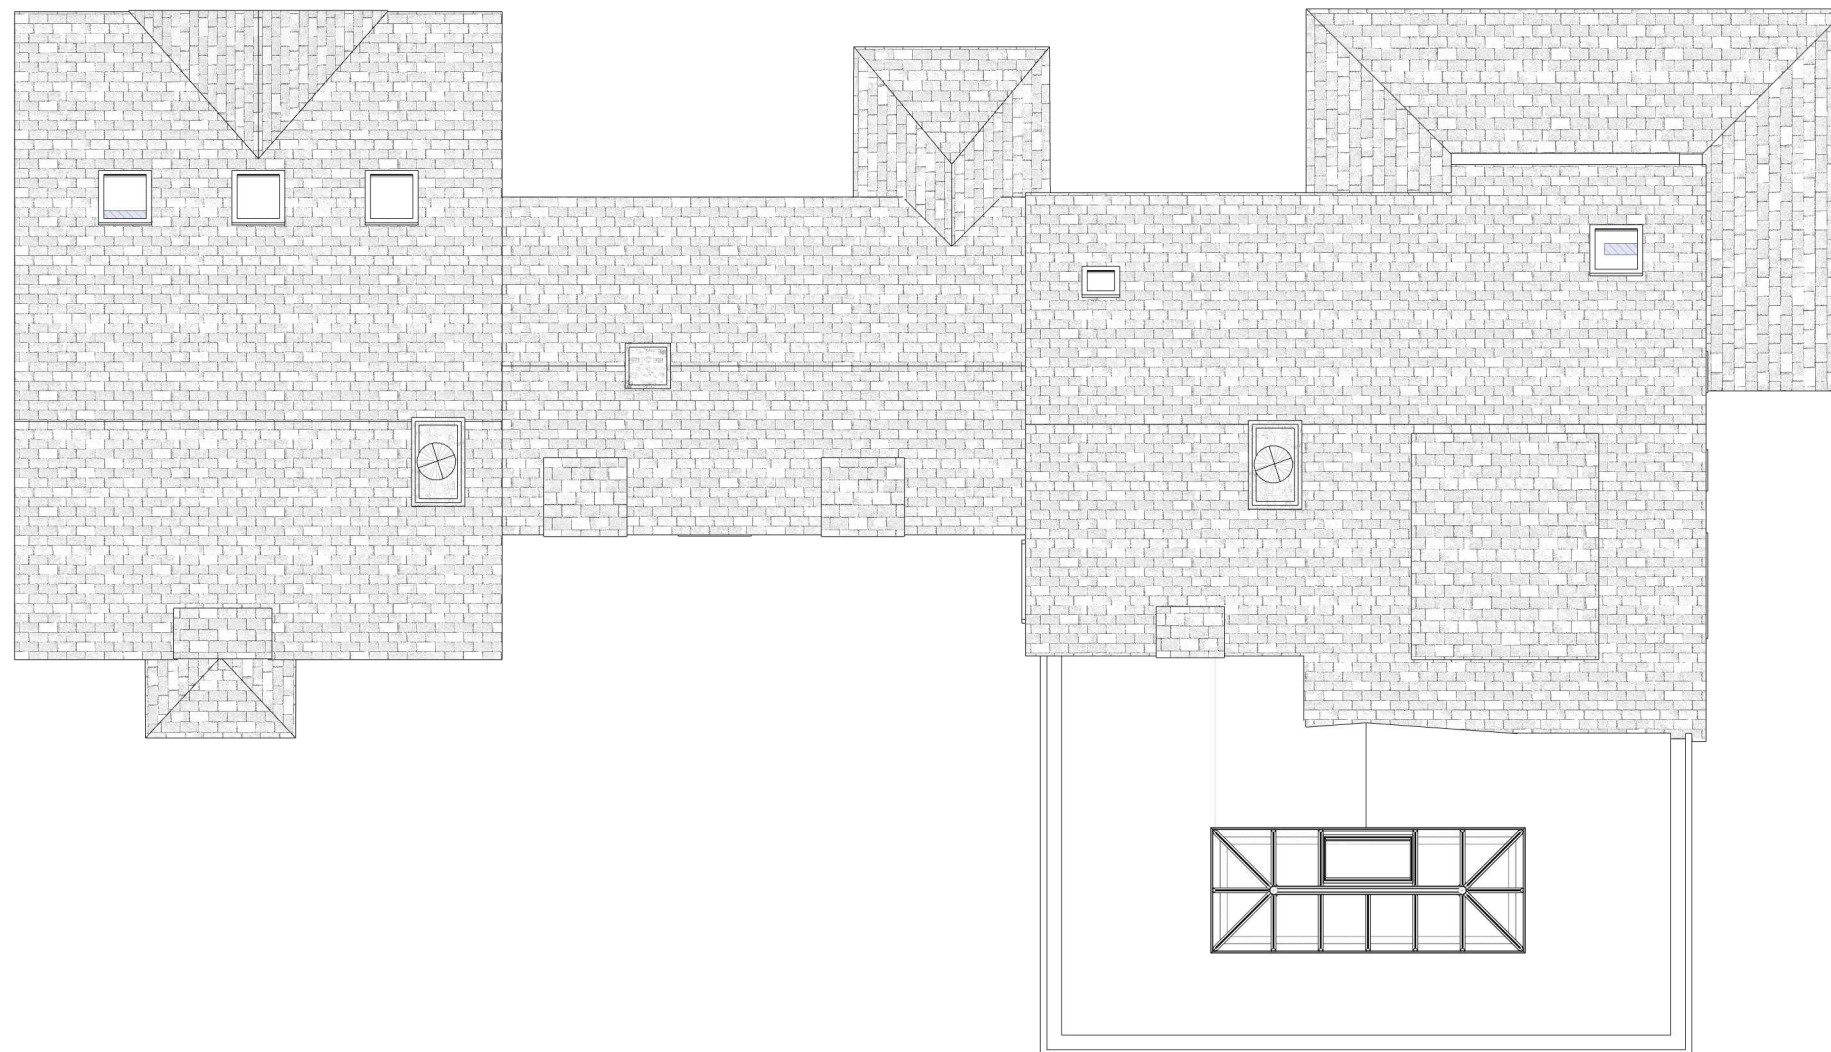

Proposed Roof Plan



The MillWorks Heath Mill Road, Wombourne,
Wolverhampton, England, WV5 8AP
Tel: 01384 296611
www.primeoak.co.uk
Email: info@primeoak.co.uk

Proposed Plan

99445 - 13/07/26
OV/PT/01E(4)P