



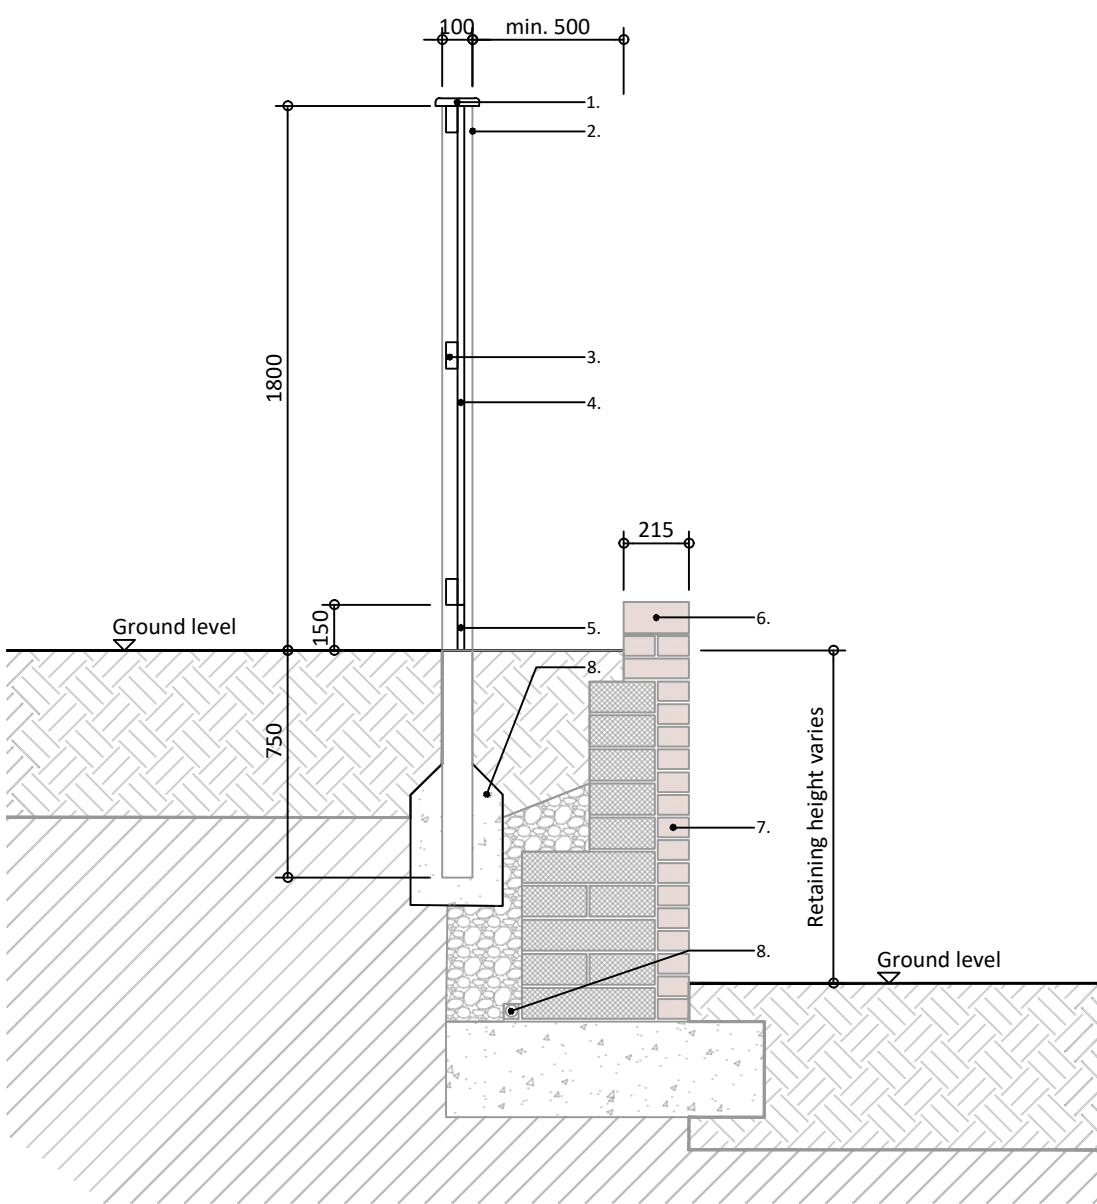


KEY

1. Pressure treated softwood top rail
- 25mm section
2. Pressure treated softwood fence post
- 100 x 100mm section
3. Pressure treated soft wood panel rail
- 37 x 87mm section
4. Featherboard pale
- Pressure treated softwood, to be affixed to rails with 3No. galvanised steel annular nails per pale
5. Gravel board
- 150 x 22 mm section
- Pressure treated softwood
- Ground retention up to 450mm height per Engineers specification
6. Brick on edge coping
- Bedded on DPC in mortar
7. Brick-faced retaining wall
- Stretcher bond facing bricks to match new dwellings
8. Foundation / retaining / drainage to Engineers detail and specification
- Shown indicatively only

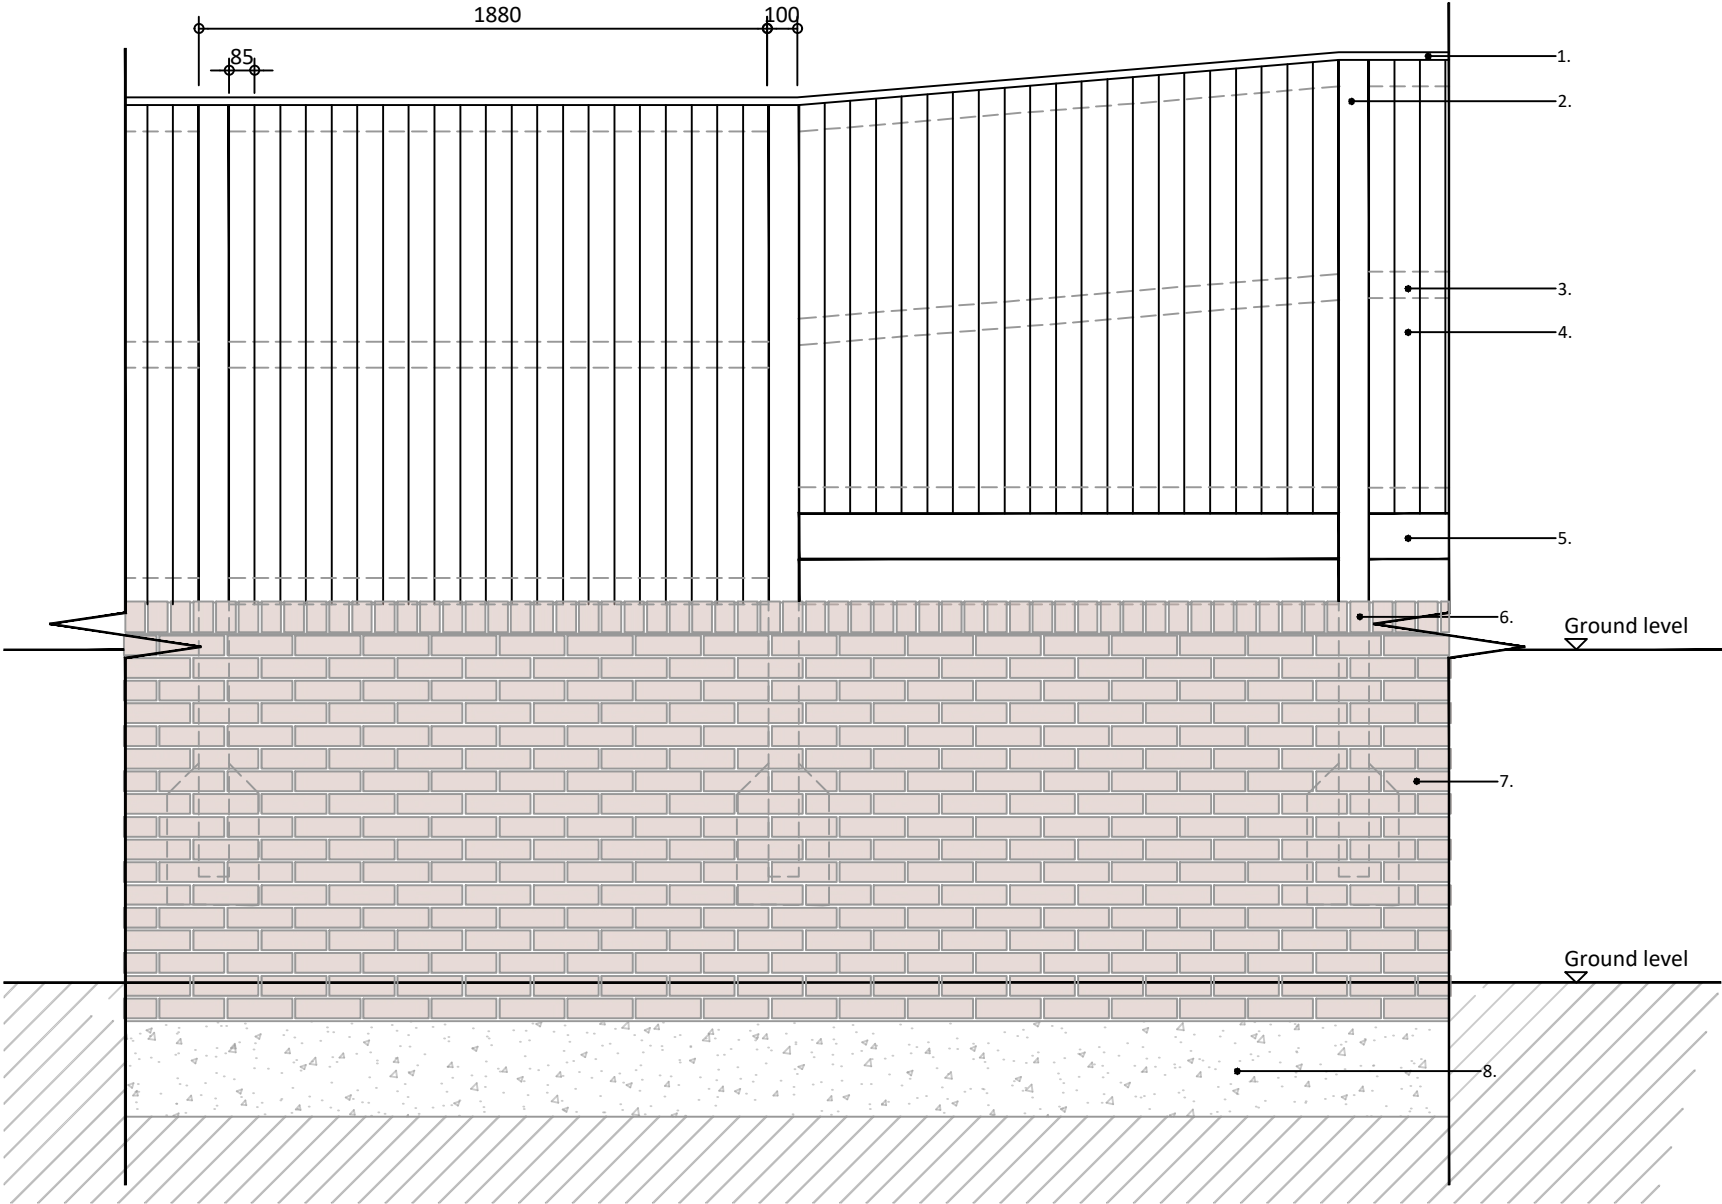

Rev	Date	Description	Drn	Chk
P1	17/04/26	For Planning	GY	LB
P2	13/07/26	For Planning	GY	LB

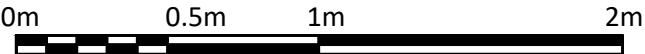

GREENHALGH

Landscape Architecture

Project
Lottage Farm
Aldbourn

Drawing Name Boundary Detail - Retaining wall with closeboard fence	
Client Ashford Homes	Scale 1:25@A3
Job No. 359	Status S4
Drawing No. 359_GLA_XX_XX_DR_L_5402	Rev P2

Notes:

This drawing is for planning purposes only, do not construct from this drawing.

All drainage (including levels) to engineers details.

All surface buildups and retaining structures to engineers details.