



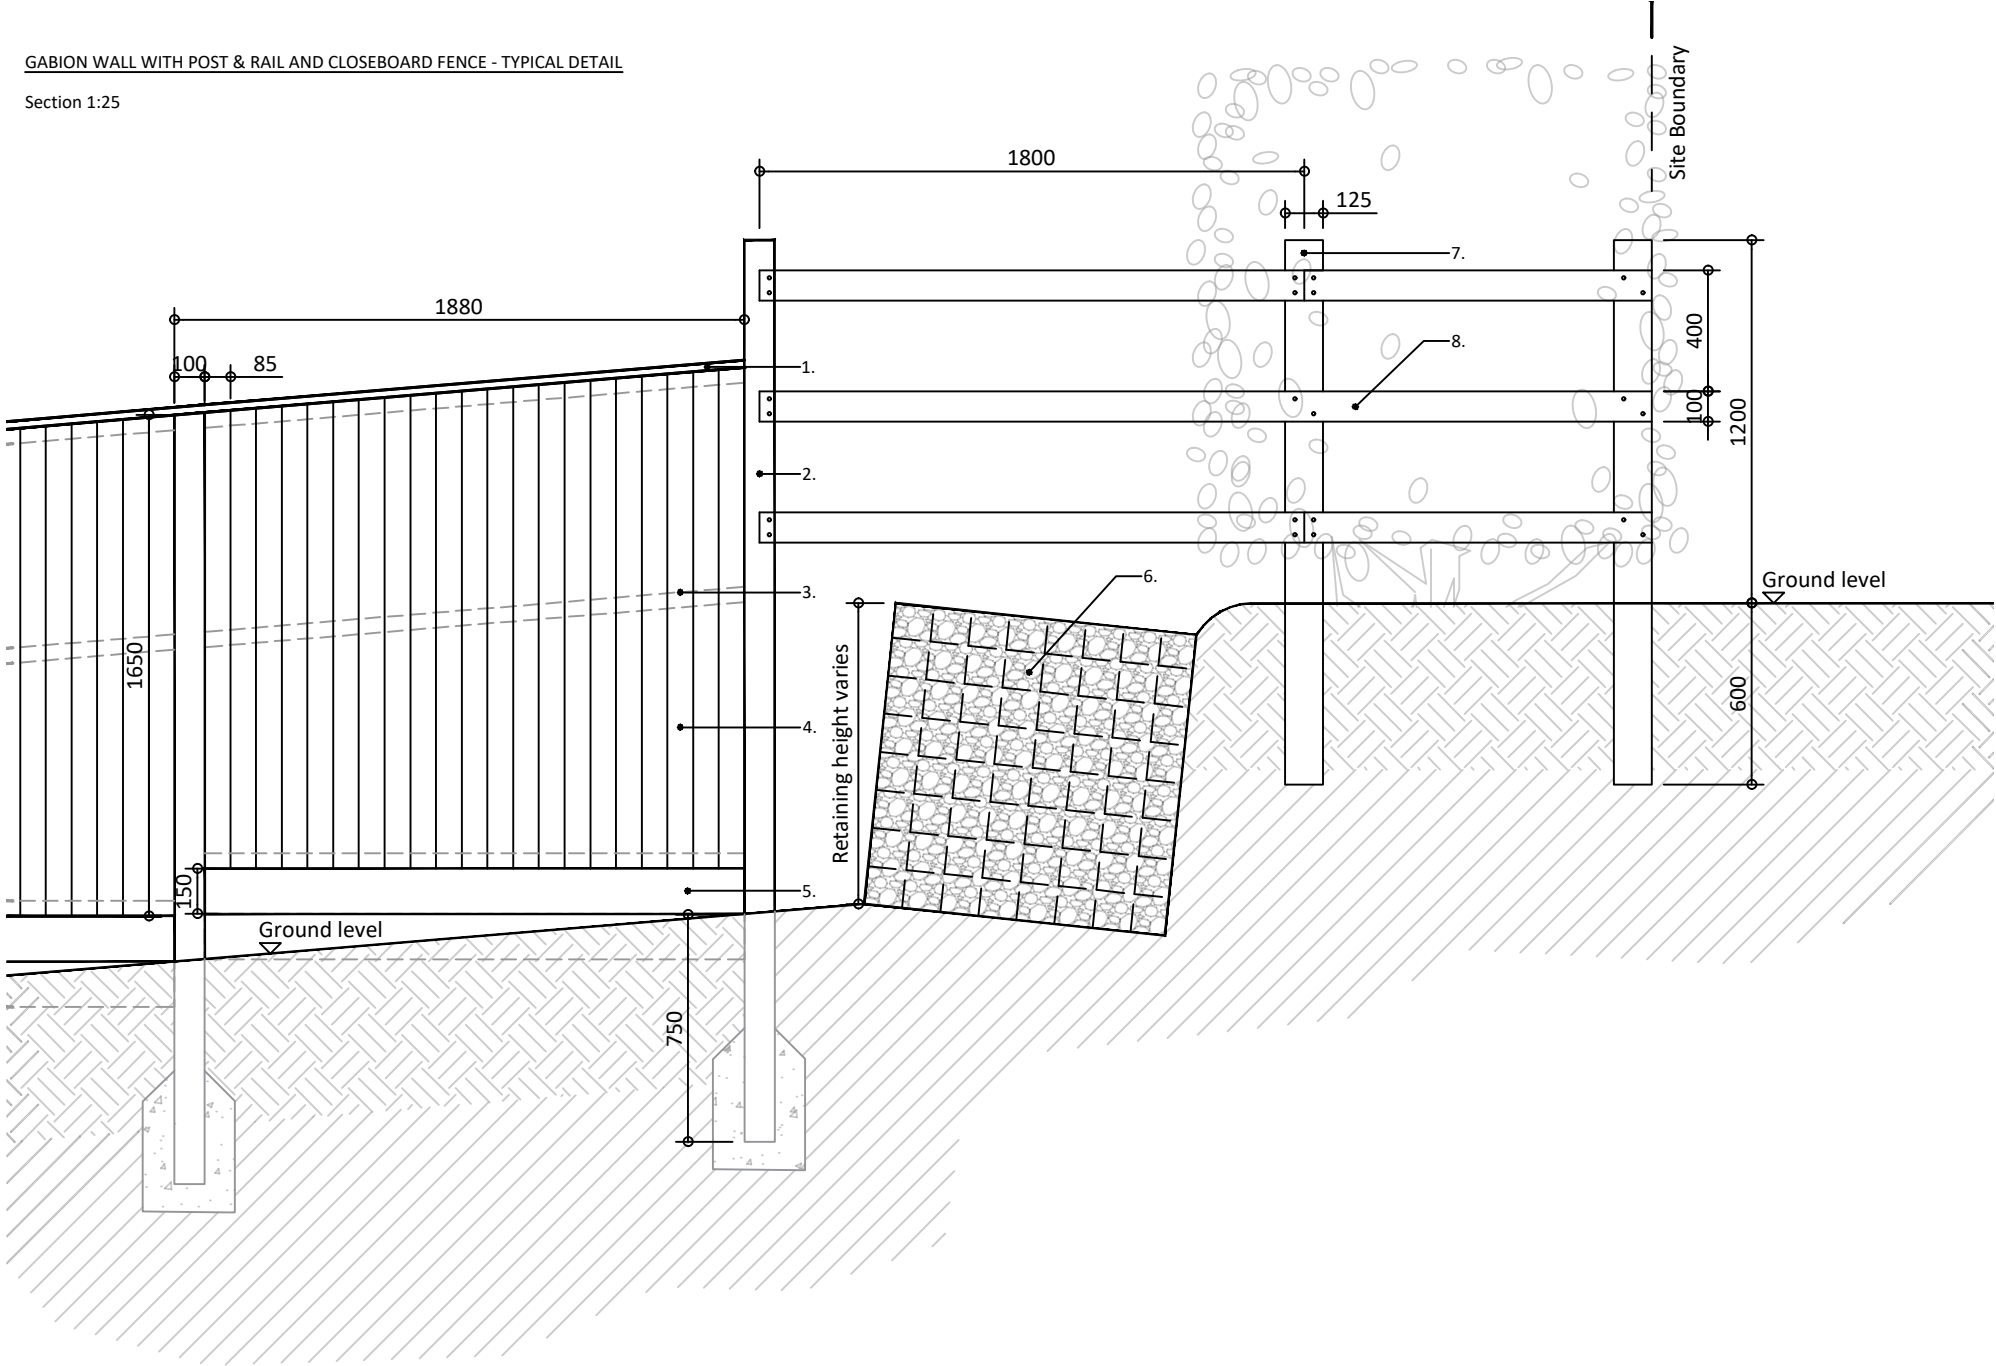

KEY

1. Pressure treated softwood top rail
- 25mm section
2. Pressure treated softwood fence post
- 100 x 100mm section
3. Pressure treated soft wood panel rail
- 37 x 87mm section
4. Featherboard pale
- Pressure treated softwood, to be affixed to rails with 3No. galvanised steel annular nails per pale
5. Gravel board
- 150 x 22 mm section
- Pressure treated softwood
- Ground retention up to 450mm height per Engineers specification
6. Gabion wall
- To Engineers details and specifications
7. Pressure treated softwood post
- 125 x 75 mm
- 1.8 m centres
- Set min. 600mm into the ground
- Located min. 300mm behind retaining wall
8. Pressure treated softwood rails
- 3600 x 38 x 100 mm
- 3 No. Rails @ 400 mm spacing
- Rail joints to be staggered on posts
- Secured with 100 mm galvanised nails

Rev	Date	Description	Drn	Chk
P1	17/04/26	For Planning	GY	LB
P2	13/07/26	For Planning	GY	LB

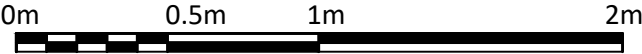

GREENHALGH

Landscape Architecture

Project
Lottage Farm
Aldbourn

Drawing Name
Boundary Detail - Retaining wall with post & rail
fence and closeboard fence

Client
Ashford Homes

Scale
1:25@A3

Job No.
359

Status
S4

Drawing No.
359_GLA_XX_XX_DR_L_5403

Rev
P2

Notes:

This drawing is for planning purposes only, do not construct from this drawing.

All drainage (including levels) to engineers details.

All surface buildups and retaining structures to engineers details.