
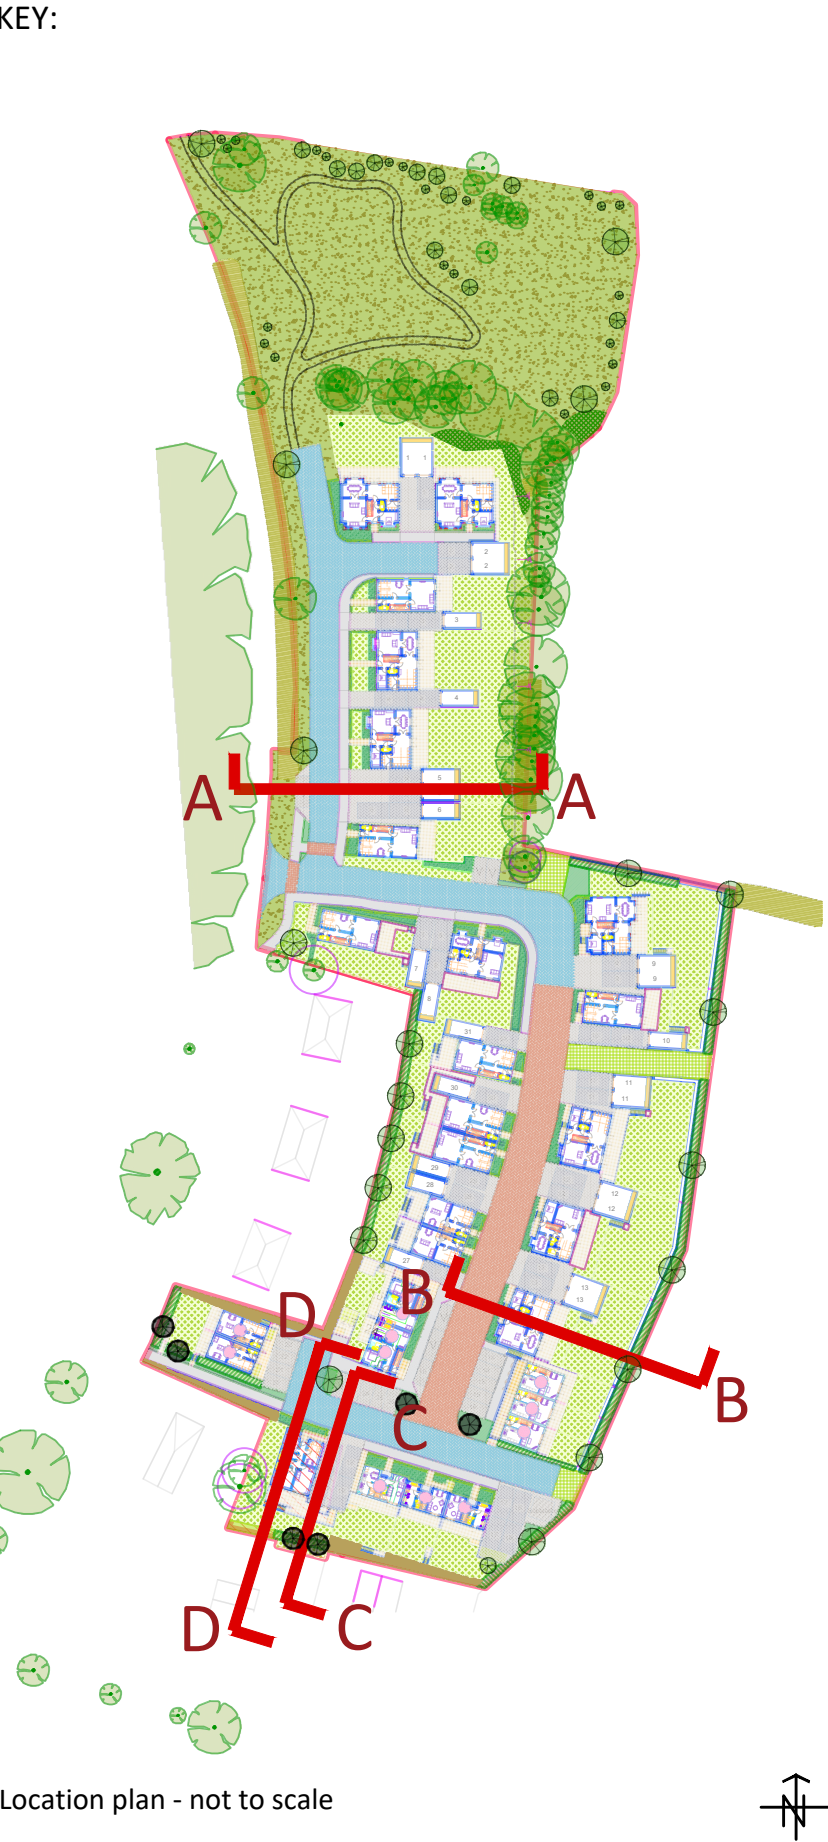
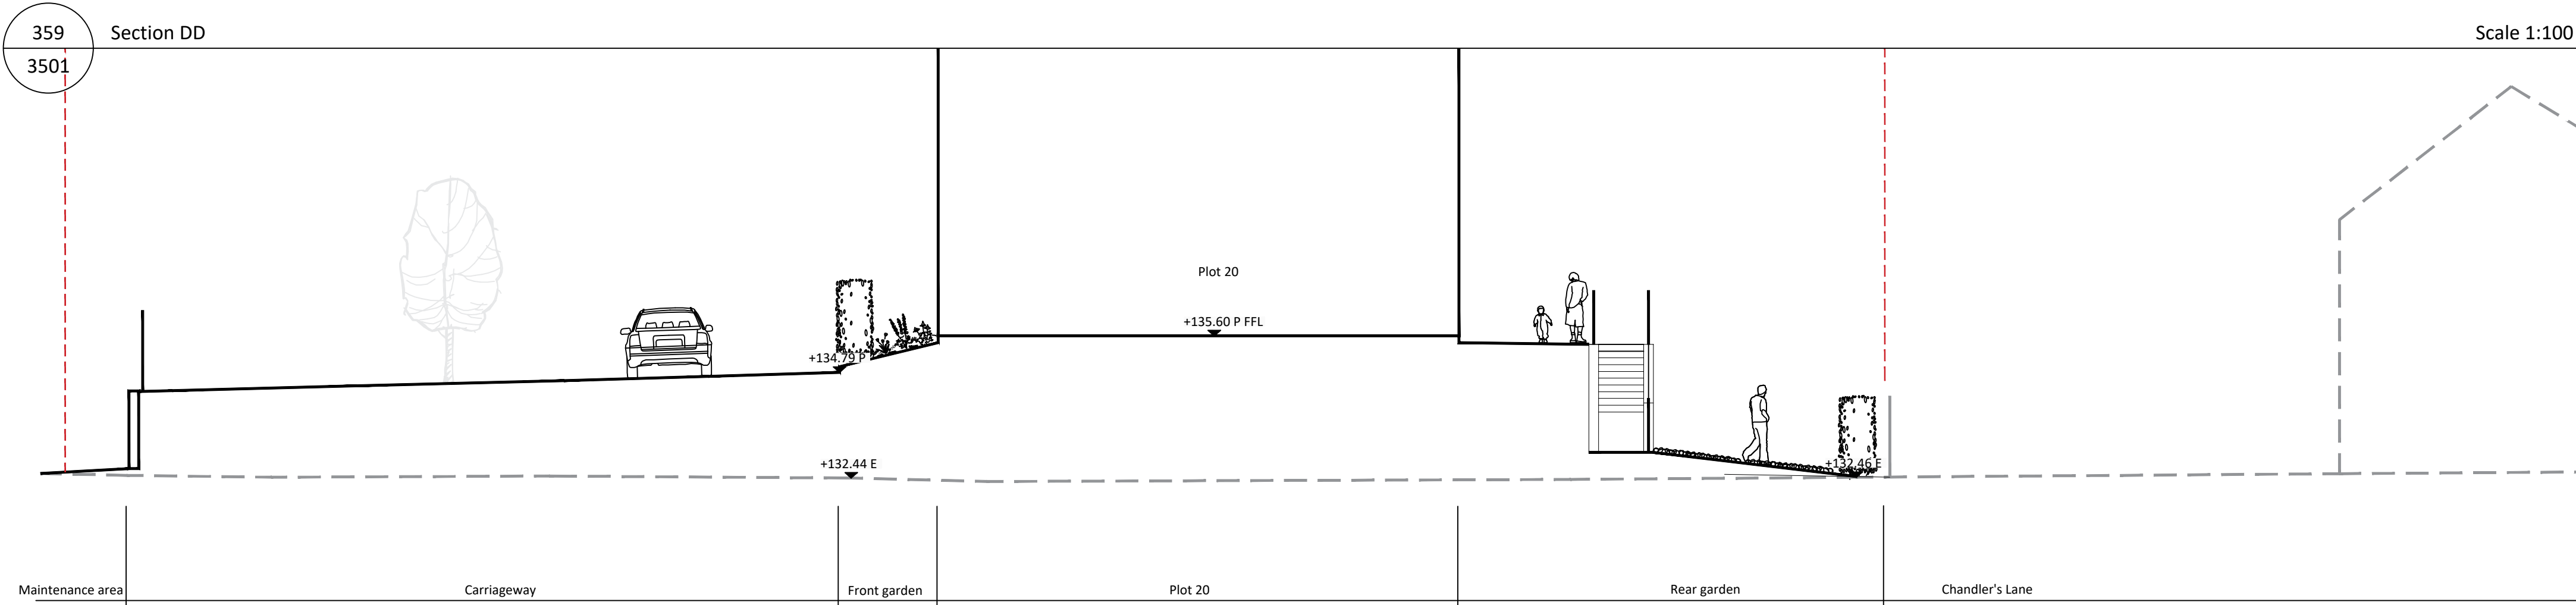
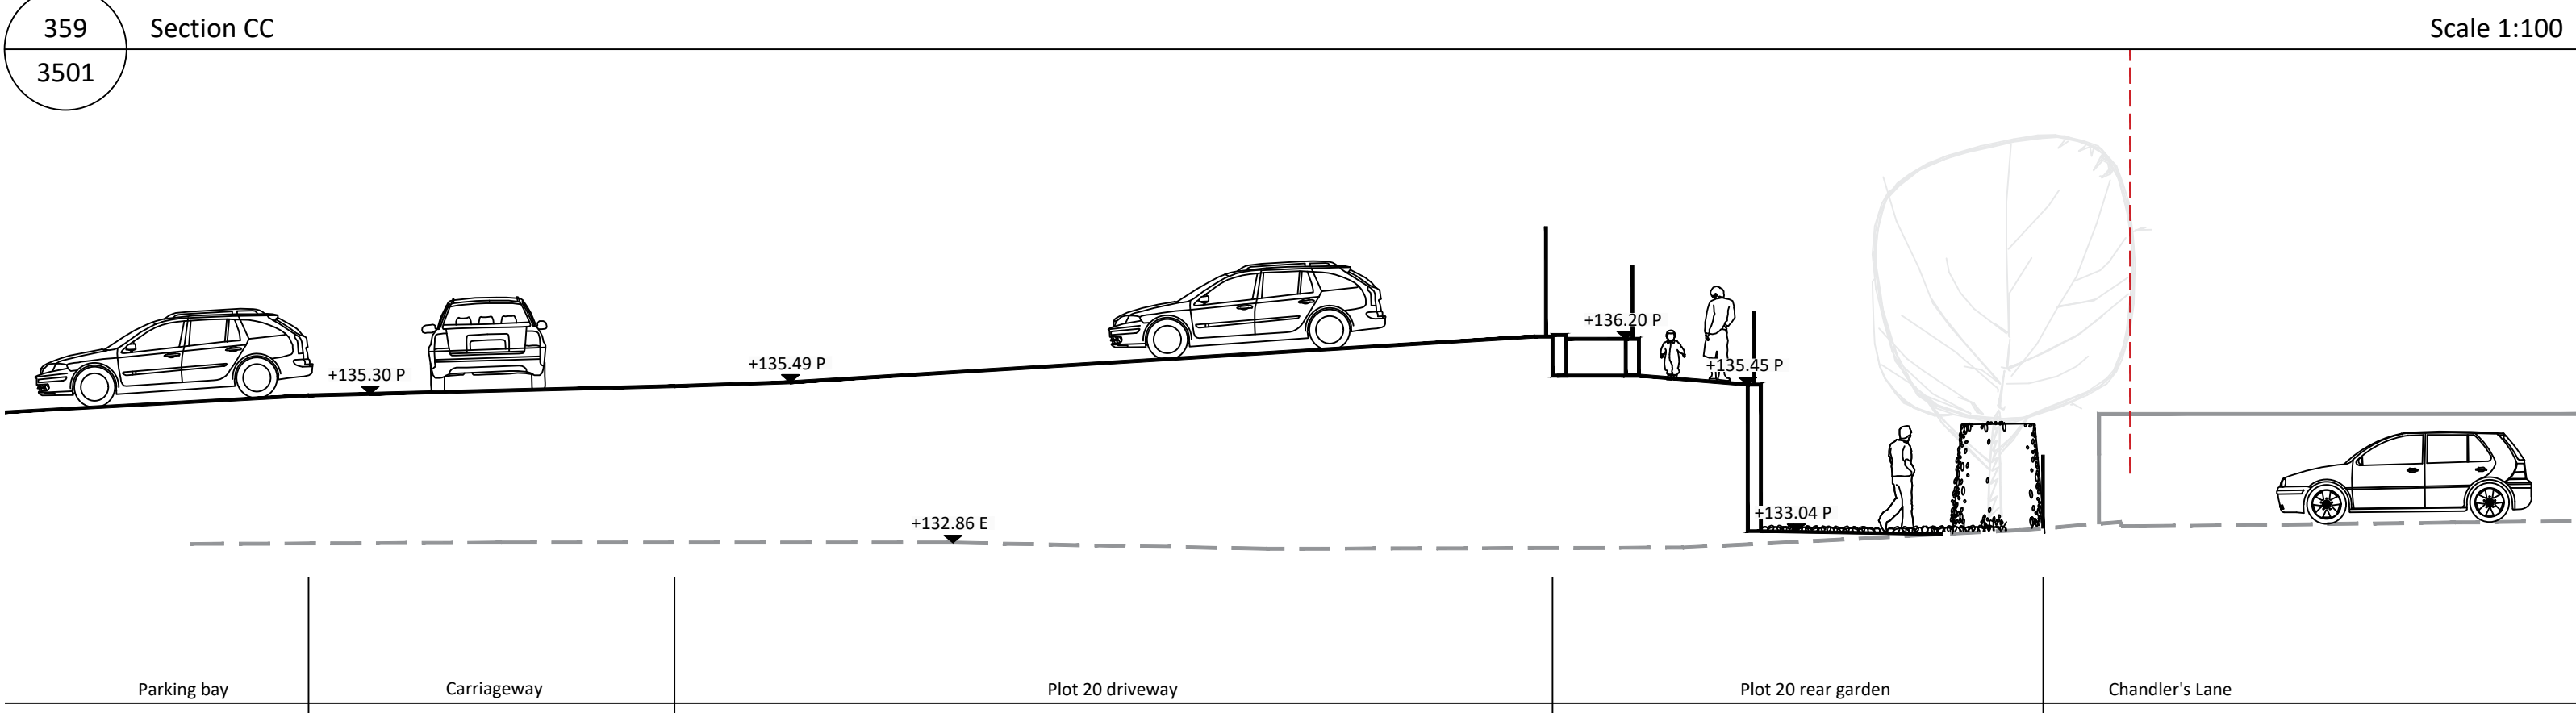
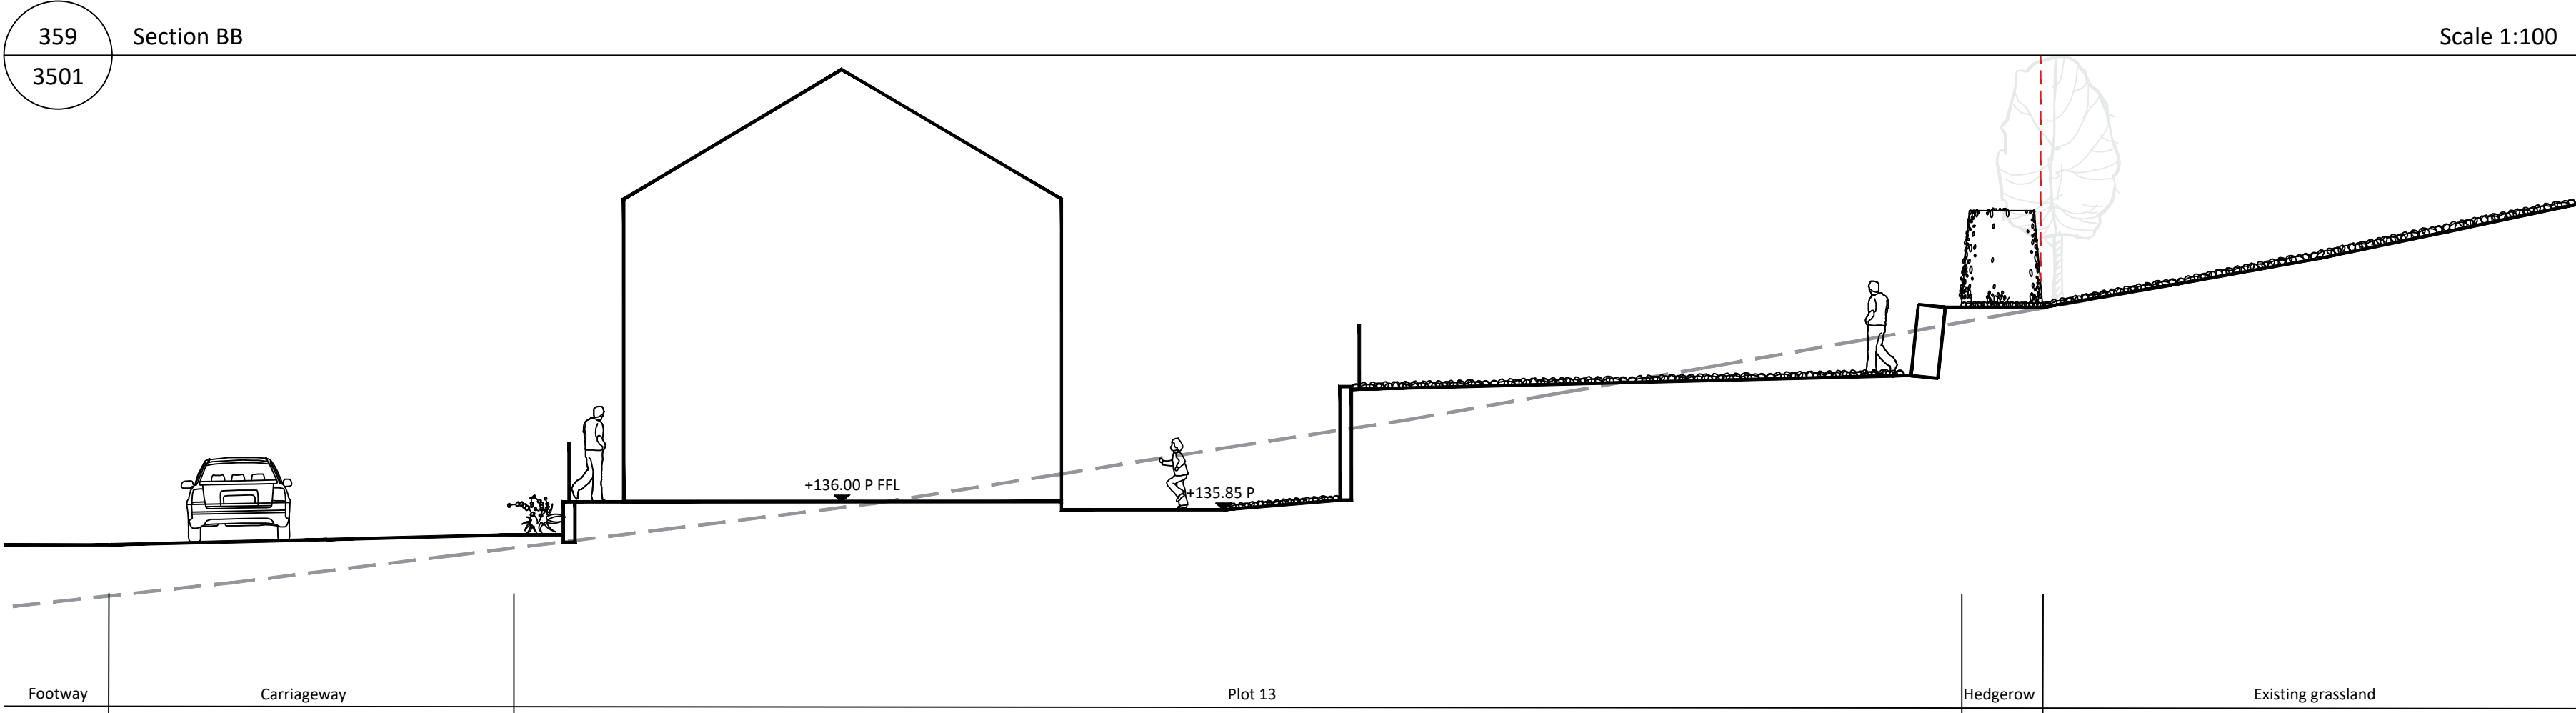


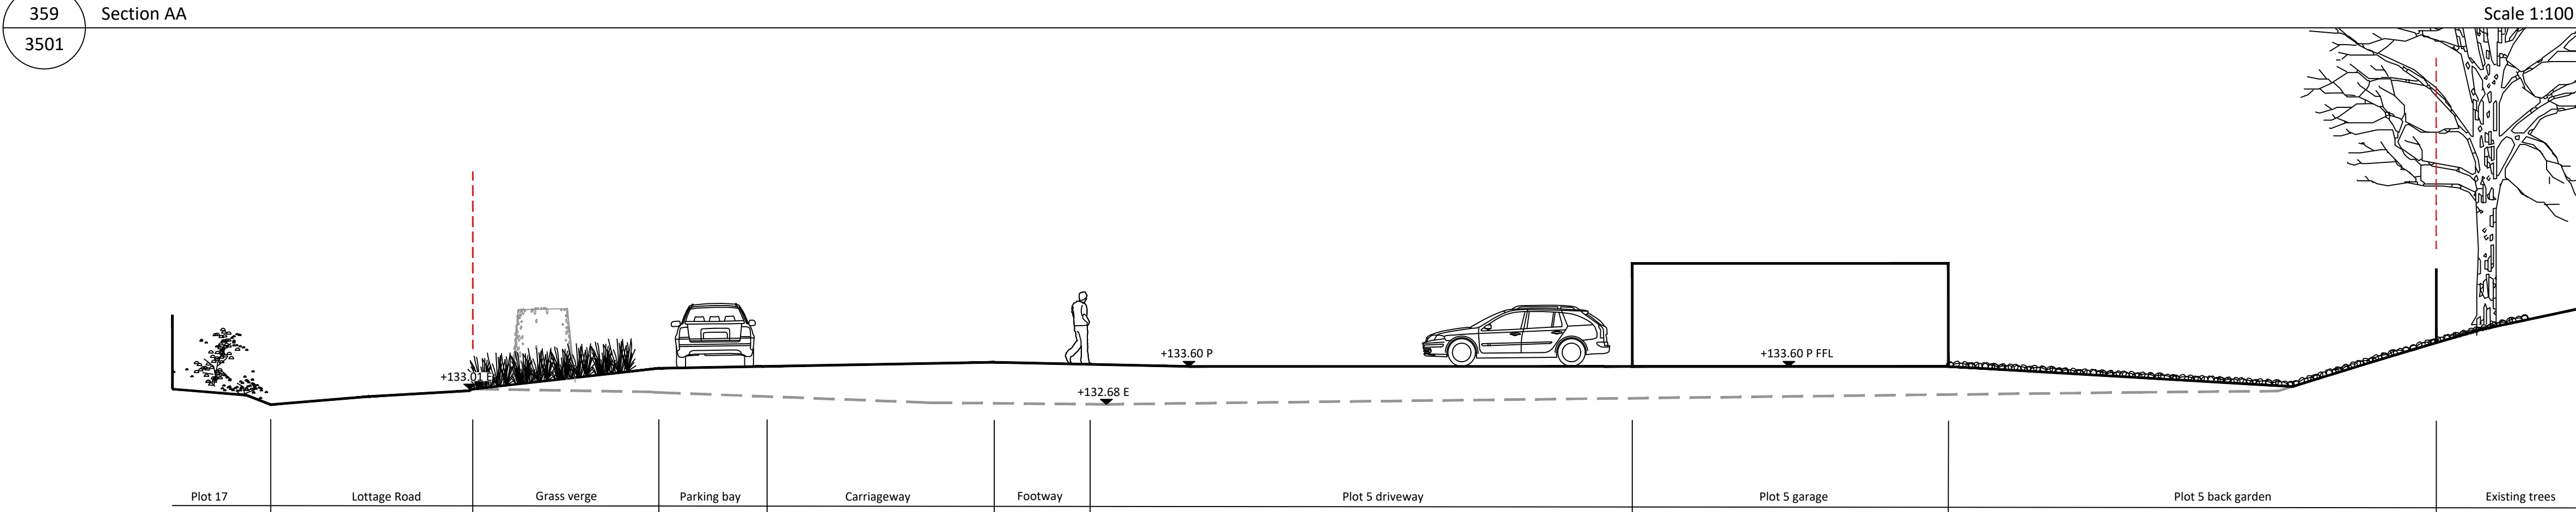

+133.00 E	Existing level
+133.60 P	Proposed level
- - -	Existing ground profile
—	Proposed ground profile
- - -	Site boundary

Rev	Date	Description	Drn	Chk
P1	17/04/26	For Planning	GY	LB
P2	13/07/26	For Planning	GY	LB

0m 5m 10m

GREENHALGH
Landscape Architecture

Project
Lottage Farm
Aldbourene

Drawing Name Section AA-DD	
Client Ashford Homes	Scale 1:100@A1
Job No. 359	Status S4
Drawing No. 359_GLA_XX_XX_DR_L_3501	Rev P2

www.greenhalghla.com | 7 Sydney Wharf, Bath, BA2 4EF | +44 (0)1225 868432