Section II

Scale 1:25

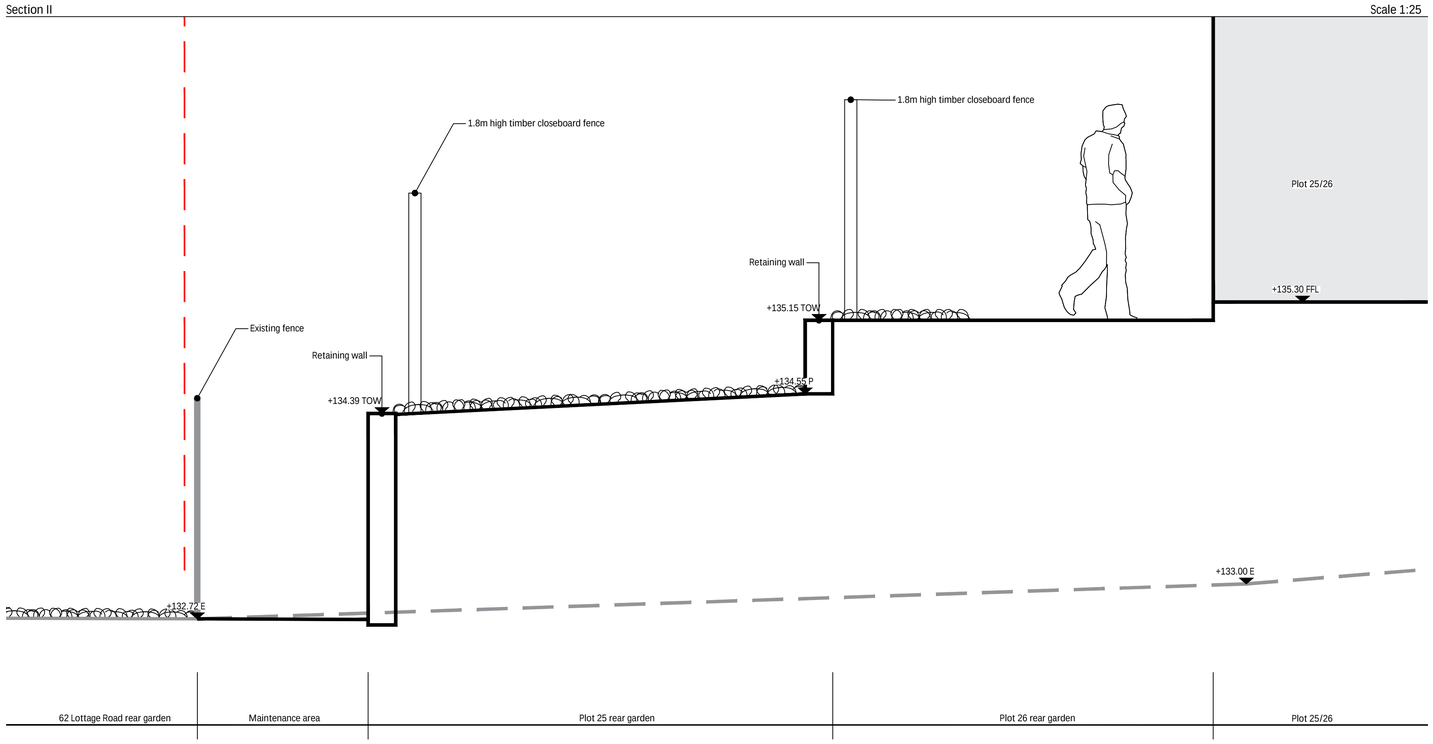

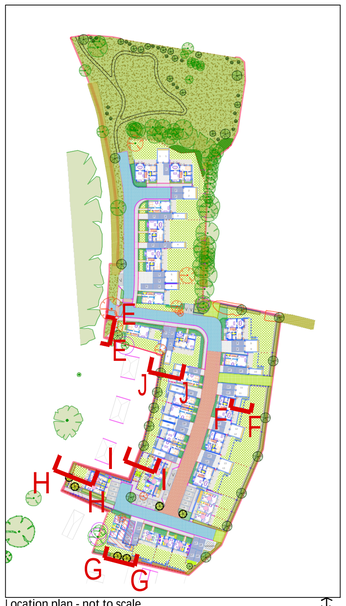

Location plan - not to scale

Section JJ

Scale 1:25

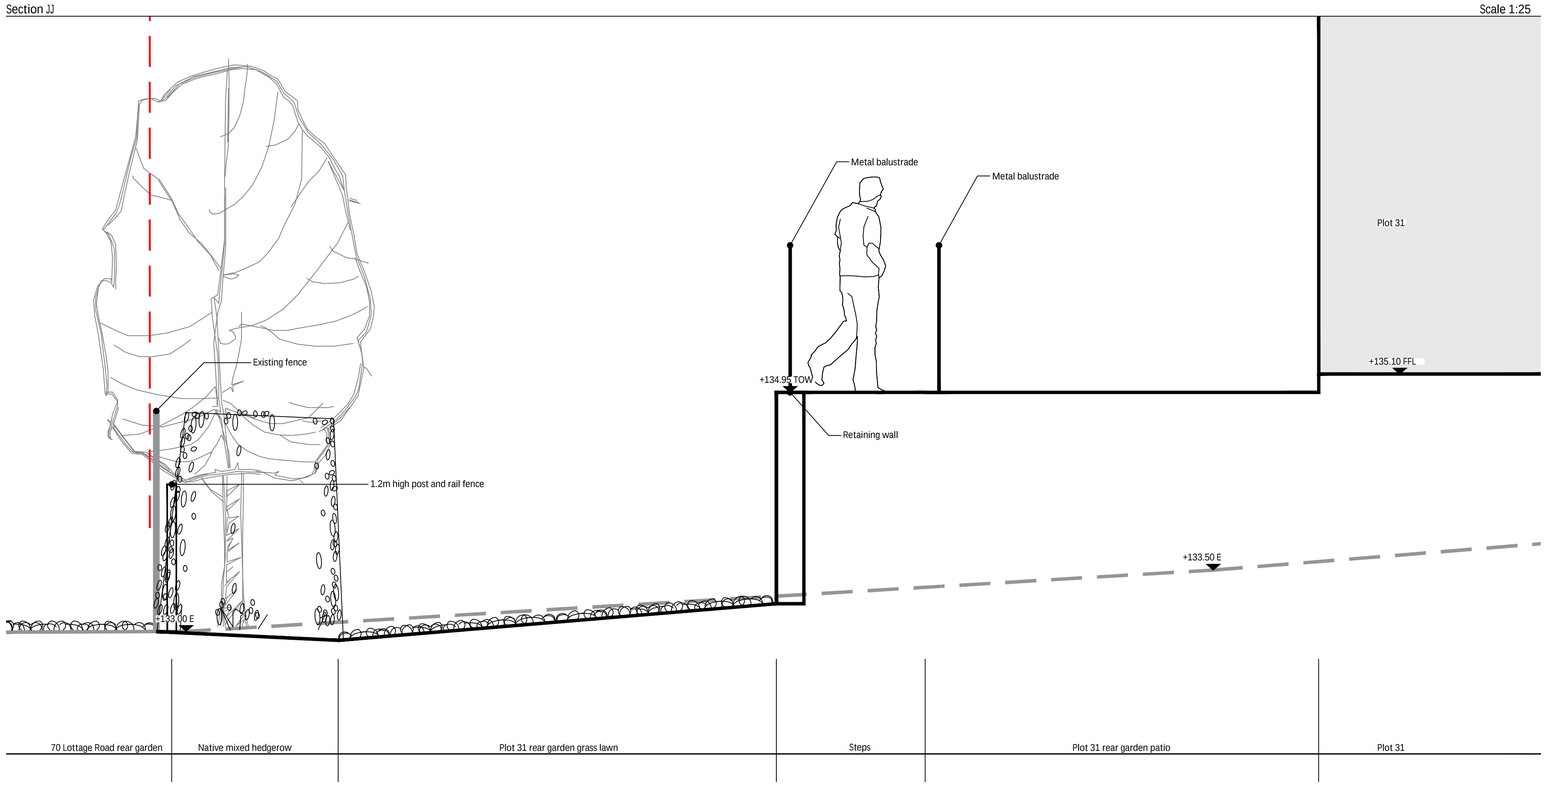

+133.00 E Existing level

+133.60 P Proposed level

Existing ground profile

Proposed ground profile

Site boundary

Rev	Date	Description	Drn	Chk
P1	17/04/26	For Planning	GY	IG

0m 0.5m 1m 2m

Greenhalgh

Landscape Architecture

Project
Lottage Farm
Aldbourne

Drawing Name
Section II & JJ

Client
Ashford Homes

Scale
1:25@A1

Job No.
359

Status
S4

Drawing No.
359_GLA_XX_XX_DR_L_3504

Rev
P1

www.greenhalghla.com | 7 Sydney Wharf, Bath, BA2 4EF | +44 (0)1225 868432