




TYPICAL MANHOLE DETAIL - TYPE B
(DEPTH FROM COVER LEVEL TO SOFFIT OF PIPE 1.5m TO 3.0m)
SCALE 1:20

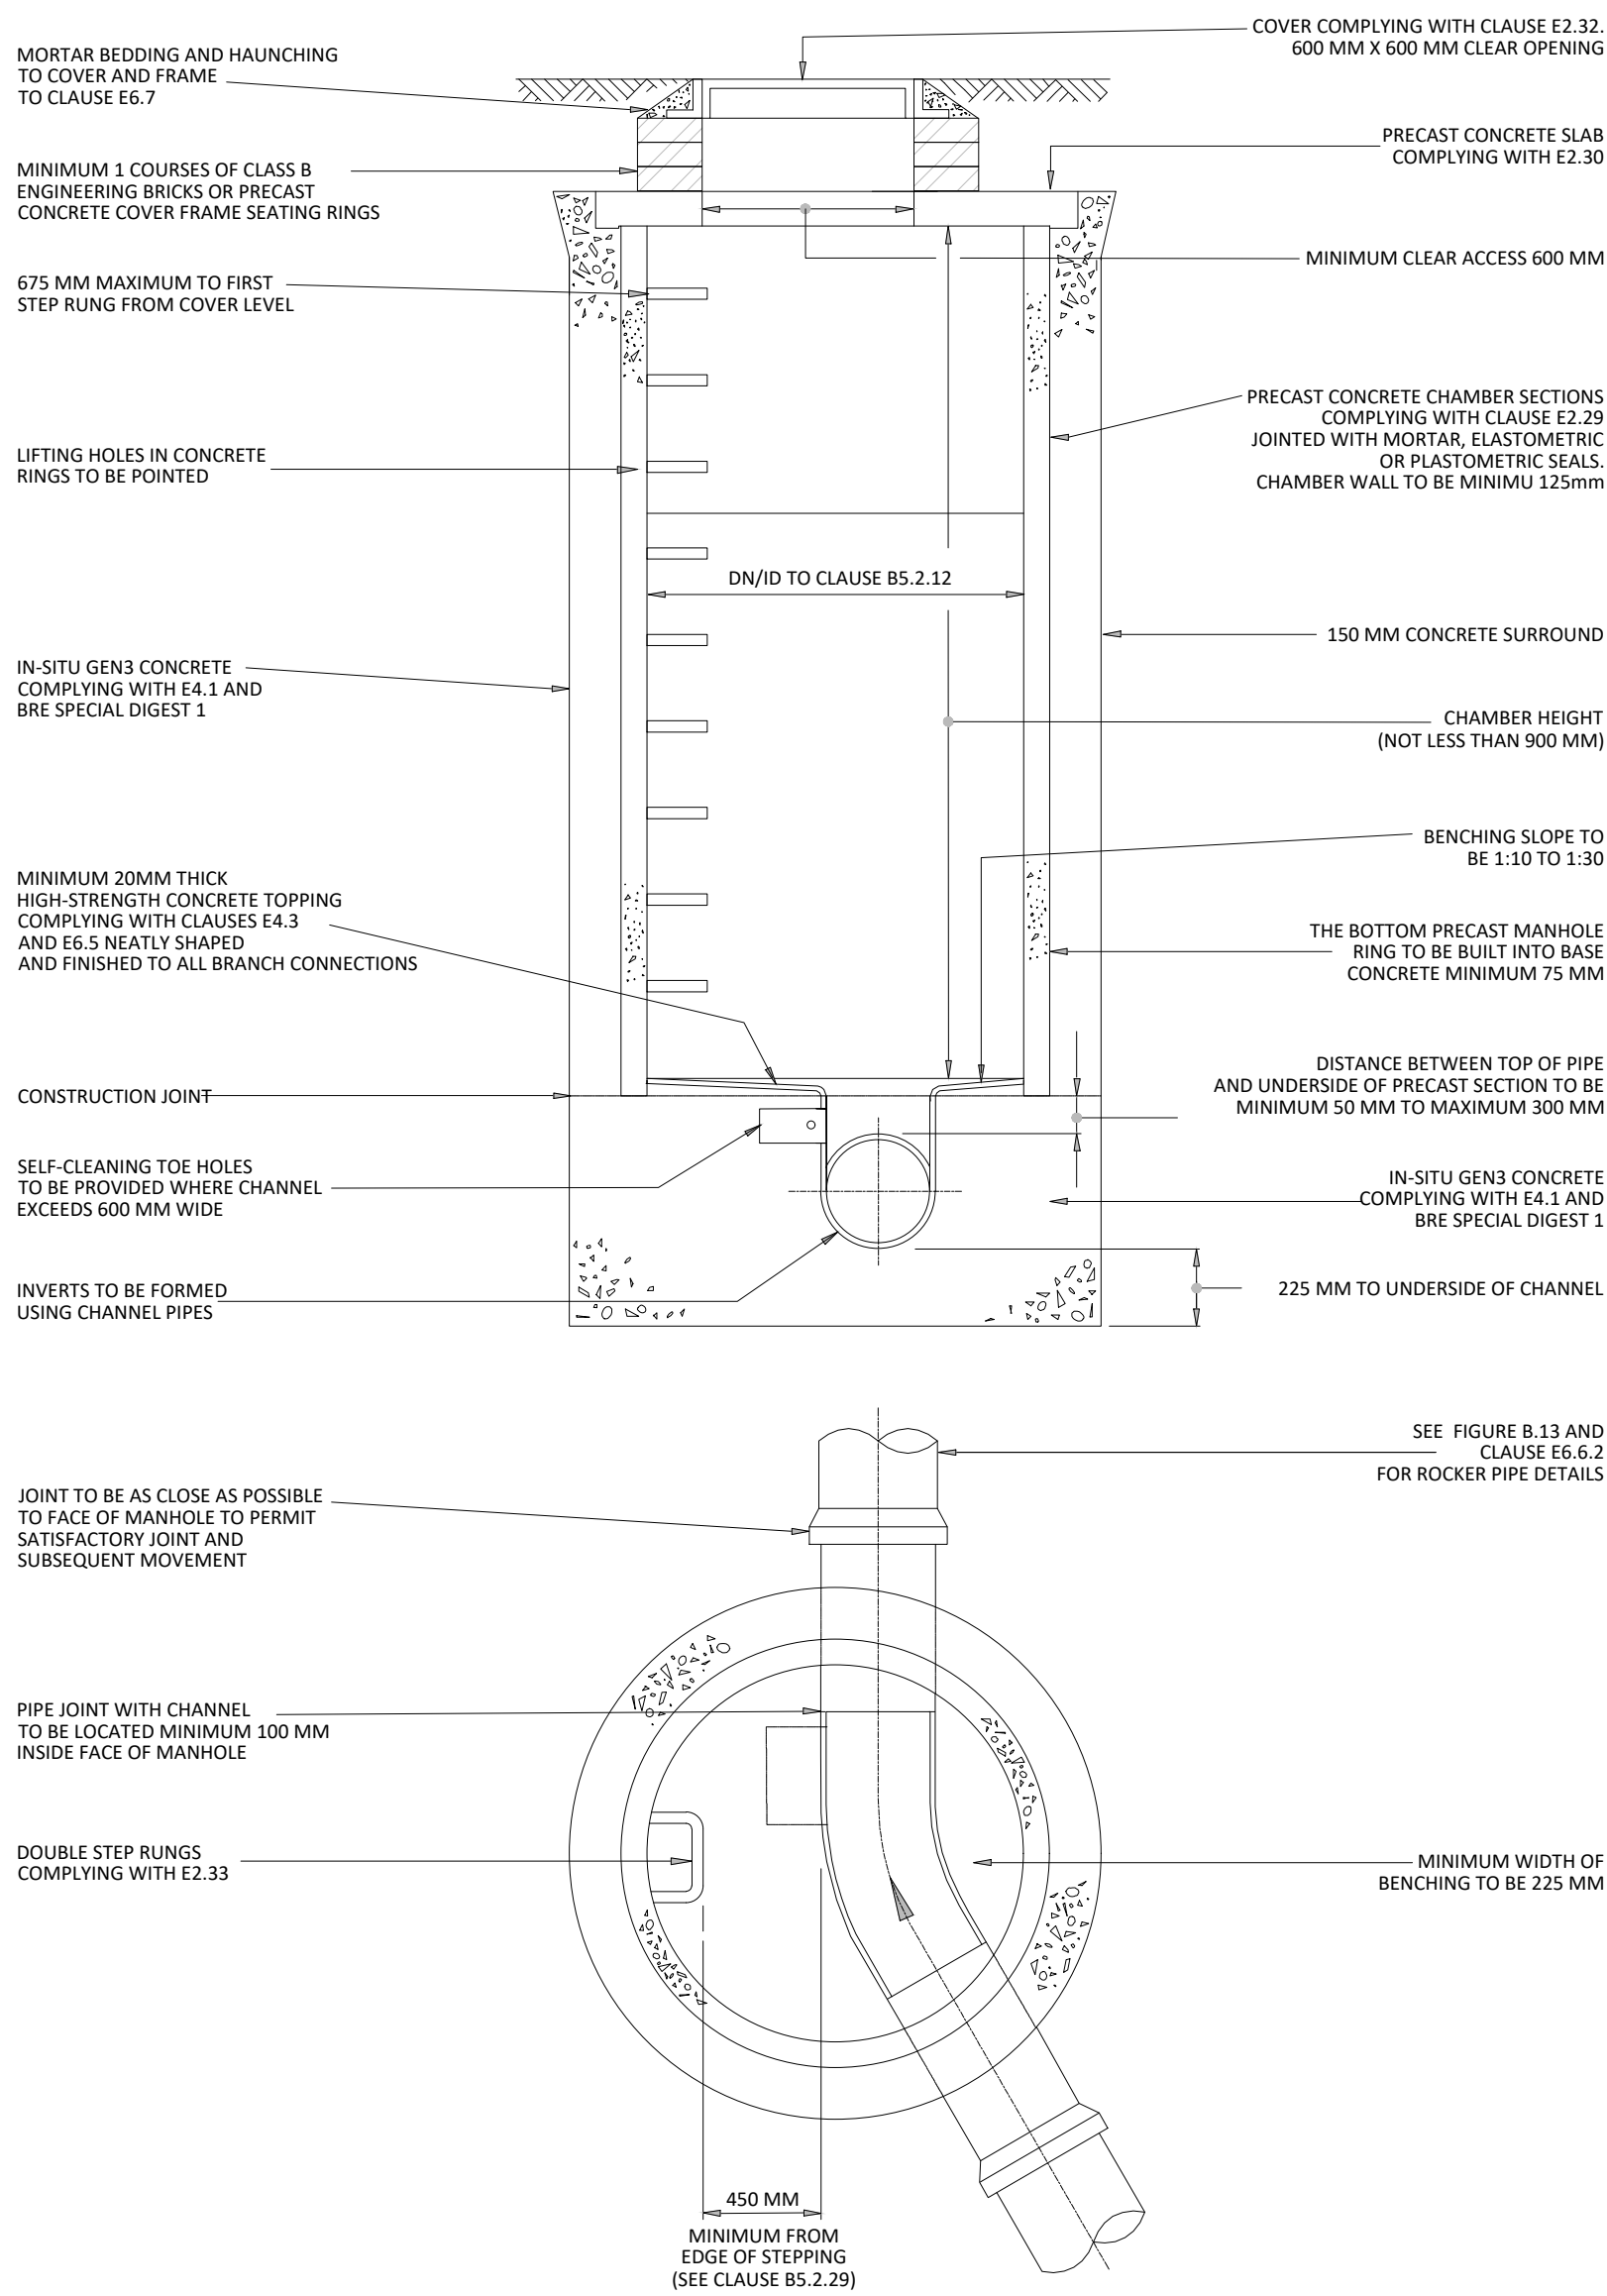


MANHOLE DETAIL - TYPE C
(DEPTH TO SOFFIT LESS THAN 1.5m, MAX PIPE SIZE 450mm Ø)
SCALE 1:20

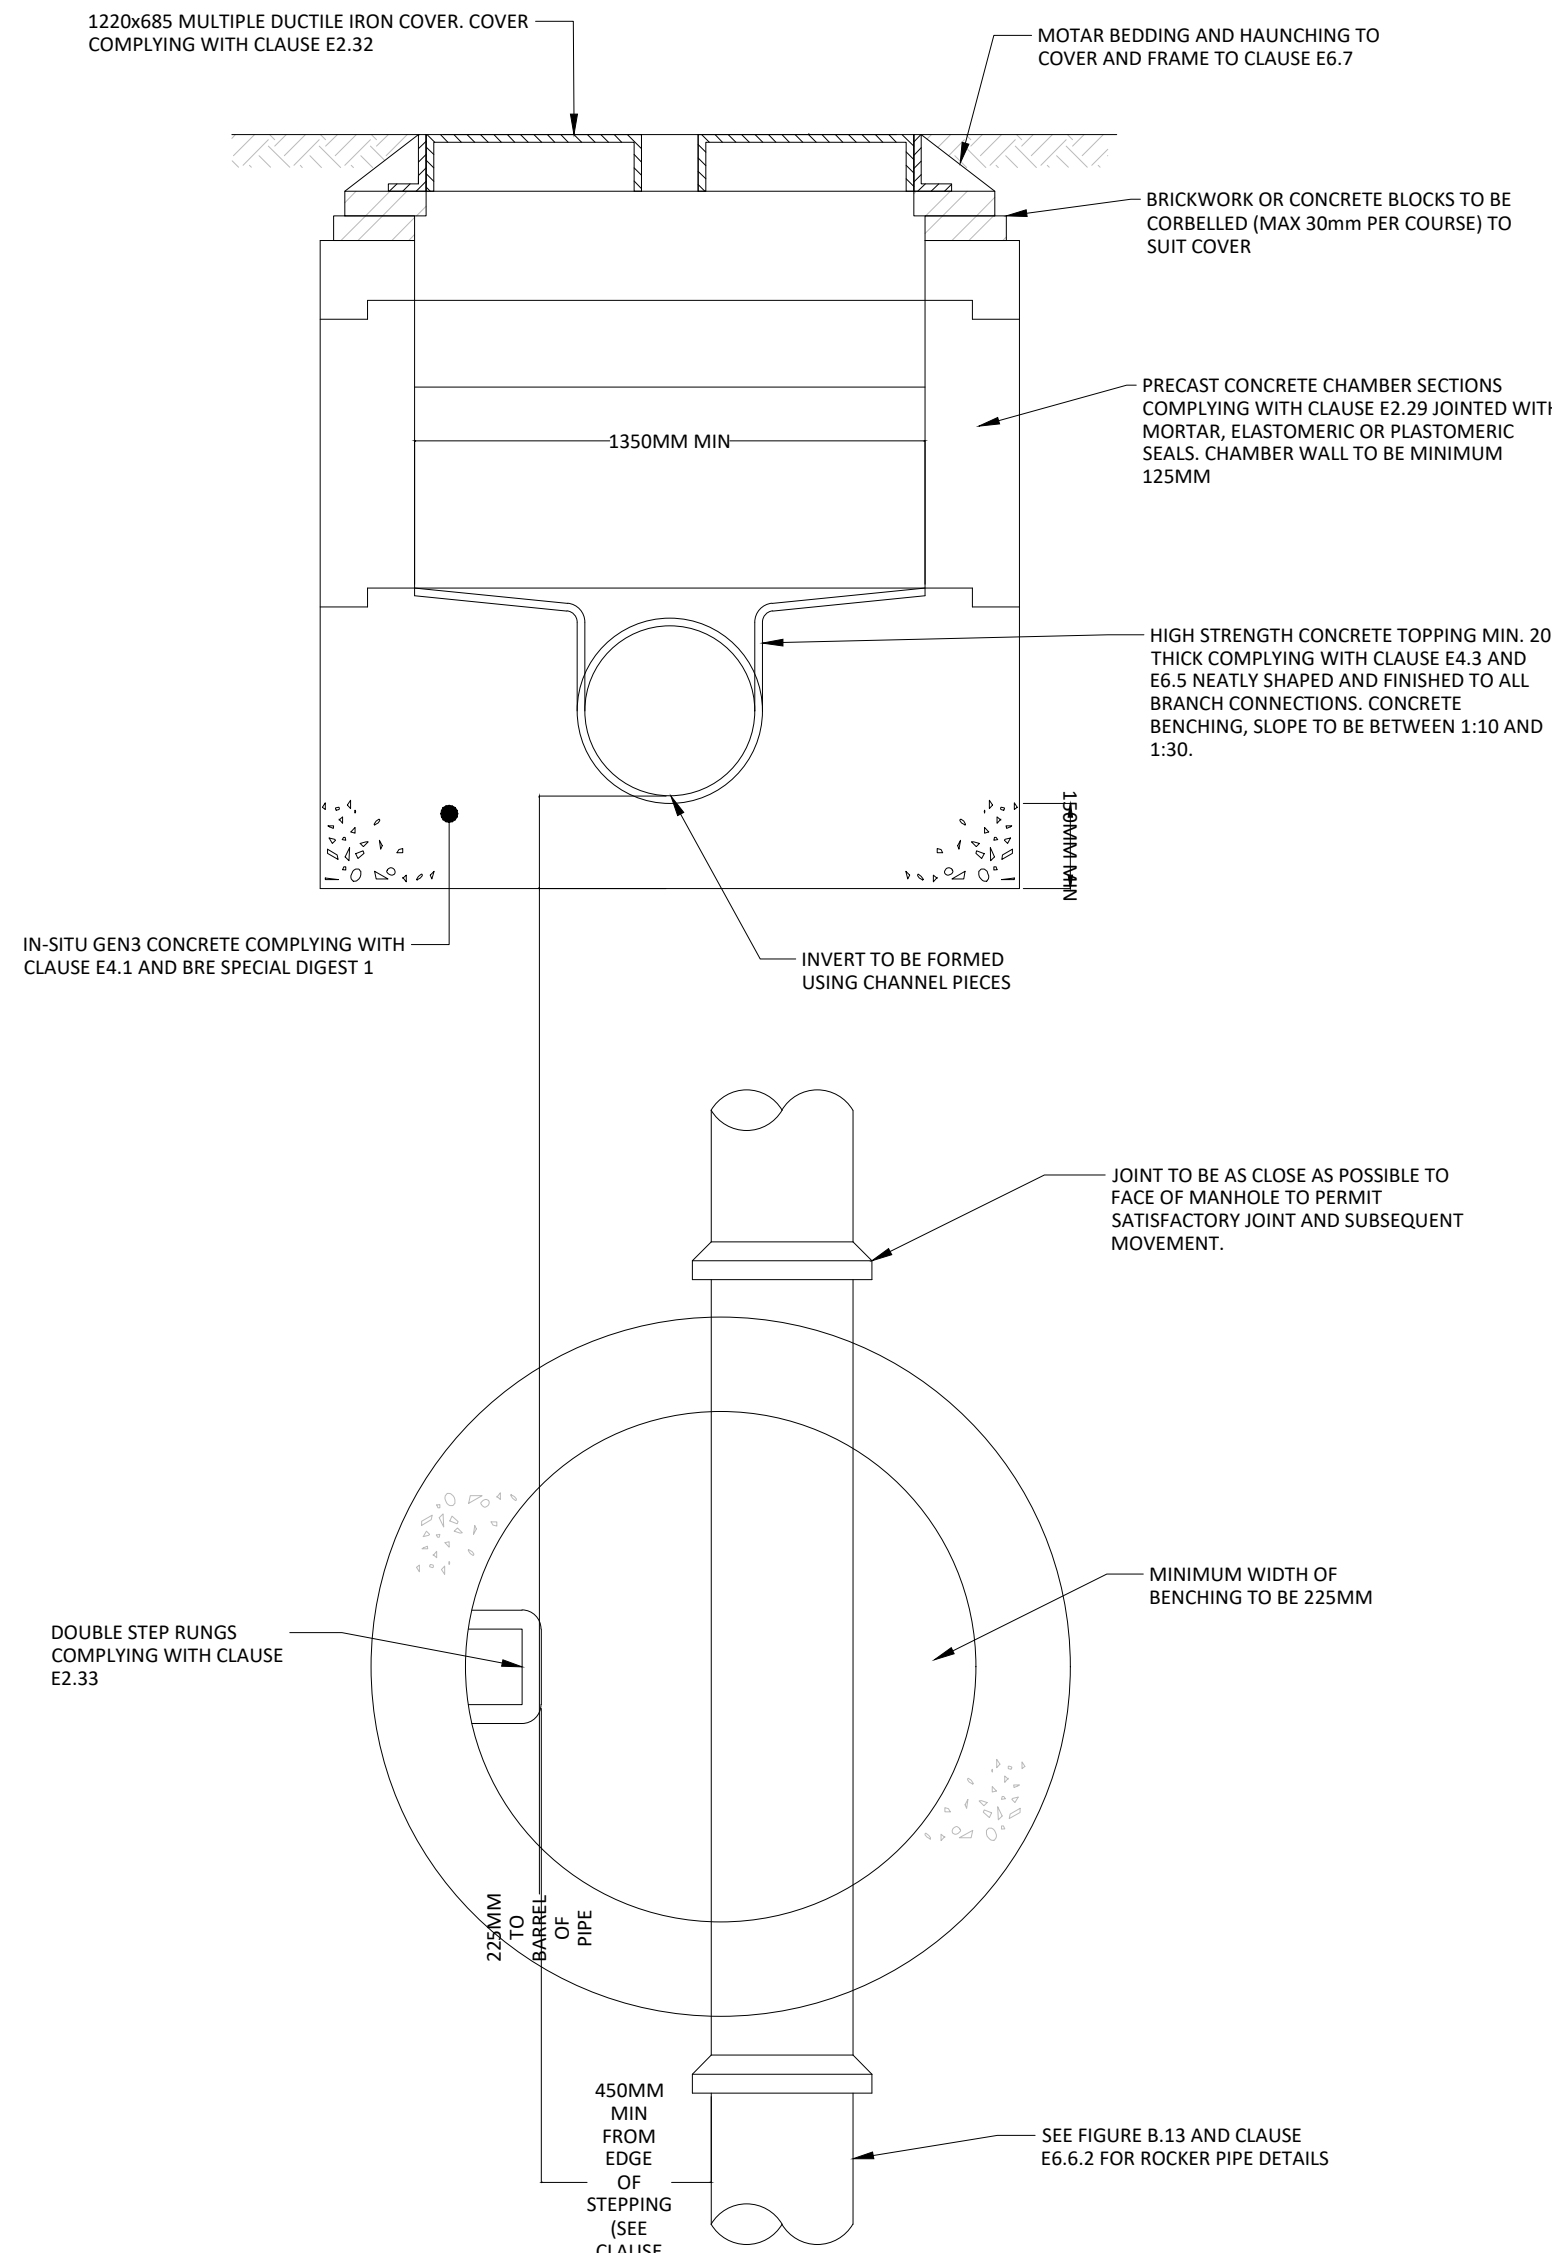


TYPICAL DEEP INSPECTION CHAMBER DETAIL
(MAXIMUM DEPTH FROM COVER LEVEL TO SOFFIT OF PIPE IN AREAS SUBJECT TO VEHICLE LOADING 3 M, NON-ENTRY)
SCALE 1:20

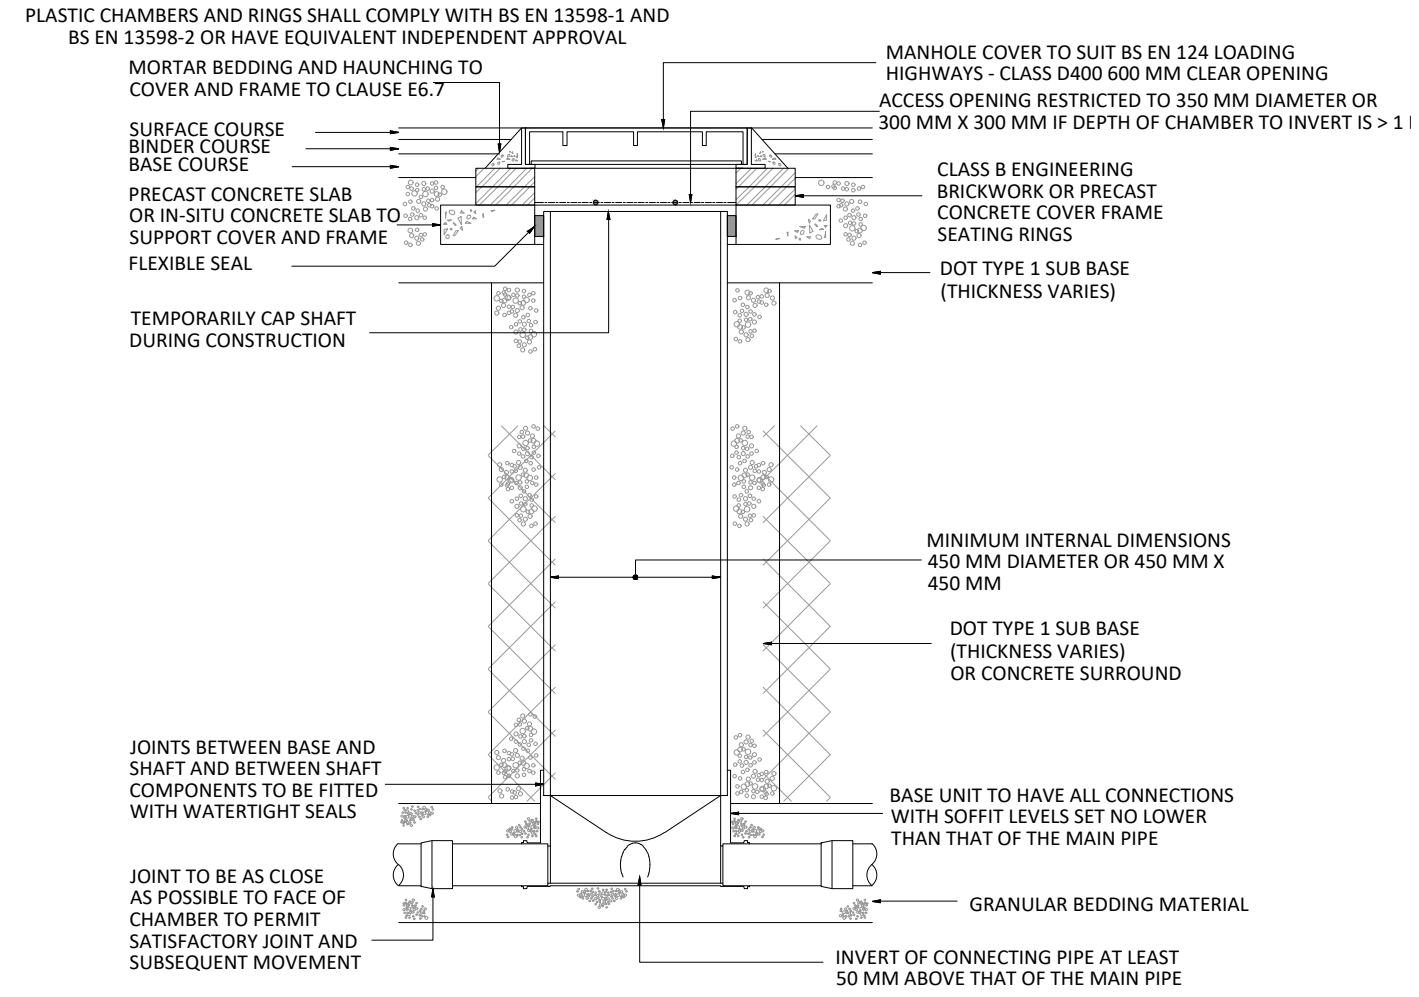


EXTERNAL R.W.P. TO DRAIN
SCALE 1:20

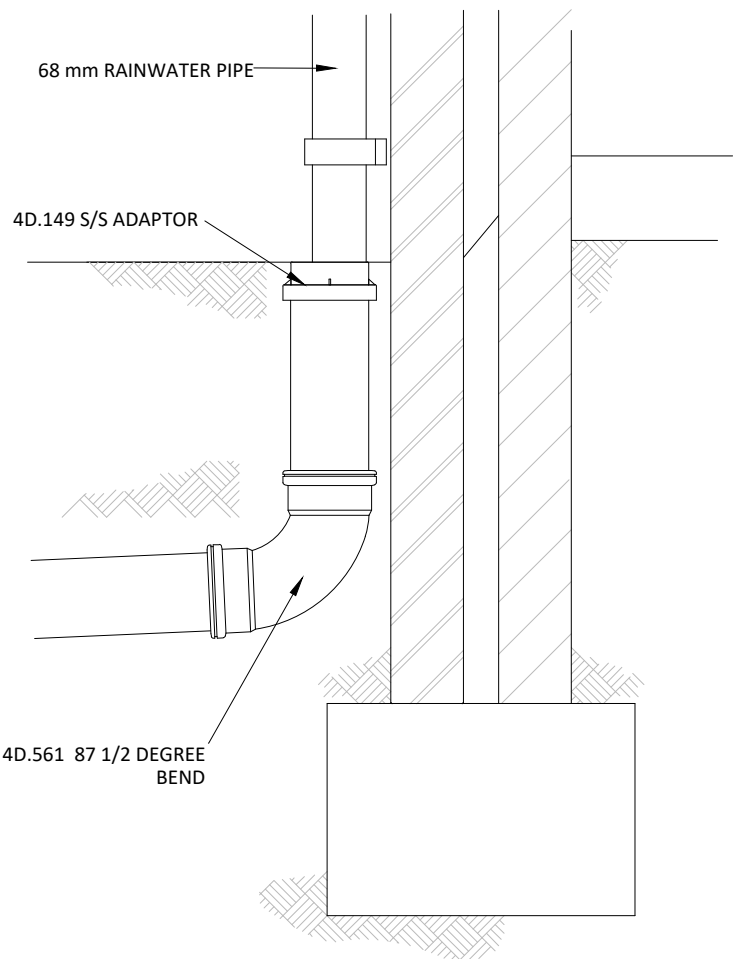


RODDING EYE DETAIL
SCALE 1:20

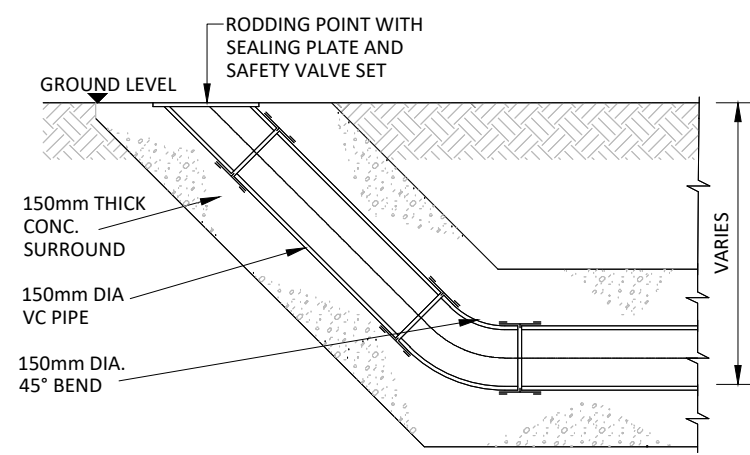


PIPE BEDDING DETAILS
SCALE 1:20

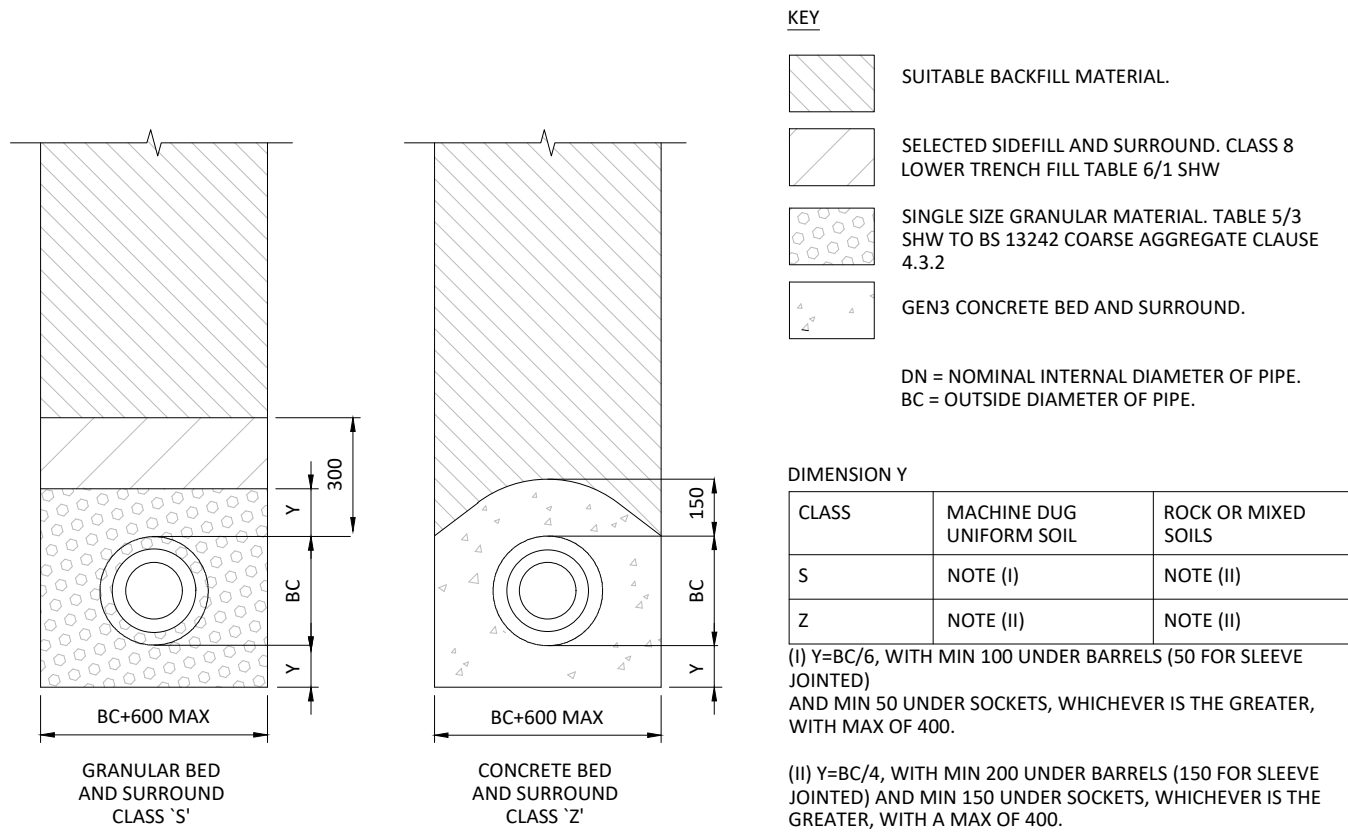

POLYPROPYLENE INSPECTION CHAMBER
SCALE 1:20

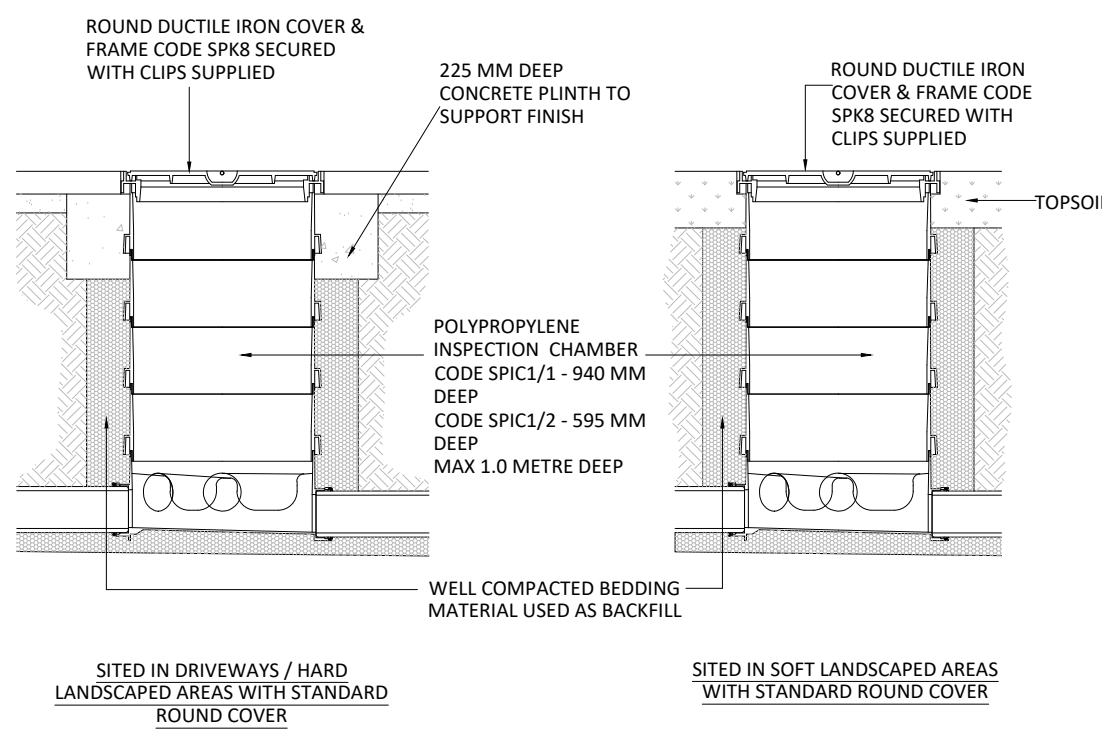

SOIL & VENT PIPE / STUB
STACK / W.C. PIPE
SCALE 1:20

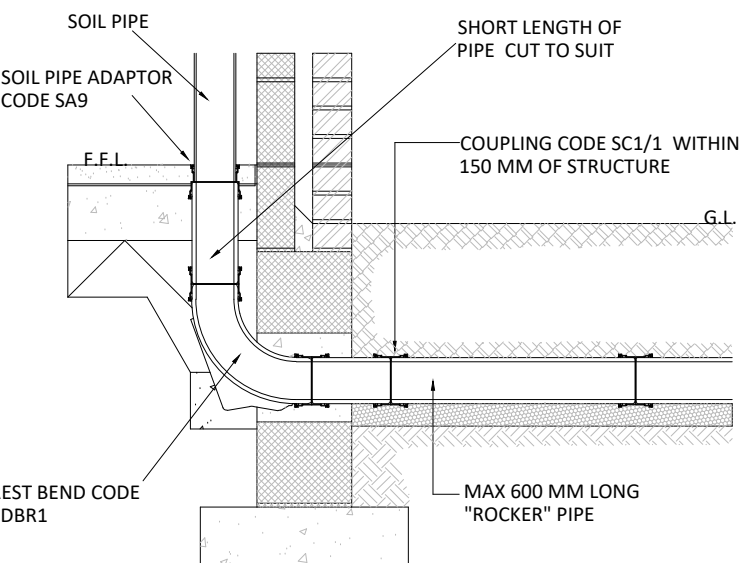


C	UPDATED ISSUE	15.07.26	RJP	BJS
B	RESERVED MATTERS ISSUE	17.04.26	RJP	BJS
A	FIRST ISSUE	02.04.26	RJP	BJS
REV.	DESCRIPTION	Date	BY	CHK

DESIGN BY:




CLIENT:

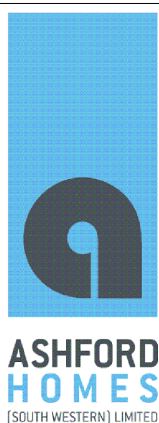

DRAWING STATUS:

PLANNING APPLICATION

SCALE @ A1:

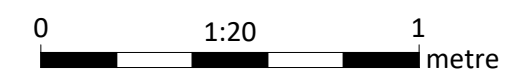

PROJECT:

LAND AT LOTTAGE FARM,
ALDBOURNE

TITLE:

DRAINAGE DETAILS

Project Ref: 19901-TUM-PL-XXX-0285
Originator: Stage: Phase: Number:

REV:

B