




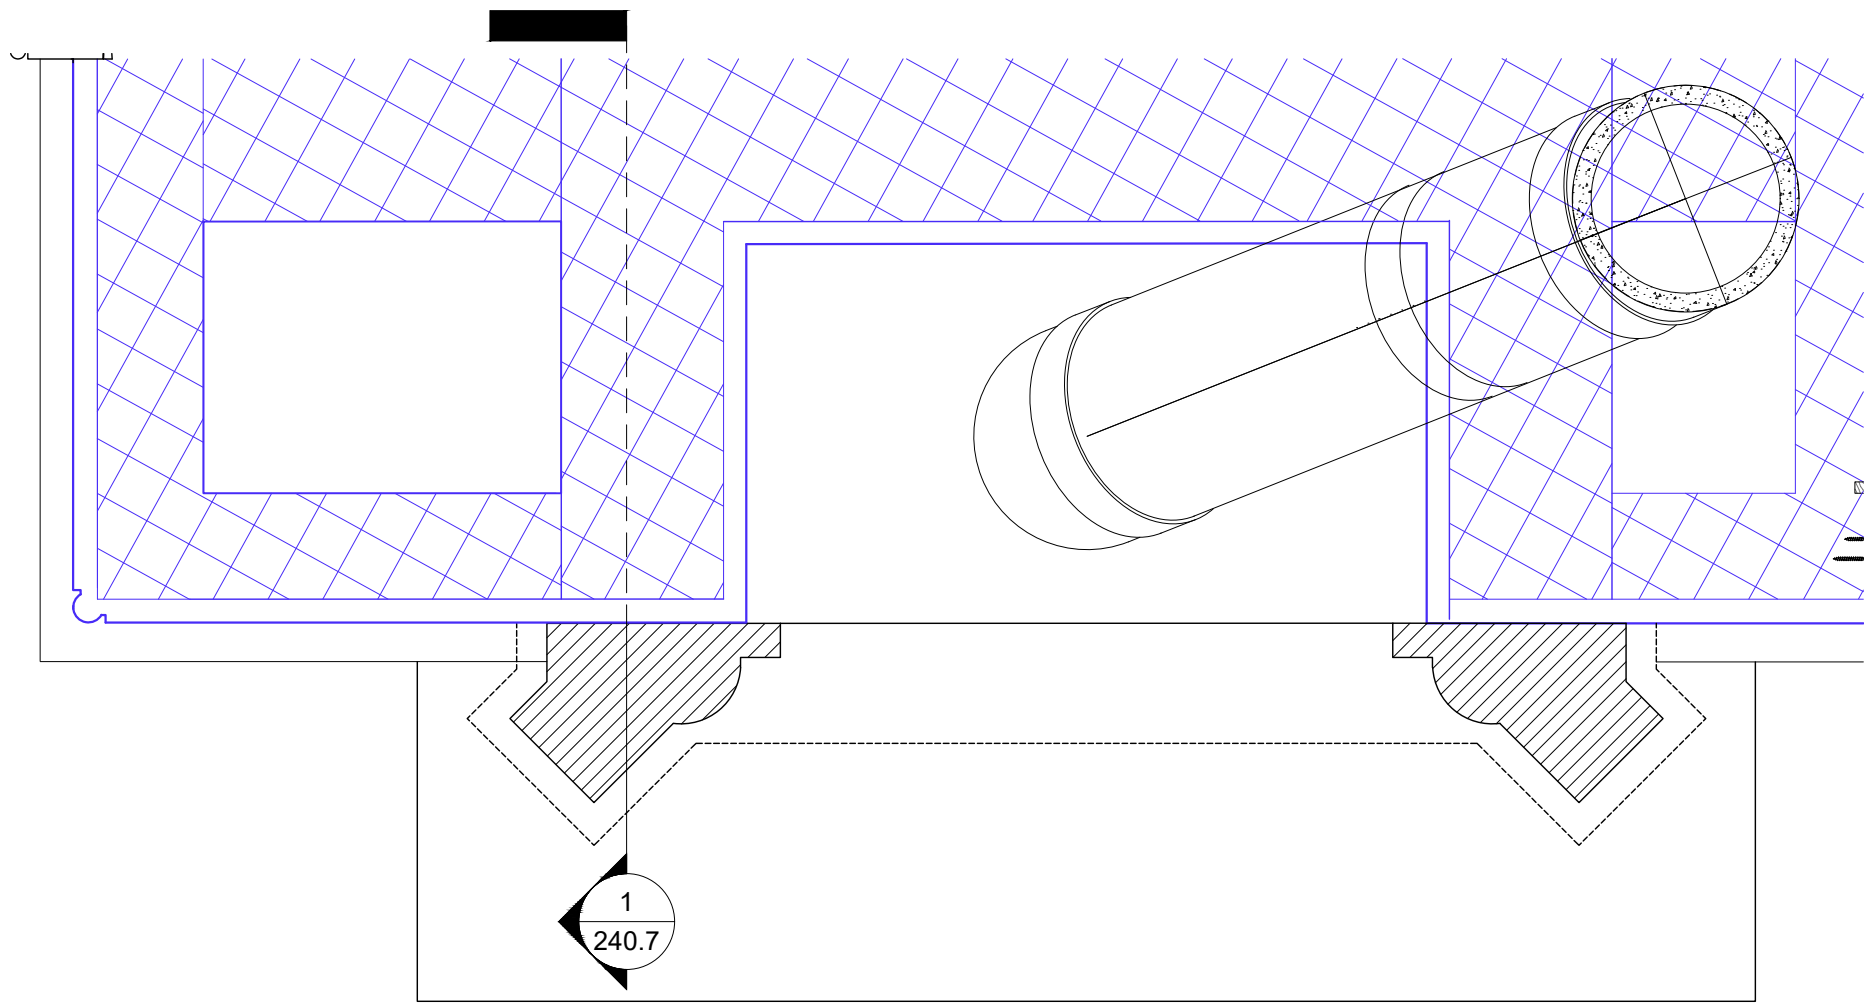

1 Historic Build ups - Timber Skirting Detail
- 1:10 @ A1 / 1:20 @ A3 - GROUND FLOOR

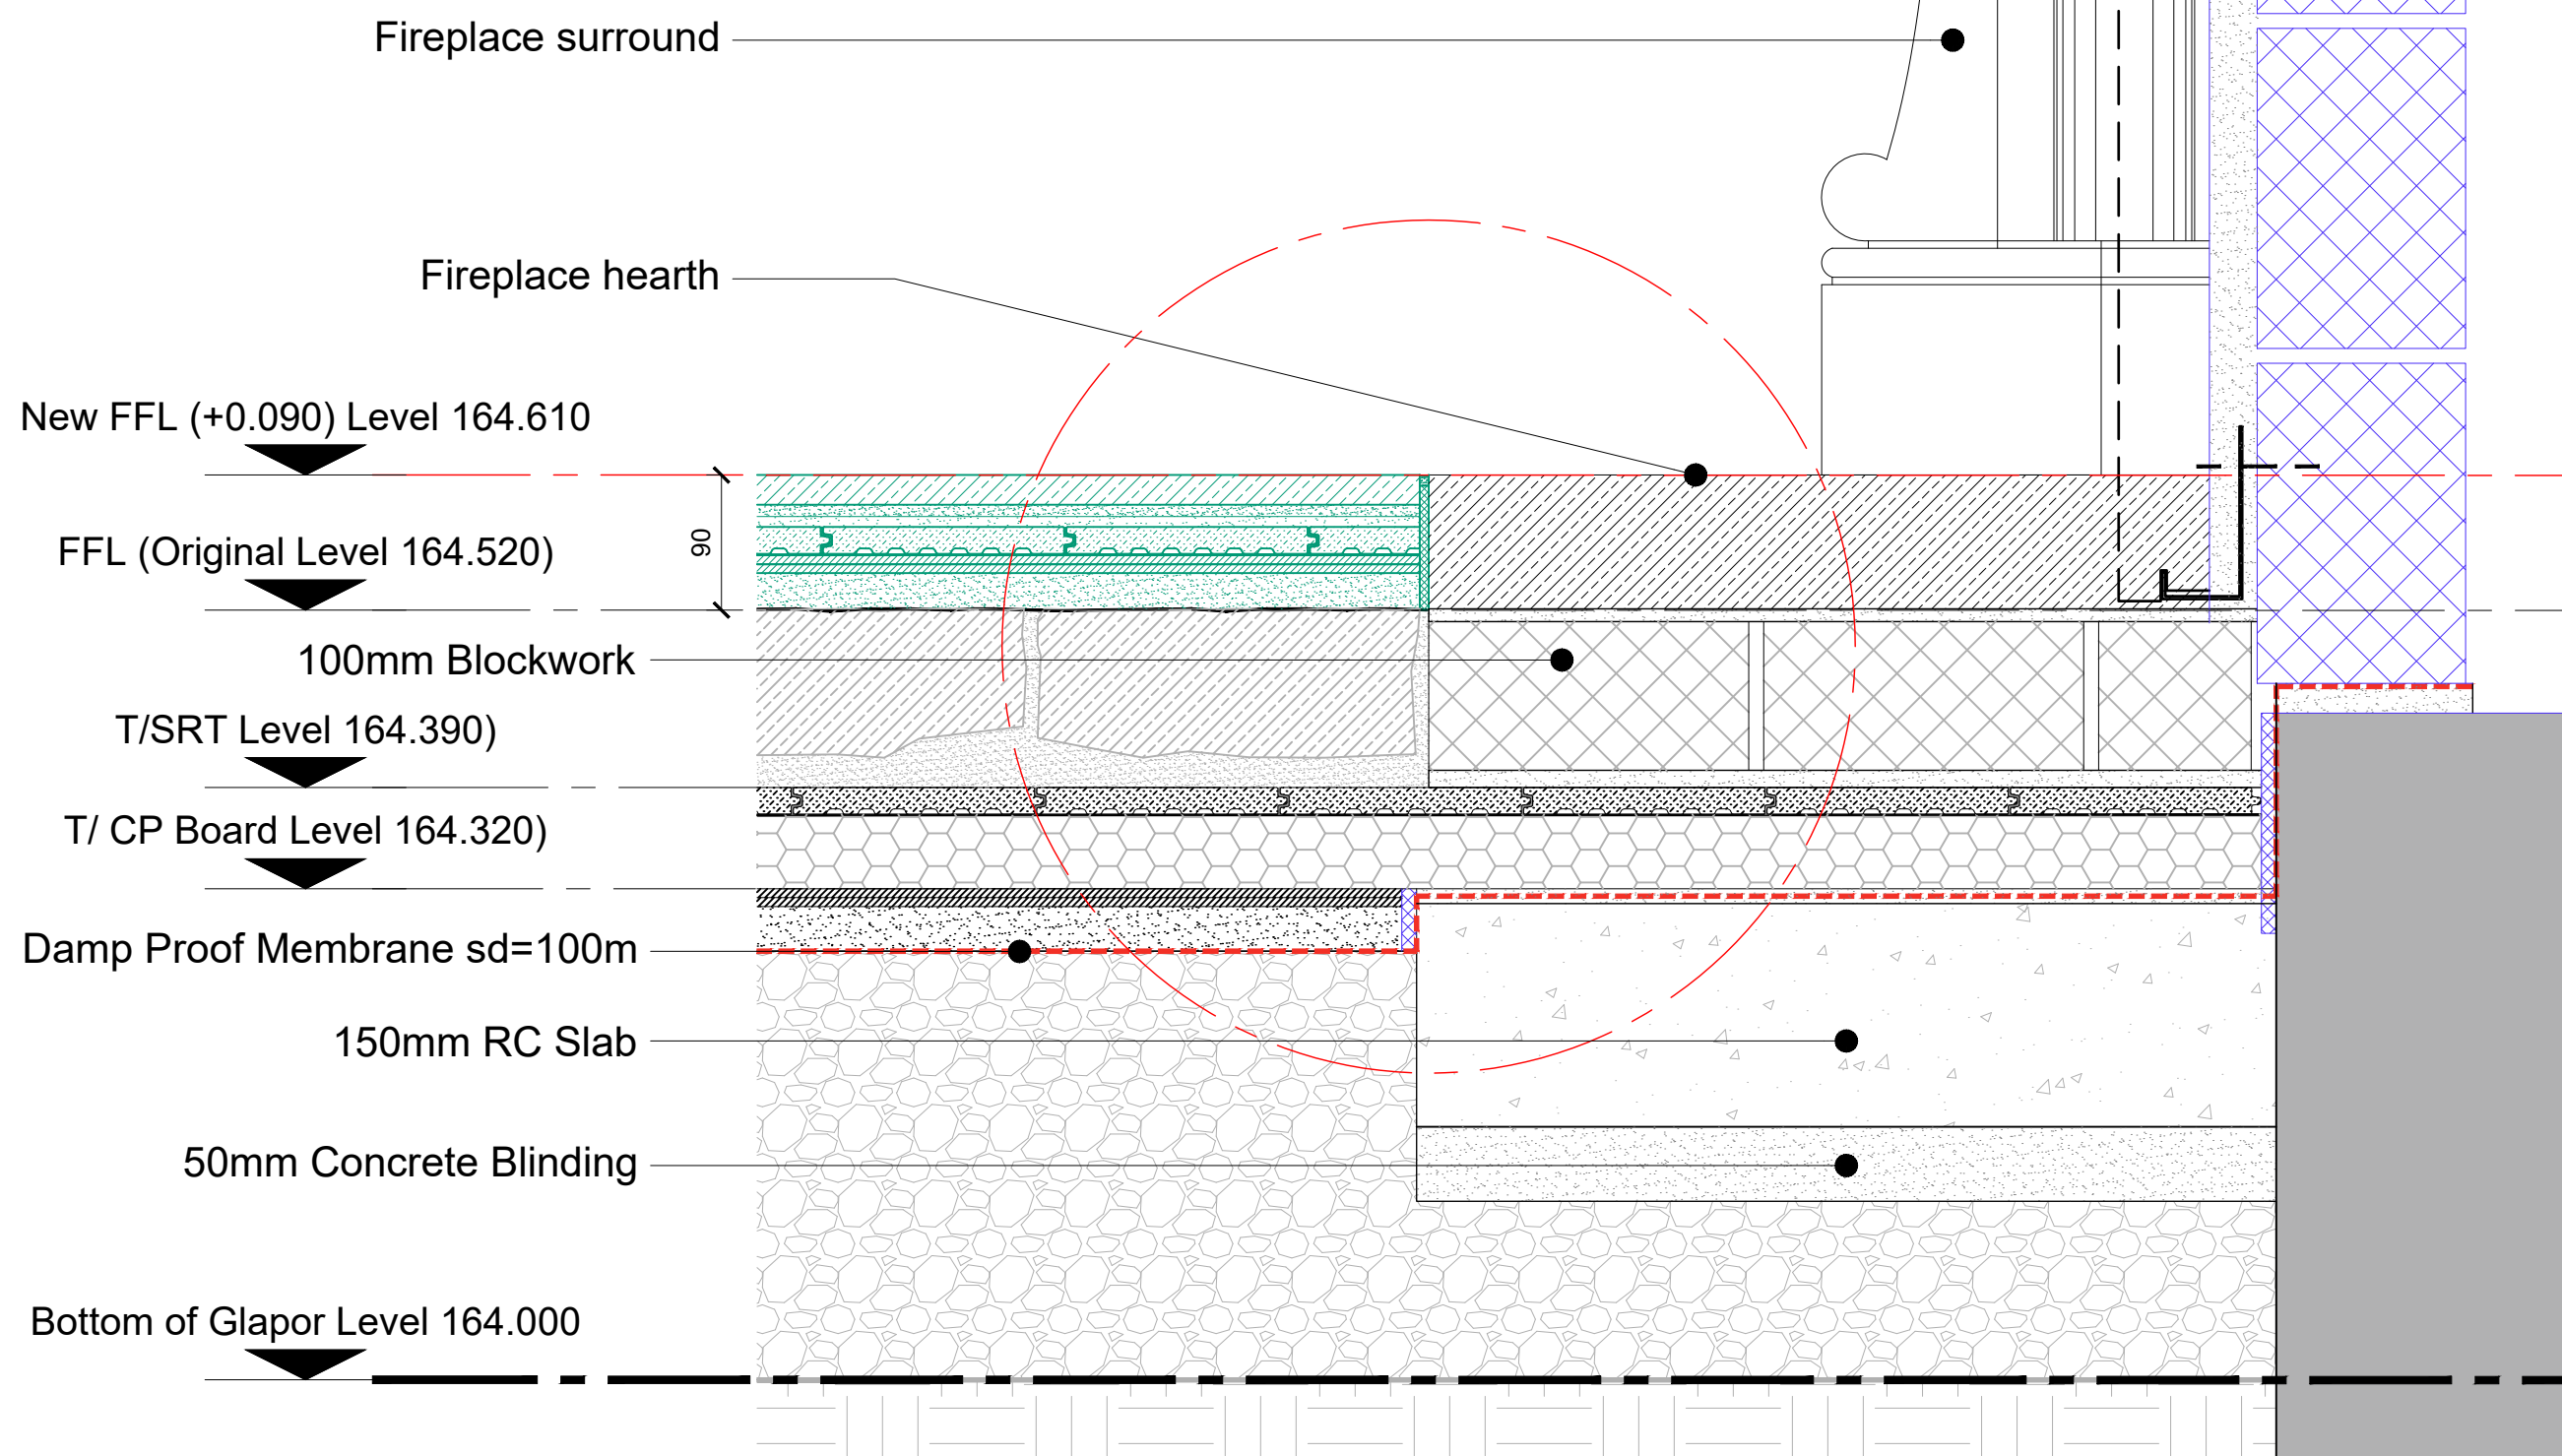

2 Overlaid Build ups - Fireplace Hearth - With Overlay
- 1:5 @ A1 / 1:10 @ A3 - GROUND FLOOR

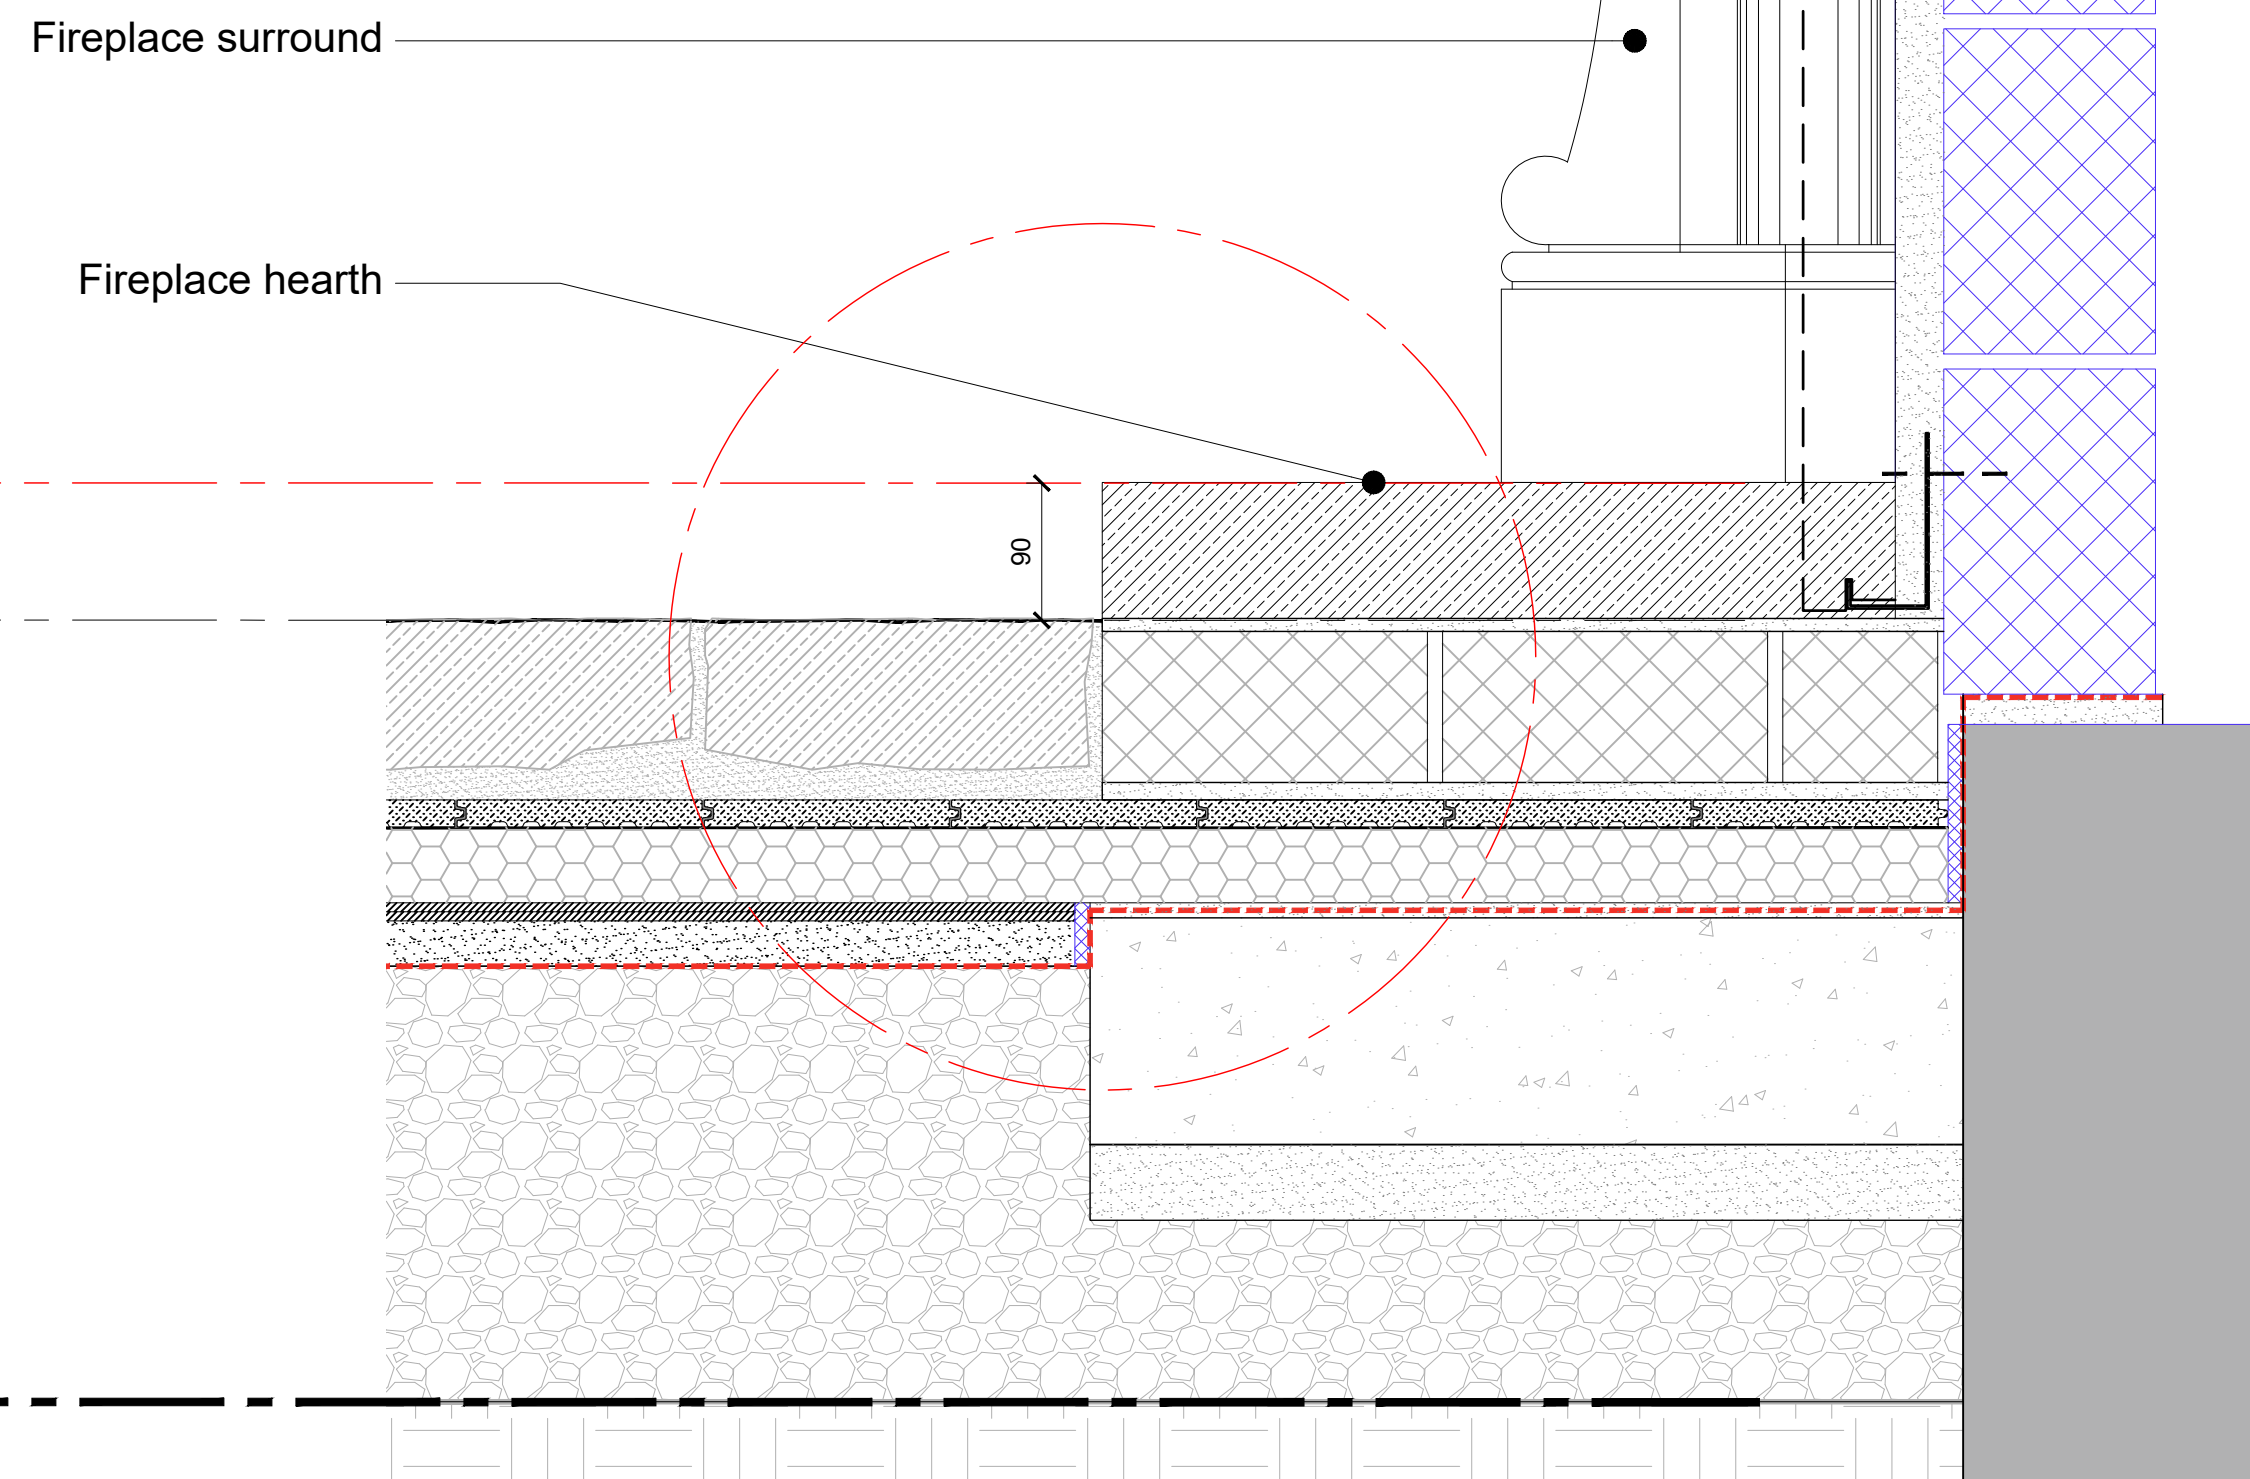

3 Historic Build ups - Fireplace Hearth - Without Overlay
- 1:5 @ A1 / 1:10 @ A3 - GROUND FLOOR

- No. Notes
1. Dimensions to be verified on site. Only figured dimensions to be used and any discrepancies in dimensions are to be reported to the architect. No dimensions are to be scaled from printed drawings. Any areas indicated on this drawing are for guidance only. No responsibility is taken for their accuracy.
 2. There is a risk of injury or death in construction if the works are not properly planned and supervised. The contractor must not undertake any element of the work without first having carried out the necessary risk assessments and prepared detailed method statements.

Key

Overlay Finish

Historic Floor reinstated

B FFL revised 28/05/26
A Issued for Tender 18/02/26
* Initial Release 19/12/26

no. revision. date.

BLDA ARCHITECTS

RIBA  211 Design Centre East
Chartered Practice Chelsea Harbour
London, SW10 0XF
mail@blda.co.uk
www.blda.co.uk
t +44 (0) 20 7838 5555
f +44 (0) 20 7838 5556

Job: Tottenham House - The Old Stables

Title: Ground Floor Finishes
Junction with Fireplace Hearth
with and without overlay

Type: 200 Components

Status: For Planning

drawn by EA checked by BG approved by JB
scale 1:5 @ A1 size A1 date 17/06/26
job number drawing number revision

3123 240.7 B