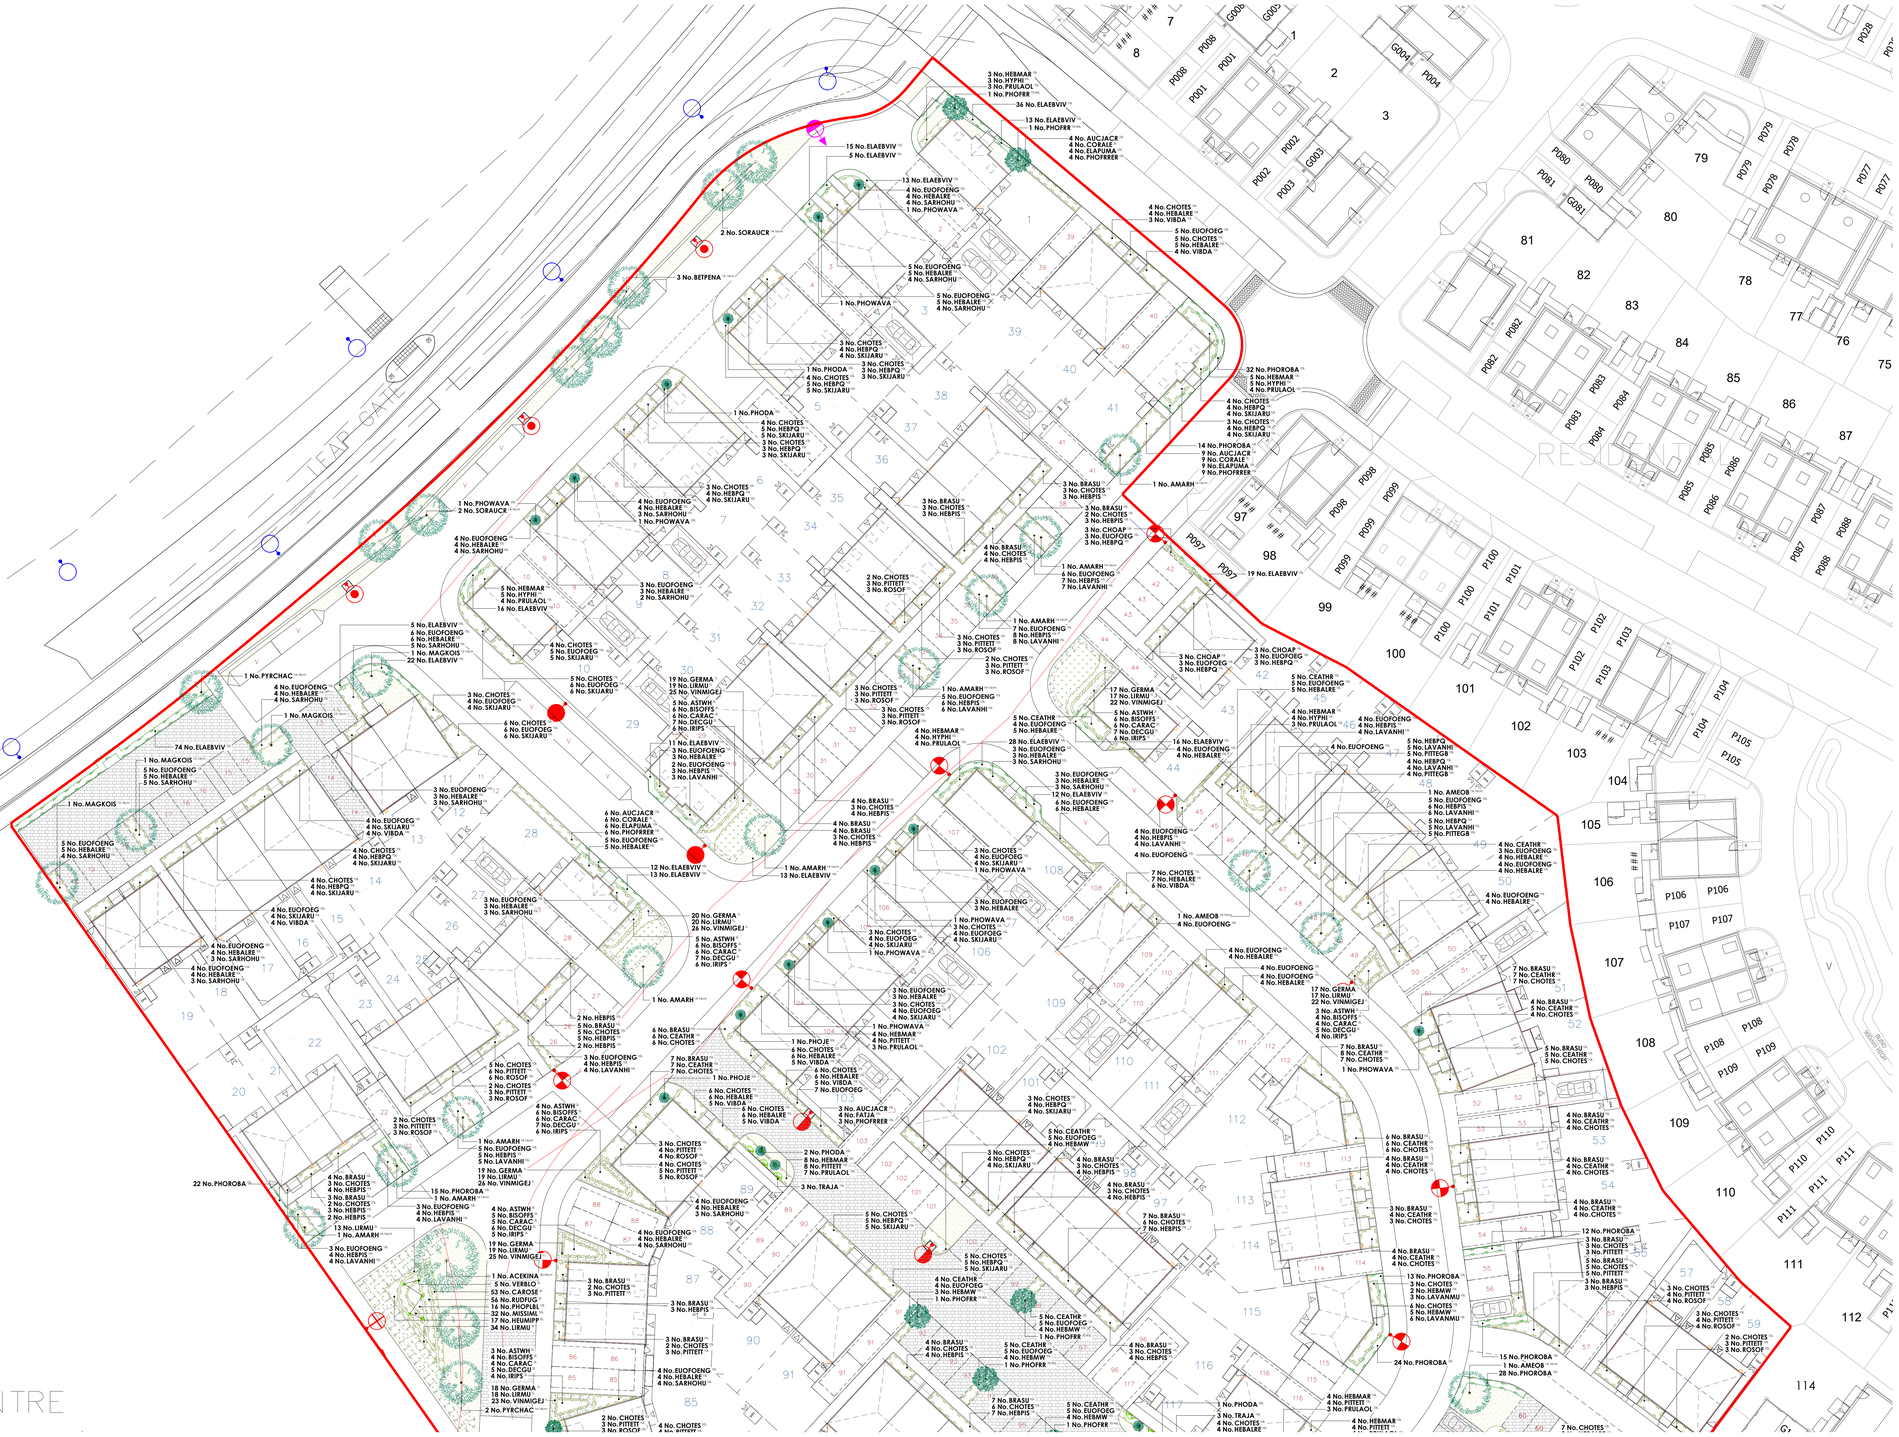

Header

Trees - Plots

Abbr	Species	Supply	Size	Girth	Number
MAGKOIS	Magnolia kobus 'Isis'	HStd :Clear Stem 175-200 :BR	350-425cm	12-14cm	4
AMARH	Amelanchier arborea 'Robin Hill'	HStd :Clear Stem 175-200 :BR	425-600cm	14-16cm	10
AMEOB	Amelanchier 'Obelisk'	HStd :Clear Stem 175-200 :BR	425-600cm	14-16cm	9

Total :23

Trees - Public Open Space

Abbr	Species	Supply	Size	Girth	Number
BETPENA	Betula pendula	POS :EHStd :Clear Stem 175-200 :C 50L	350-425cm	12-14cm	5
SORAUCR	Sorbus aucuparia 'Cardinal Royal'	POS :EHStd :Clear Stem 175-200 :BR	425-600cm	14-16cm	5
MALTRI	Malus trilobata	POS :EHStd :Clear Stem 175-200 :BR	425-600cm	16-18cm	3
PYRCHAC	Pyrus calleryana 'Chanticleer'	POS :EHStd :Clear Stem 175-200 :RB	425-600cm	16-18cm	5
ACEKINA	Acer platanoides 'Crimson King'	POS :5M :Clear Stem min 200 :RB	600cm+	20-25cm	1

Total :19

Specimen Shrubs

Abbr	Species	Pot Size	Height	Habit	Number
ELAEBVIV	Elaeagnus ebbingei 'Viveleg'	25L	125-150cm	Hf Std :Clear stem 80/100cm :60/70cm dia. head.	2
PHODA	Phormium 'Dazzler'	25L	100-125cm	Trp Crn	6
PHOJE	Phormium 'Jester'	25L	100-125cm	Trp Crn	8
PHOWAVA	Phormium 'Yellow Wave'	25L	100-125cm	Trp Crn	12
PHOFRR	Photinia x fraseri 'Red Robin'	70-90L	250-300cm	HStd: 12-14cm	6
TRAJA	Trachelospermum jasminoides	15L	100-150cm	Several Shoots :Framed	6
VERBLO	Verbena bonariensis 'Lollipop'	3L		Full Pot	5

Total :45

Single-Species Hedgerows

Abbr	Species	Pot Size	Height	Habit	Density	Length	Number
ELAEBVIV	Elaeagnus ebbingei 'Viveleg'	10L	80-100cm	Bushy	0.4C/r	159.87m	406
PHOROBA	Photinia x fraseri 'Red Robin'	10L	80-100cm	Bushy	0.4C/r	81.09m	208
ELACOM	Elaegnus x ebbingei 'Compacta'	10L	80-100cm	Bushy	0.4C/r	67.34m	171

Total :308.3m Total :785

Shrubs - Plots

Abbr	Species	Pot Size	Height	Habit	Density	Area	Number
BRASU	Brachyglottis 'Sunshine'	10L	40-60cm	Bushy	0.7C/r	83.55m²	195
CEATHR	Ceanothus thyrsiflorus repens	10L	40-60cm	Bushy	0.7C/r	101.18m²	237
CHOAP	Choisya 'Aztec Pearl'	10L	40-60cm	Bushy	0.7C/r	9.04m²	21
CHOTES	Choisya ternata 'Sundance'	10L	40-60cm	Bushy	0.7C/r	204.77m²	476
EUOFOENG	Euonymus fortunei 'Emerald 'n' Gold'	10L	30-40cm	Bushy	0.7C/r	111.27m²	260
EUOFOEG	Euonymus fortunei 'Emerald Gaiety'	10L	30-40cm	Bushy	0.7C/r	66.8m²	159
HEBMAR	Hebe 'Marjorie'	10L	40-60cm	Bushy	0.7C/r	29.36m²	68
HEBMW	Hebe 'Mrs Winder'	10L	40-60cm	Bushy	0.7C/r	29.31m²	68
HEBPQ	Hebe 'Purple Queen'	10L	40-60cm	Bushy	0.7C/r	75.42m²	179
HEBALBE	Hebe albicans 'Red Edge'	10L	30-40cm	Bushy	0.7C/r	115.34m²	270
HEBPIS	Hebe pinguifolia 'Sutherlandii'	10L	30-40cm	Bushy	0.7C/r	66.74m²	158
HYPHI	Hypericum 'Hidcote'	10L	40-60cm	Bushy	0.7C/r	22.06m²	52
LAVANHI	Lavandula angustifolia 'Hidcote'	10L	30-40cm	Bushy	0.7C/r	67.58m²	157
LAVANMU	Lavandula angustifolia 'Munstead'	10L	30-40cm	Bushy	0.7C/r	9.12m²	21
PITTEGB	Pittosporum tenuifolium 'Golf Ball'	10L	30-40cm	Bushy	0.7C/r	23.23m²	57
PITTETI	Pittosporum tenuifolium 'Tom Thumb'	10L	30-40cm	Bushy	0.7C/r	64.04m²	150
PRULAOL	Prunus laurocerasus 'Otto Luyken'	10L	60-80cm	Bushy	0.7C/r	39.24m²	92
ROSOF	Rosmarinus officinalis	10L	40-60cm	Bushy	0.7C/r	41.67m²	97
SARHOHU	Sarcococca humilis	10L	30-40cm	Bushy	0.7C/r	28.22m²	68
SKUARJU	Skimmia japonica 'Rubella'	10L	40-60cm	Bushy	0.7C/r	66m²	155
VIBDA	Viburnum davidii	10L	40-60cm	Bushy	0.7C/r	25.63m²	59

Total :1279.57m² Total :2999

Shrubs - Screen Mix

Abbr	Species	Pot Size	Height	Habit	Density	Area	Number
CORALE	Cornus alba 'Elegantissima'	3L	60-80cm	Branched	0.75C/r	16.26m²	32
AUCJACR	Aucuba japonica 'Crotonifolia'	10L	60-80cm	Bushy	0.75C/r	29.42m²	58
ELAPUMA	Elaeagnus pungens 'Maculata'	10L	80-100cm	Bushy	0.75C/r	25.09m²	49
FATJA	Fatsia japonica	10L	80-100cm	Bushy	0.75C/r	5.77m²	12
PHOFRRER	Photinia x fraseri 'Red Robin'	10L	80-100cm	Bushy	0.75C/r	32.36m²	63

Total :108.9m² Total :214

Shrubs - POS

Abbr	Species	Pot Size	Height	Habit	Density	Area	Number
LIRMU	Liriope muscari	3L		Full Pot	0.4C/r	7.3m²	47
RUDFUG	Rudbeckia fulgida sullivantii 'Goldsturm'	3L			0.4C/r	8.85m²	56
CAROSE	Carex oshimensis 'Evergold'	5L	20-30cm	Full Pot	0.45C/r	10.67m²	53
HEUMIP	Heuchera micrantha 'Palace Purple'	5L		Full Pot	0.5C/r	4.01m²	17
MISSML	Miscanthus sinensis 'Morning Light'	10L		Full Pot	0.5C/r	7.84m²	32
PHOPLBL	Phormium 'Platts Black'	15L	80-100cm	Triple crown	0.6C/r	5.42m²	16

Total :44.09m² Total :221

Rain Garden Edge Mix

Abbr	Species	Supply	Density	Area	Number
GERMA	Geranium macrorrhizum	Full Pot	0.4C/r	29.53m²	189
LIRMU	Liriope muscari	Full Pot	0.4C/r	29.53m²	189
VINMIGEJ	Vinca minor 'Gertrude Jekyll'	Bushy	0.4C/r	39.36m²	250

Total :98.42m² Total :628

Rain Garden Base Mix

Abbr	Species	Supply	Density	Area	Number
ASTWH	Astilbe White	Full Pot	0.5C/r	9.34m²	42
BISOFFS	Bistorta officinalis 'Superba'	Full Pot	0.5C/r	12.47m²	55
CARAC	Carex aculta	Well Rooted	0.5C/r	12.47m²	55
DECGU	Deschampsia cespitosa 'Goldtau'	Full Pot	0.5C/r	15.57m²	65
IRIPS	Iris pseudacorus	Well Rooted	0.5C/r	12.47m²	55

Total :62.32m² Total :272

Turf

Turf Name	Seed Mix Supplier
Medallion Turf	Rolawn Ltd

SuDS Meadow Turf

Turf Name	Seed Mix Supplier
WFI-SUD-37 - SuDS	Wildflower Turf Ltd

Drawing to be read in conjunction with GL2339 SP 01 Landscape Specification.

Location Plan

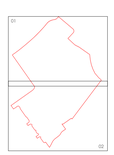

Rev	Date	Notes	Int.
A	05/09/25	Updated to the latest planning layout.	AL
B	19/01/26	Updated to the latest planning layout.	EG
C	30/01/26	Application boundary updated. Knee rail added.	AL
D	06/03/26	Updated to latest planning layout.	AL
E	09/05/26	2 additional trees added to the scheme.	AL

Project
Ashton Park, Trowbridge

Drawing title
Soft Landscape Proposals
(Sheet 1 of 2)

Status
PLANNING

Client
Barratt Homes Bristol

Scale	Drawn By	Checked By
1:250 @ A0	AL	HJ

Date	Reference
22/08/2025	**GL2339 LP 01E**

golby+luck
landscape architects

Landscape Institute Registered Practice

Scale Bar
0m 5m 10m 15m 20m 25m

tel: 01530 265688 | email: info@golbyandluck.co.uk | web: www.golbyandluck.co.uk

This drawing has been produced by GOLBY AND LUCK LTD © all rights reserved. Ordnance Survey Licence No. AC0000816156 registered with PROMAP
Office: 207 Leicester Road, Ibstock, Leicestershire, LE67 6HP