



BUILDING B

SIDE ELEVATION (EAST)

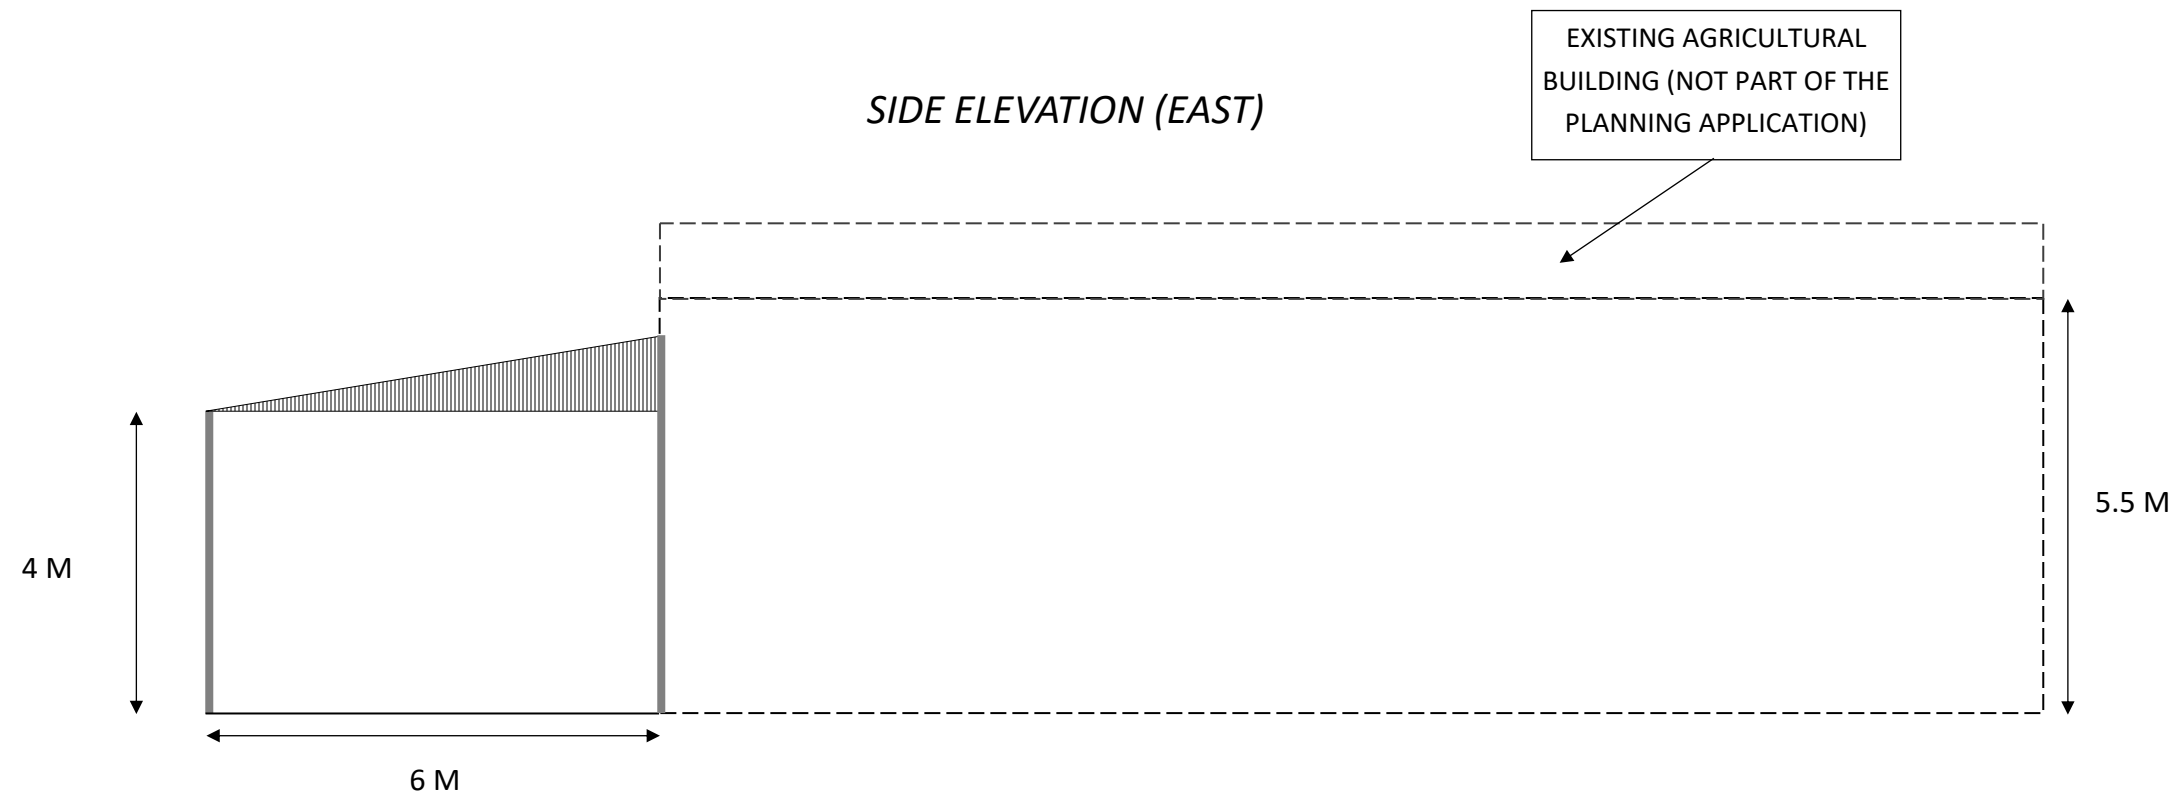

SIDE ELEVATION (WEST)

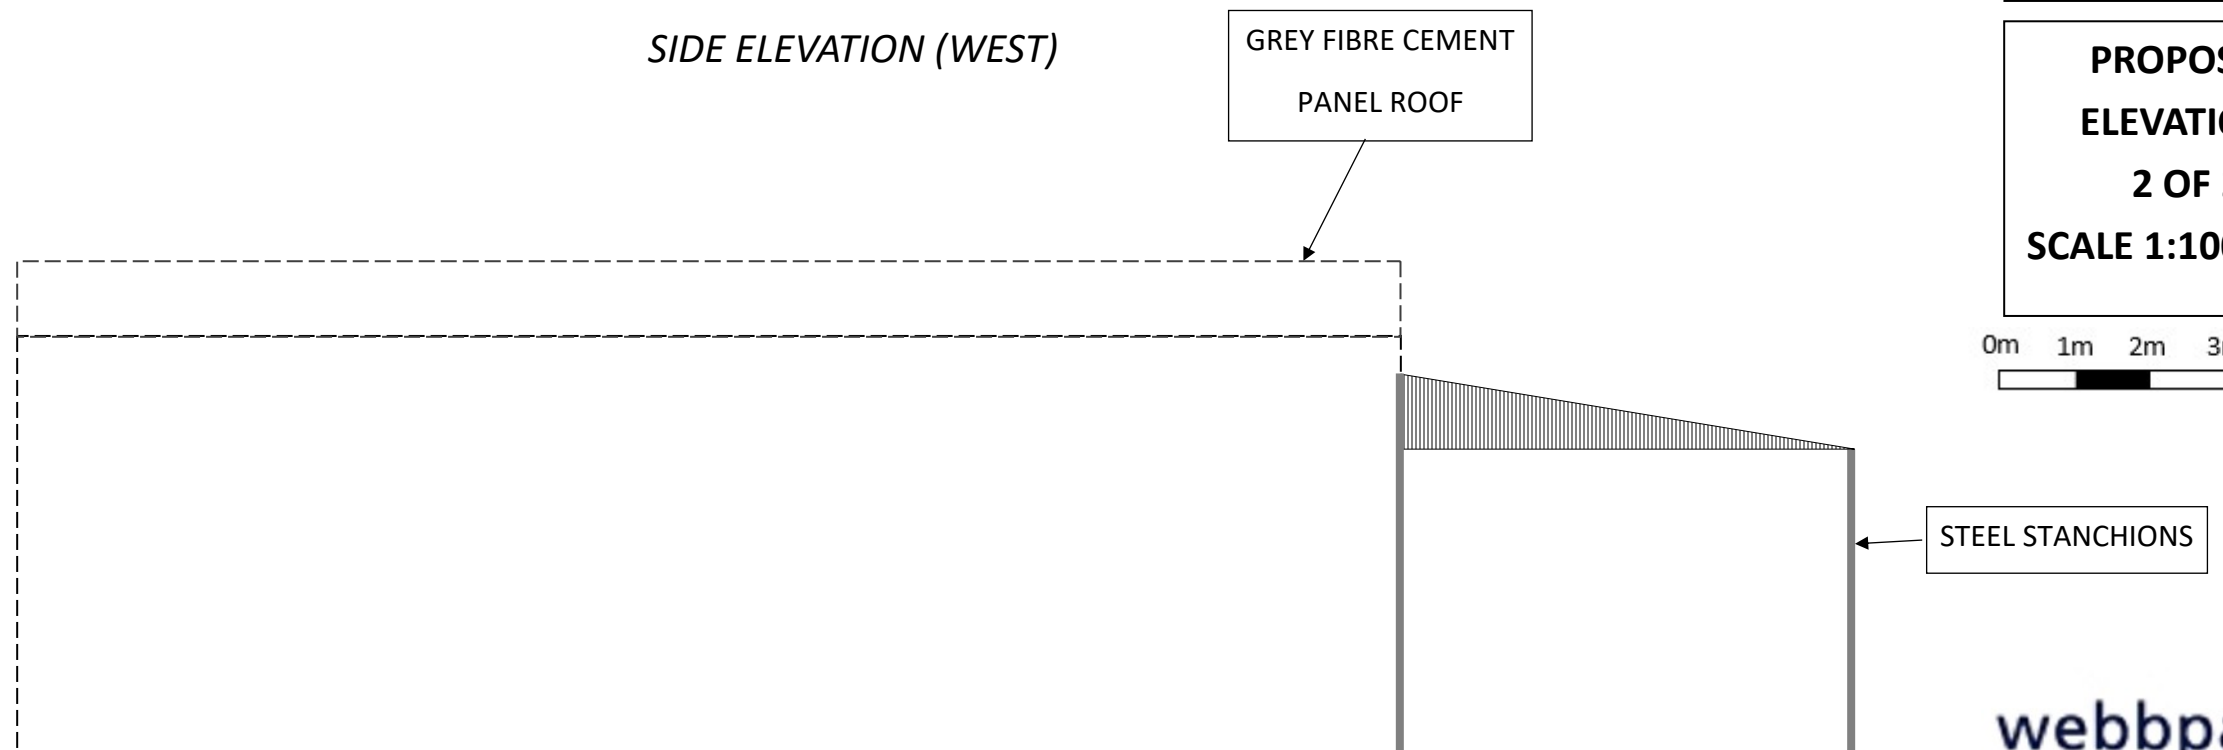

PROJECT

**Full Planning for a
farm building at:**

**Park Farm
Swindon
Wiltshire
SN5 0AQ**

**PROPOSED
ELEVATIONS
2 OF 2**

SCALE 1:100 @ A3

