



1. Window 4: Install like-for-like replacement of bottom sash section and carry out like-for-like repairs

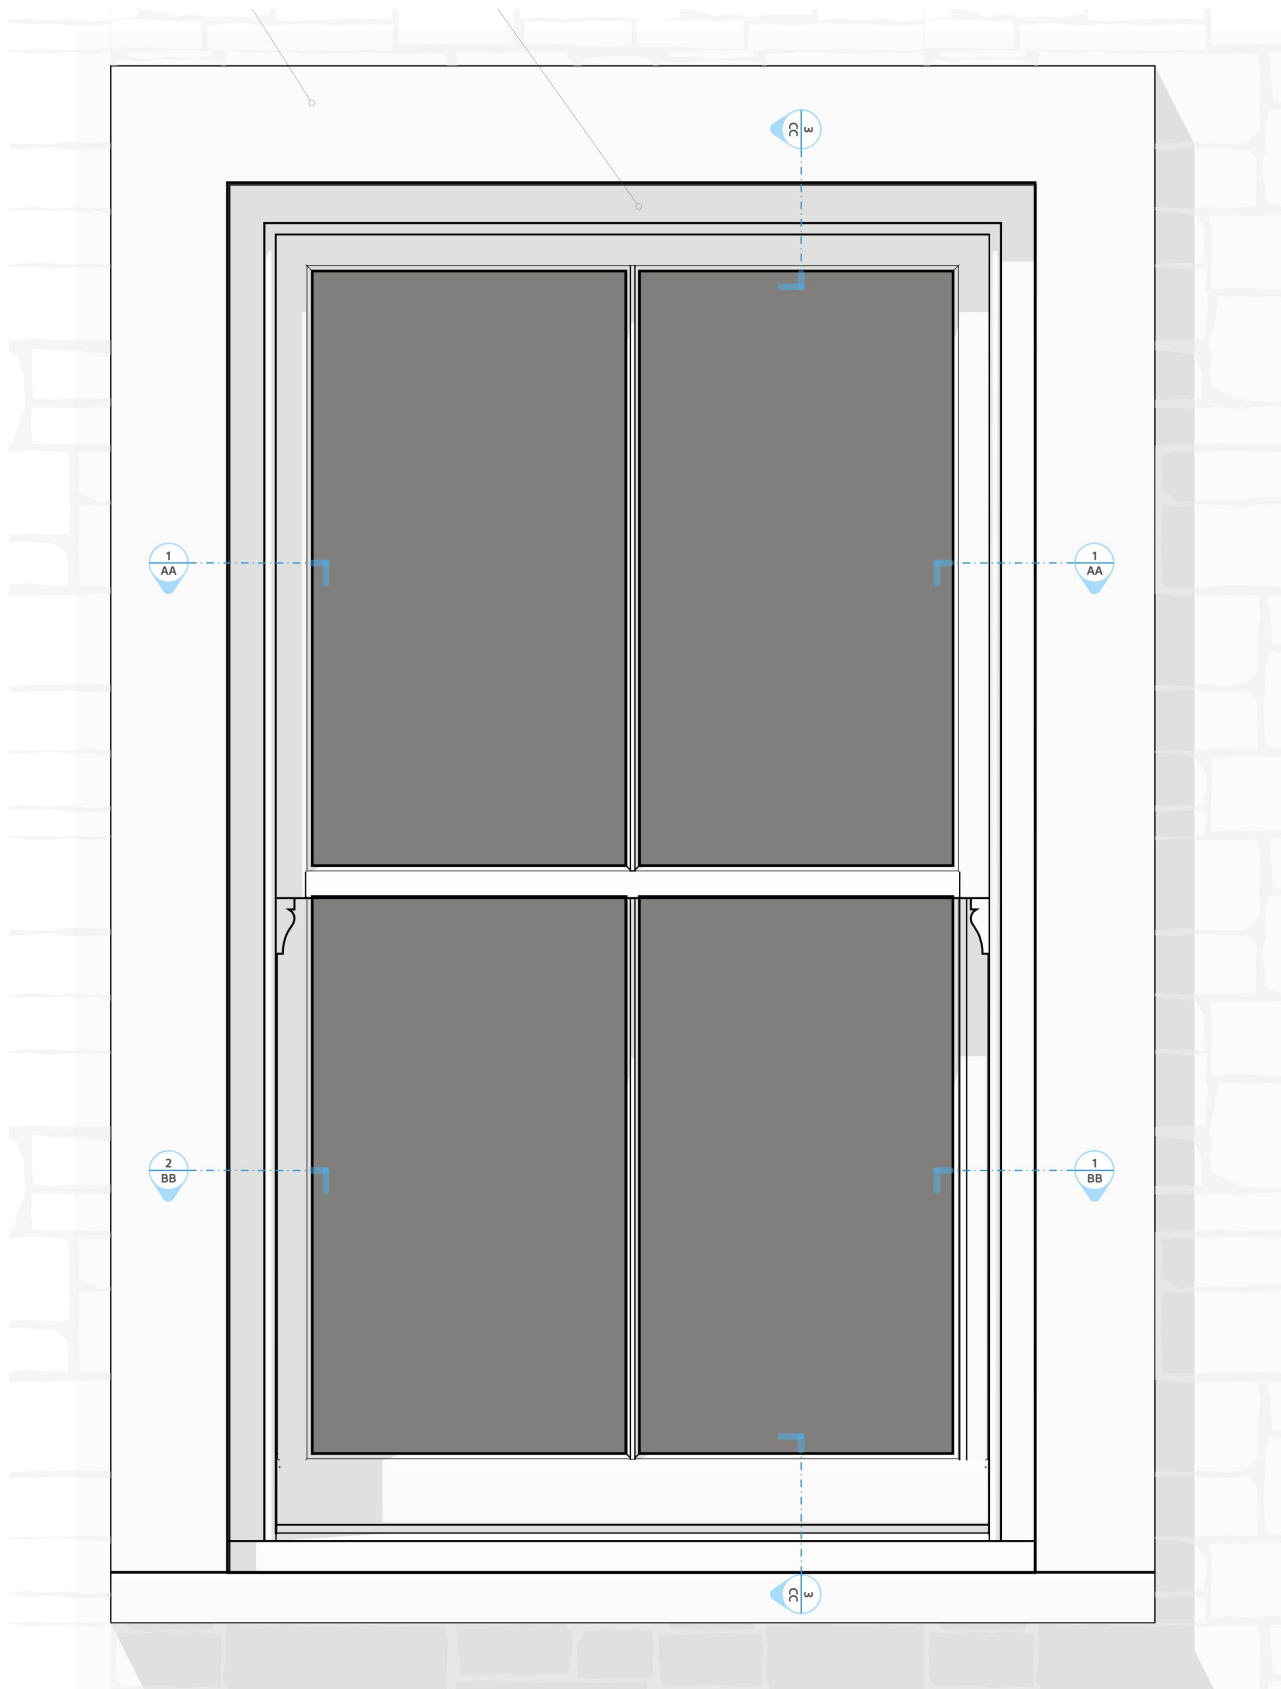

2. Carry out like-for-like repairs to windows 1-3 and 5-17

Works to include replacement of rotted sections of beading, cills etc., with new profiles to match existing

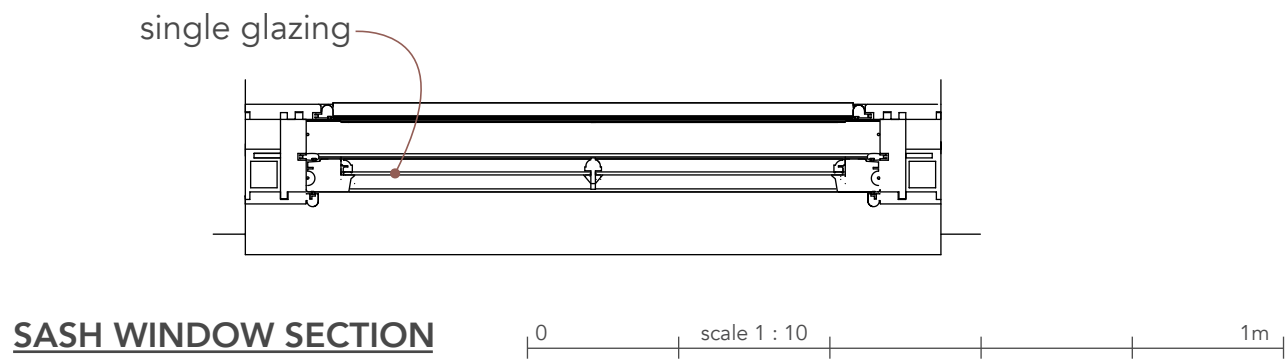

EXISTING WINDOW EXAMPLE ON SOUTH AND WEST ELEVATIONS



EXISTING WINDOW EXAMPLE ON NORTH AND EAST ELEVATIONS

3. Replace asbestos downpipe on East Elevation with Brett Martin Cast Iron Effect downpipe. Carry out repairs to existing rainwater goods

See <https://www.brettmartin.com/plumbing-drainage/our-products/product/cascade-cast-iron-effect-rainwater>



EXISTING ASBESTOS DOWNPIPE



PROPOSED BRETT MARTIN CAST IRON EFFECT DOWNPIPE

1. Window 4: Install like-for-like replacement of bottom sash section and carry out like-for-like repairs

Photographs showing irreparable state of existing lower sash



all dimensions to be confirmed on site
all works to be carried out in accordance with current Building Regulations
drawings and design copyright of SE Architecture and may not be copied, altered or reproduced without authority

project:

**The Old Court House. Court Street,
Sherston. SN16 0LL**

drawing:

**3 : Proposed Works Details
REVISION A**

March 2026

SE Architecture
07814 685519
www.se-architecture.co.uk