
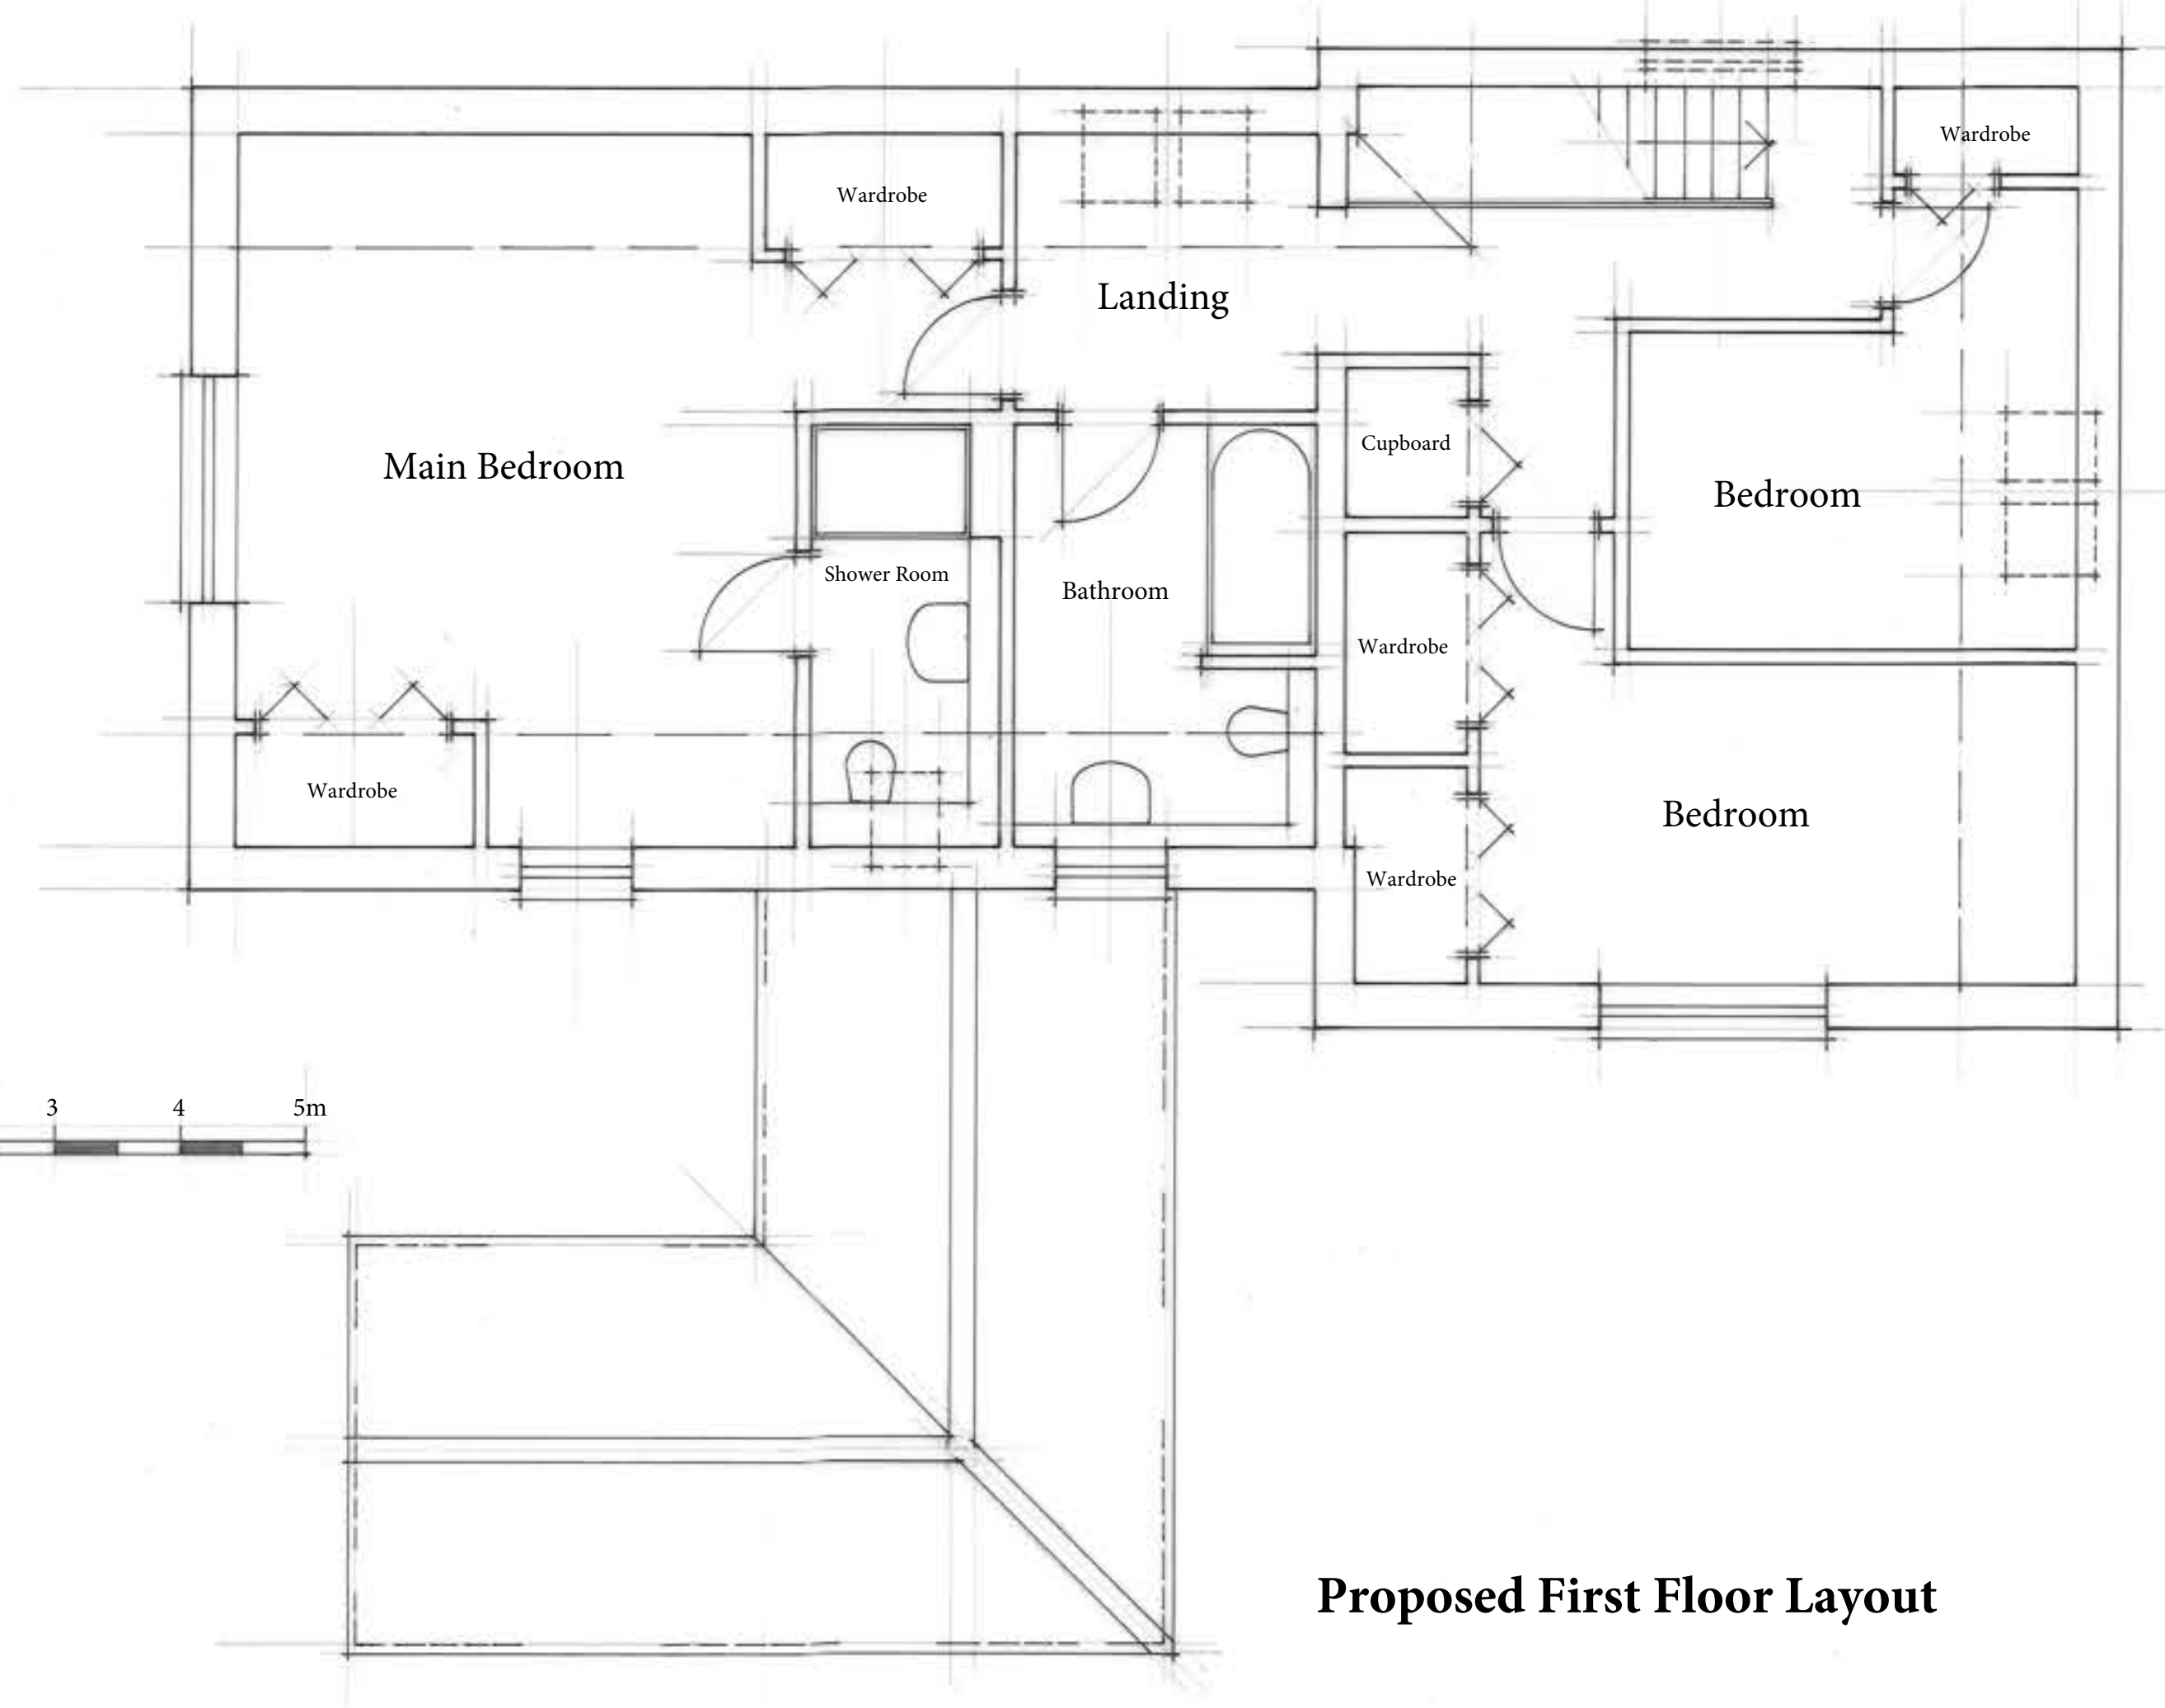
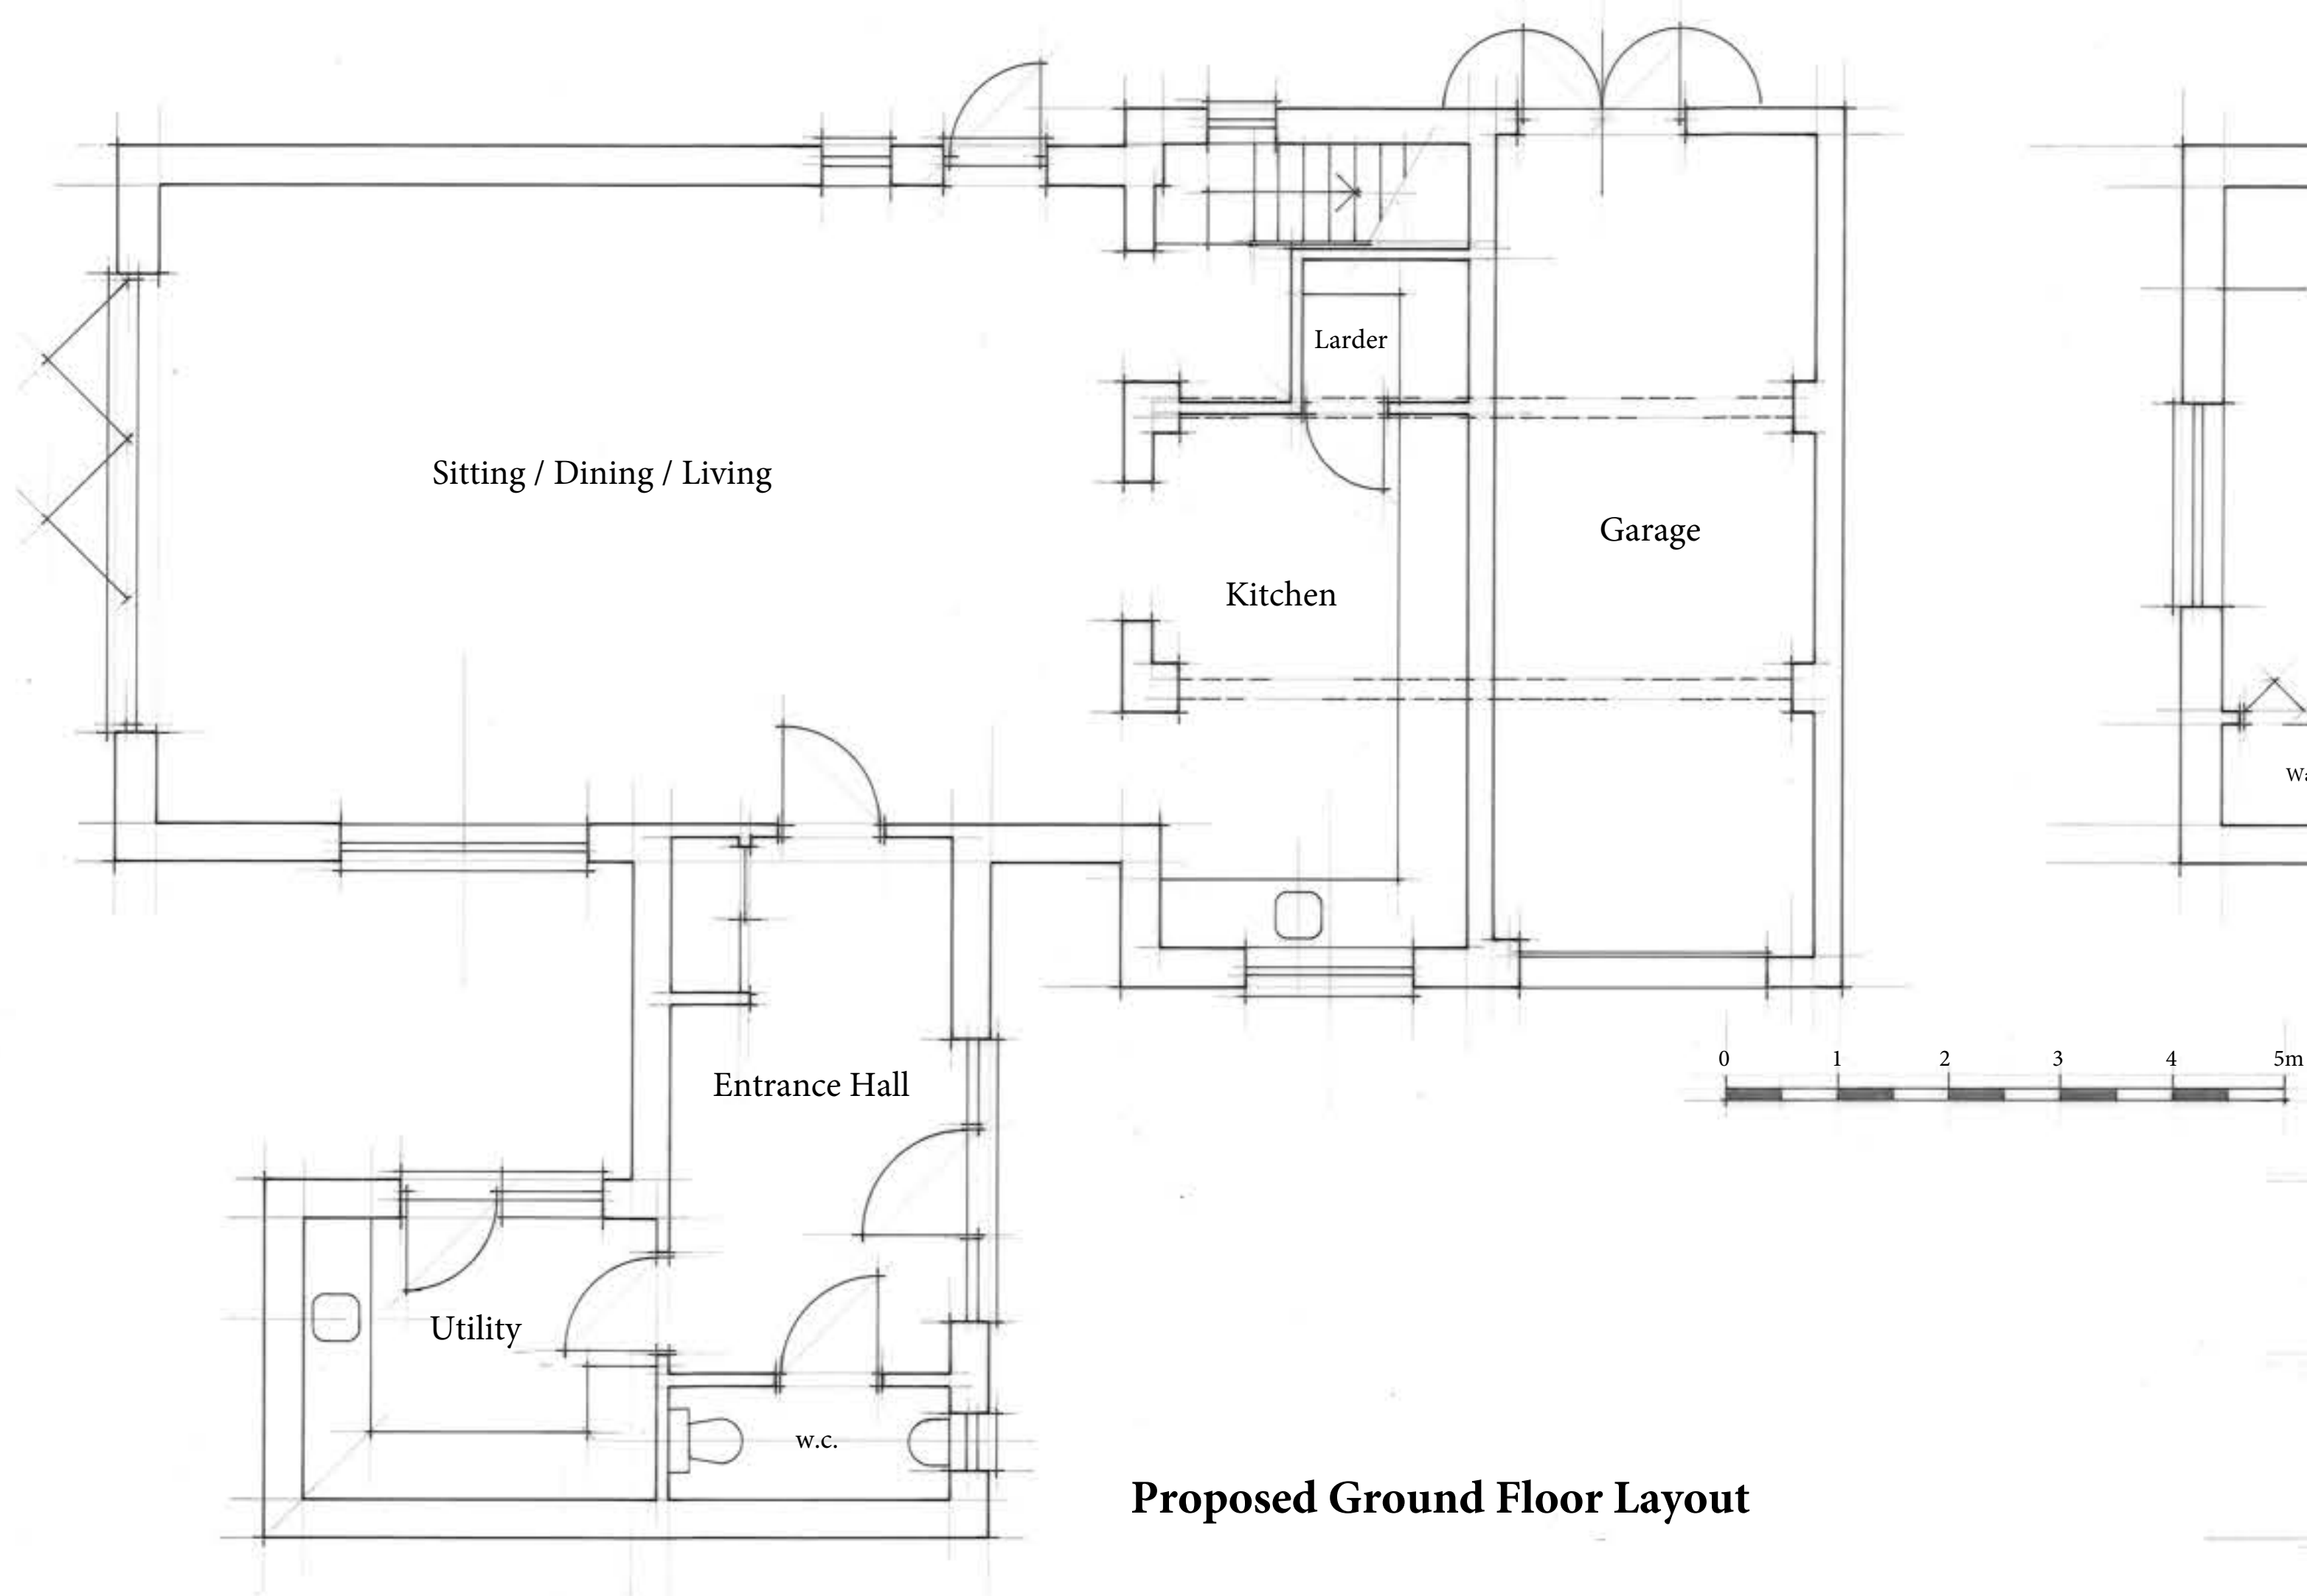
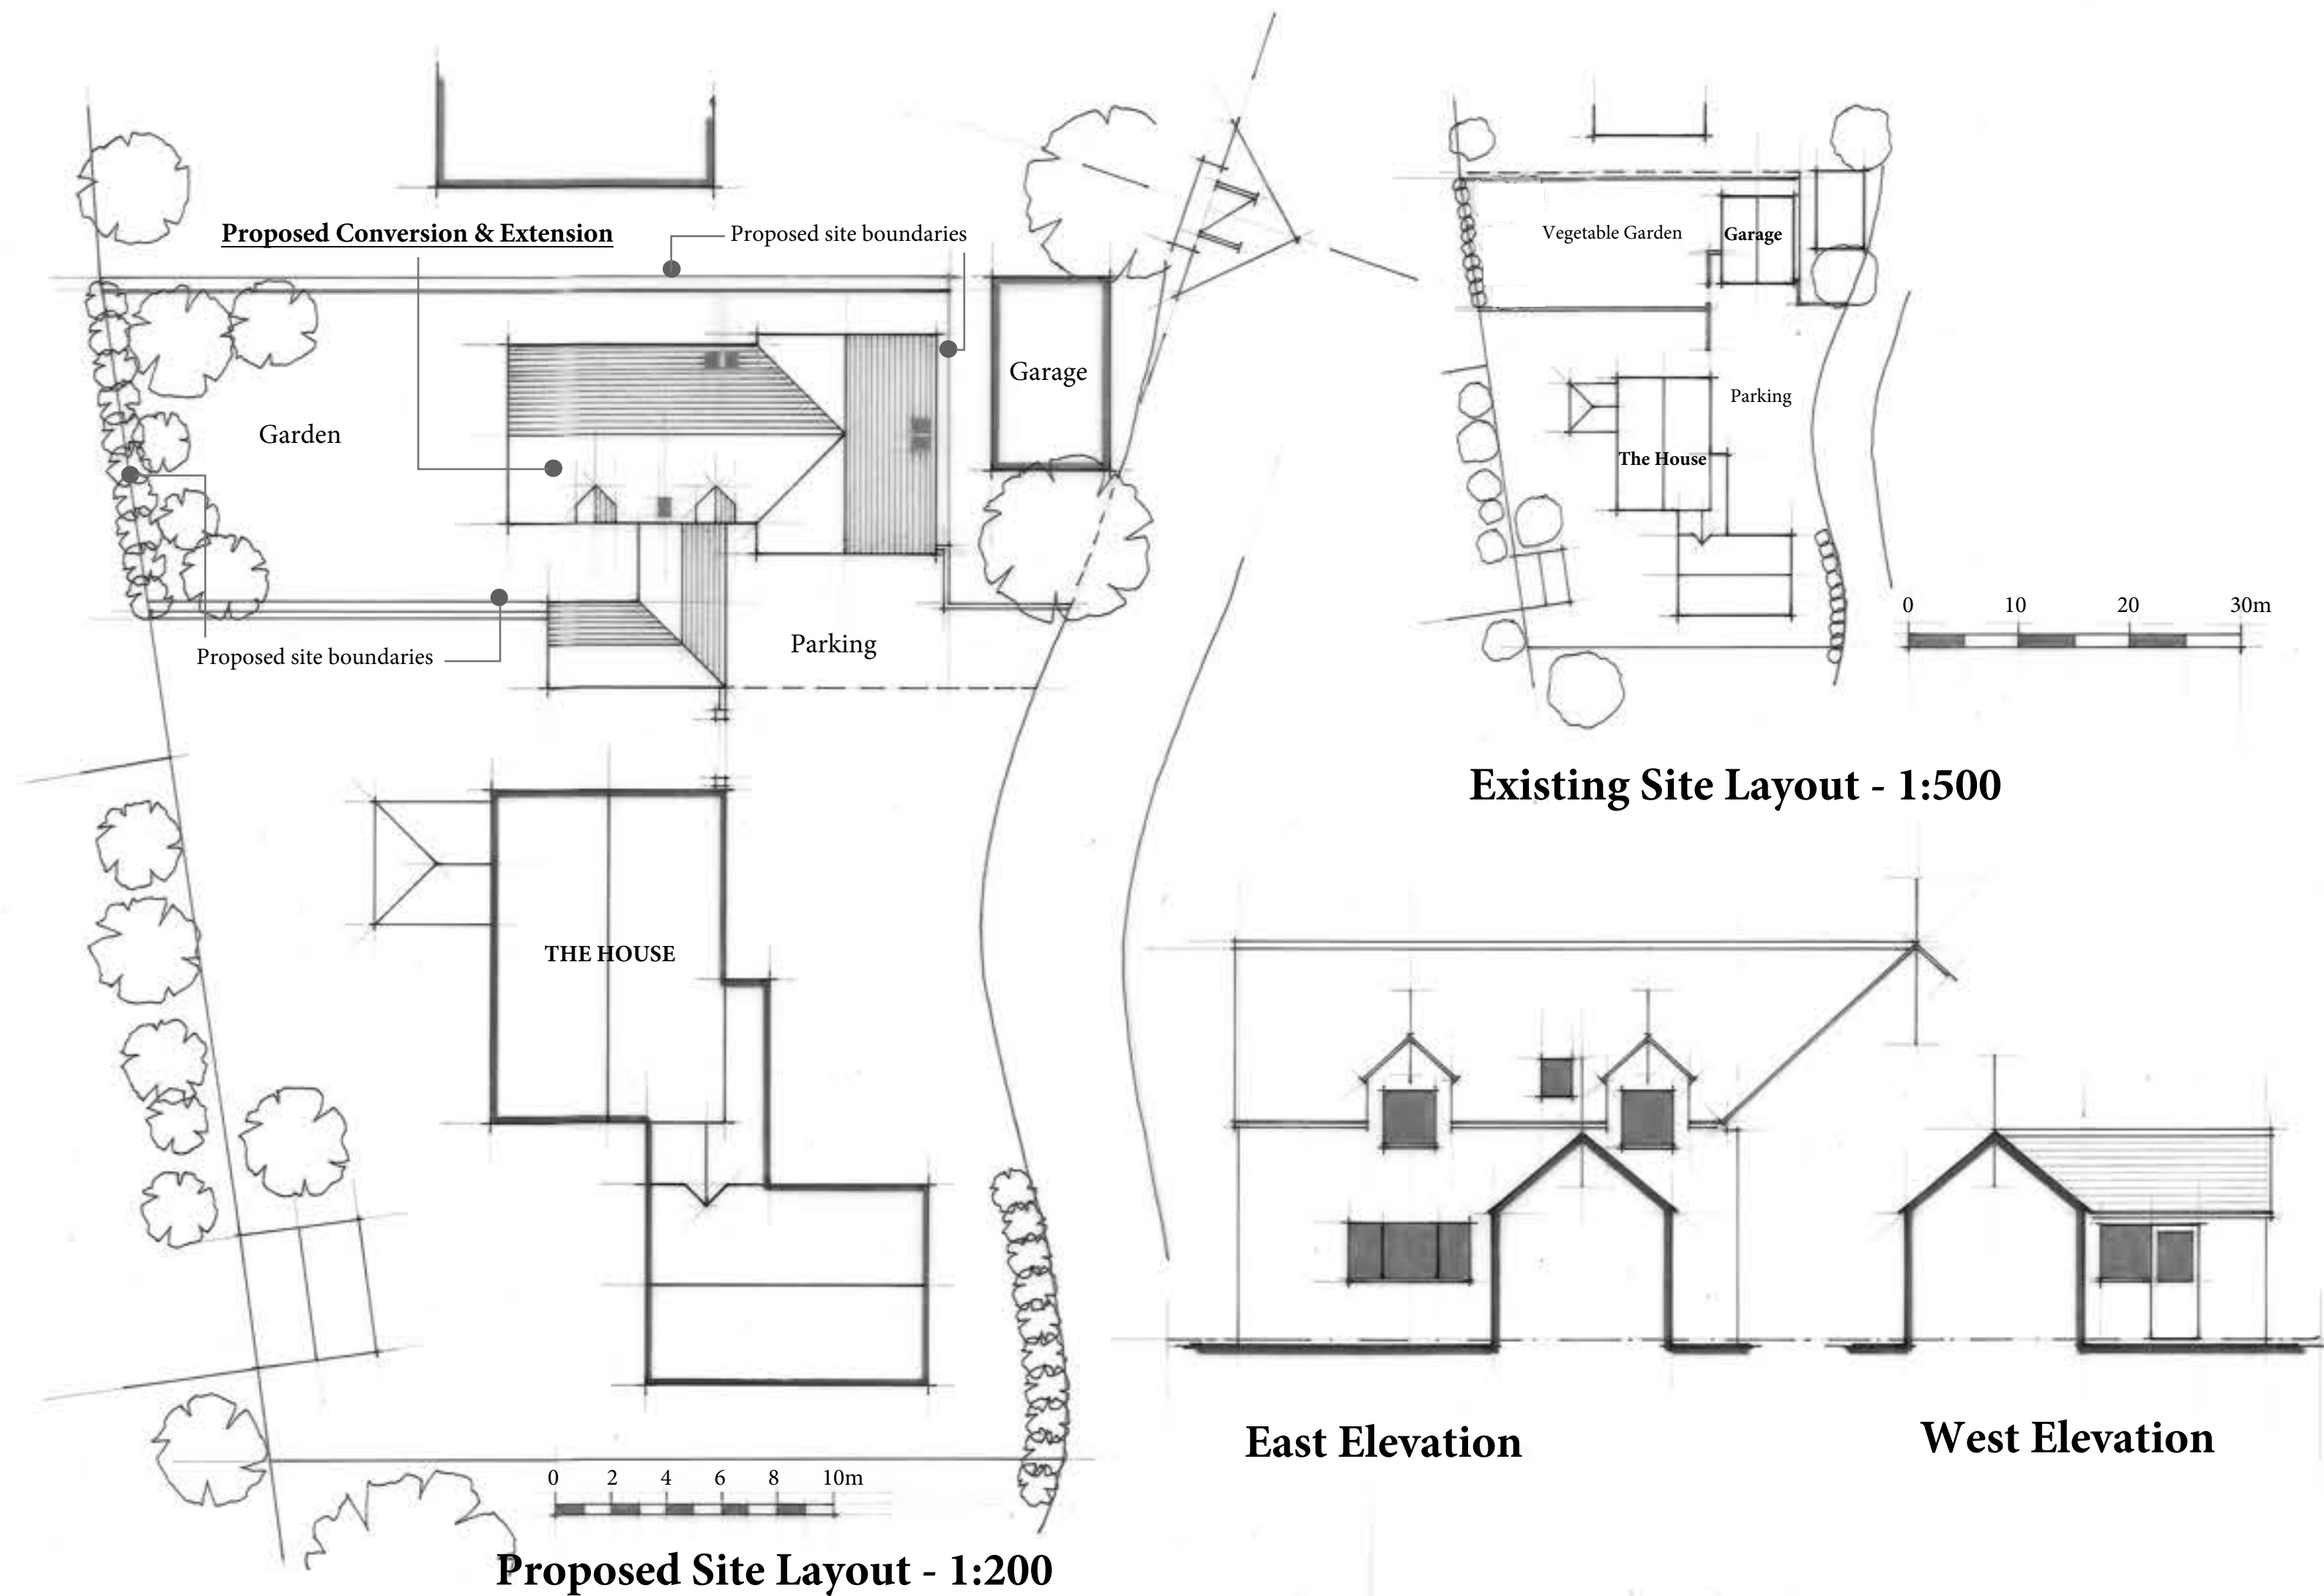
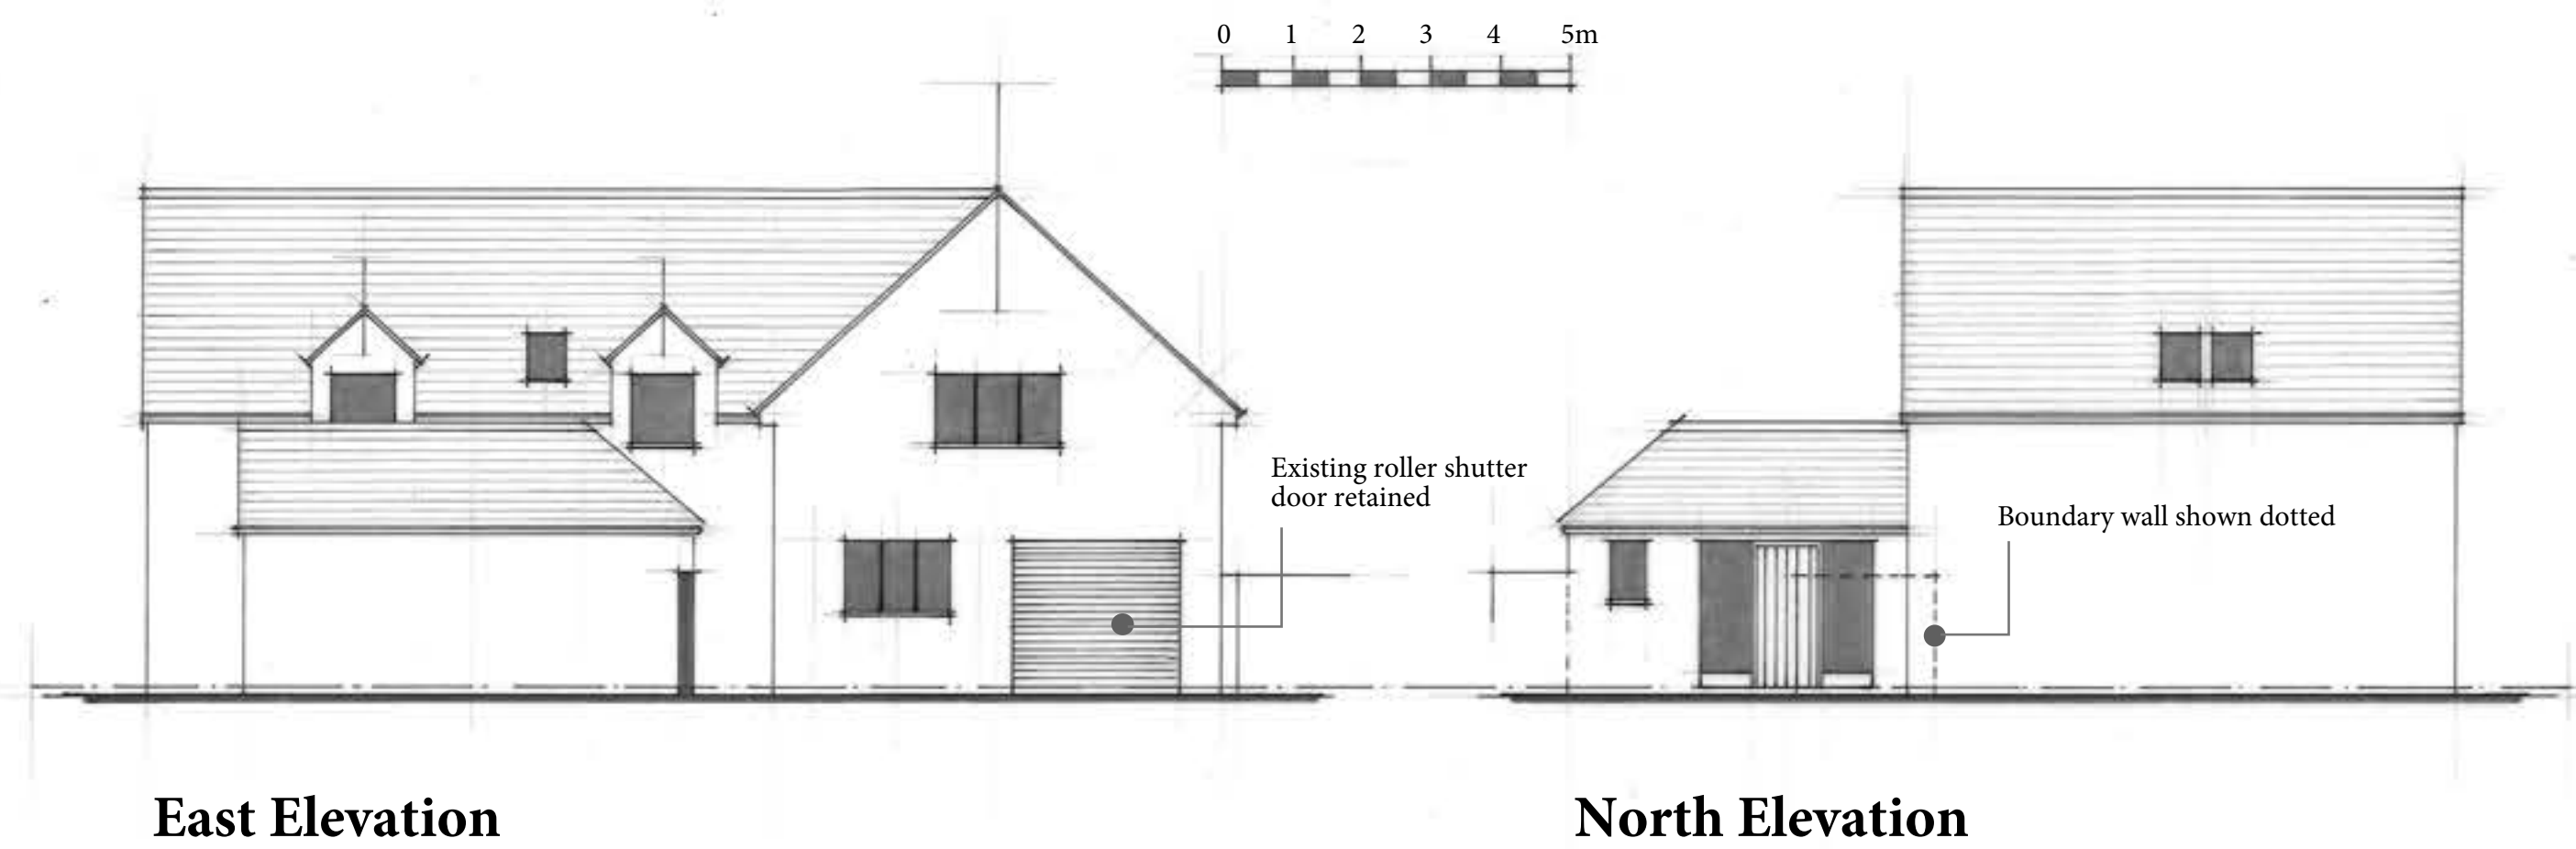


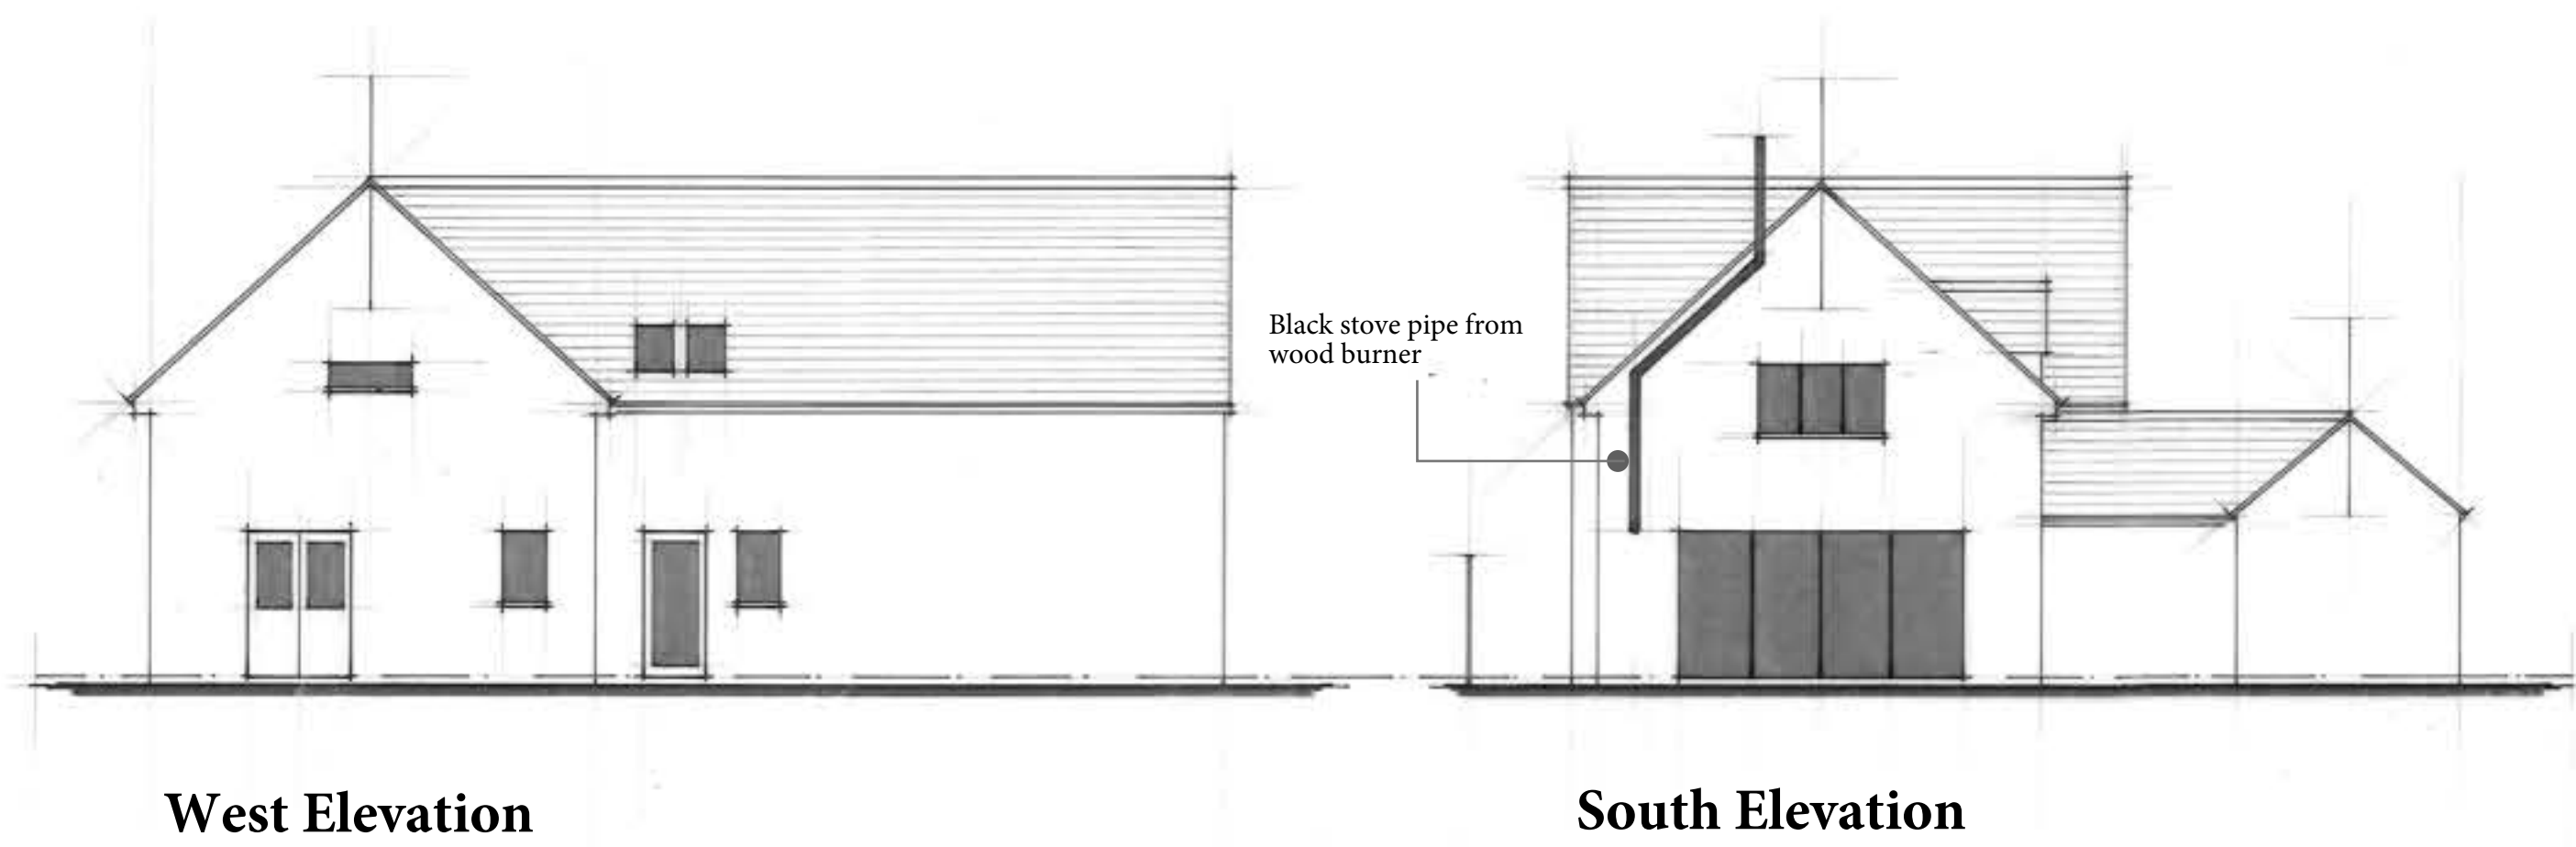

Project:
Proposed Conversion &
Extension
The House, Webbs Hill
Minety

Client:
Nigel Ritchings

Scale: 1:50/1:100/1:200/1:500 @ A1

Date: April 2026

Drawing no: 3030/01