
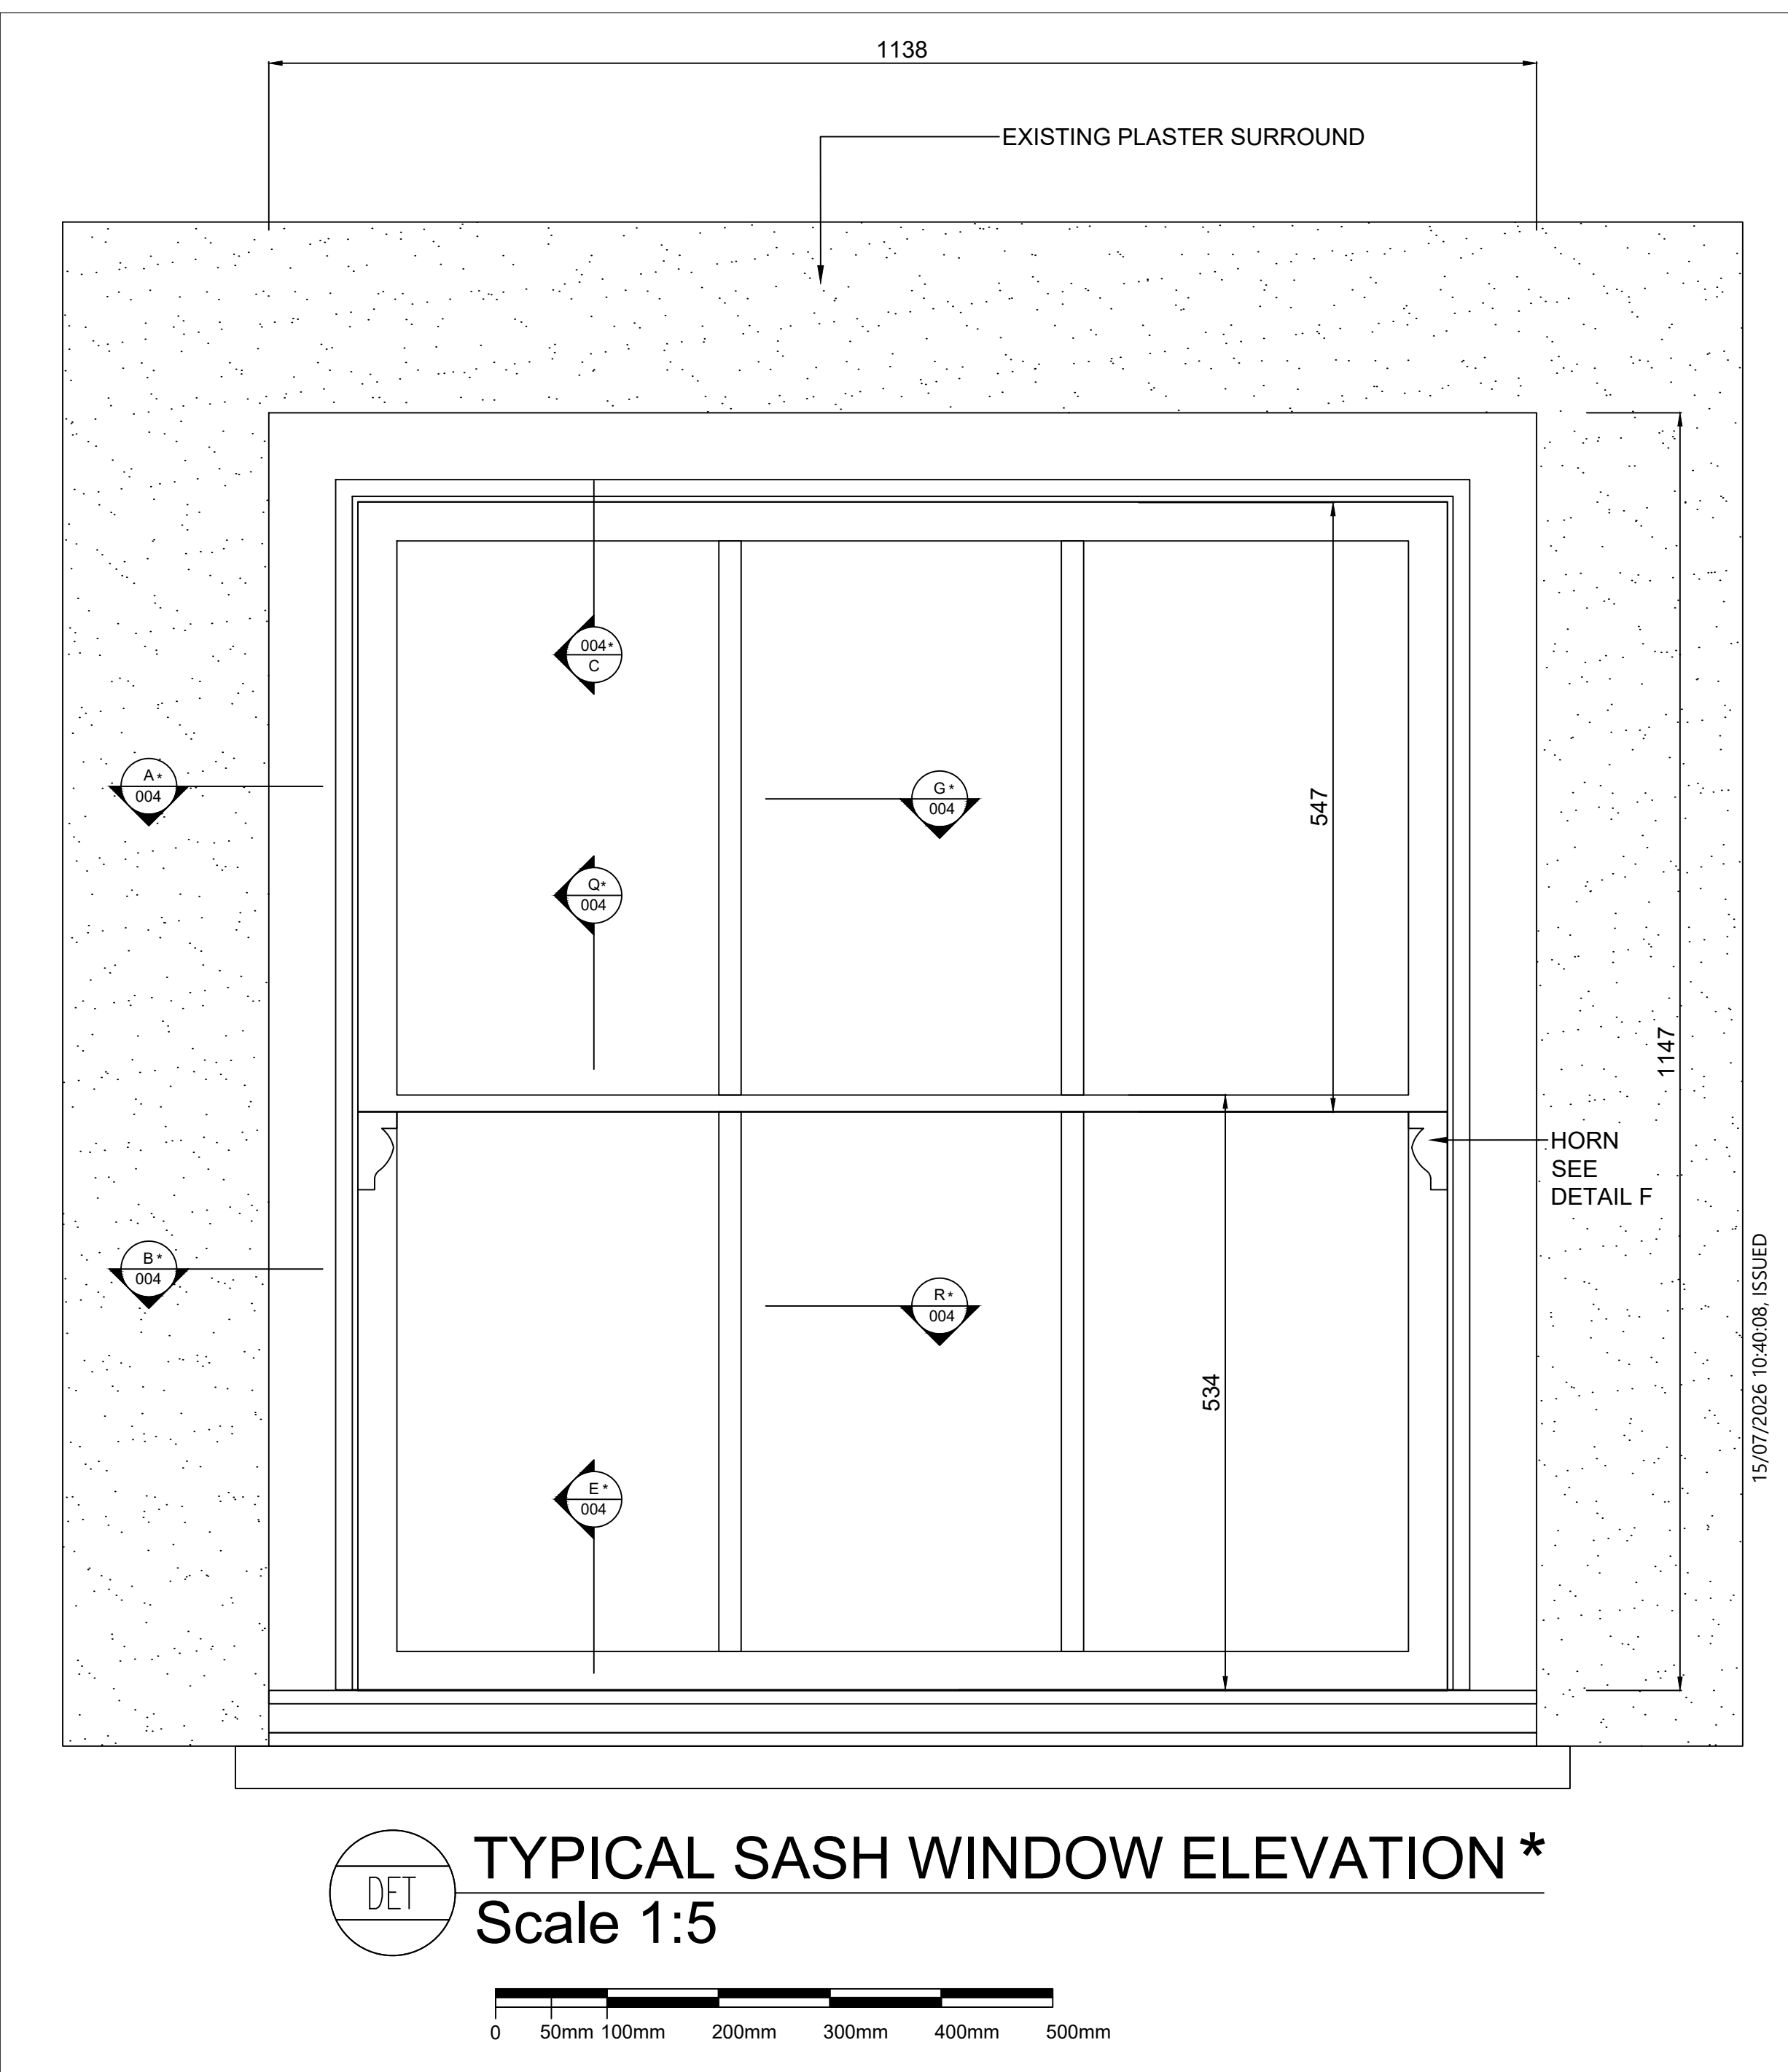
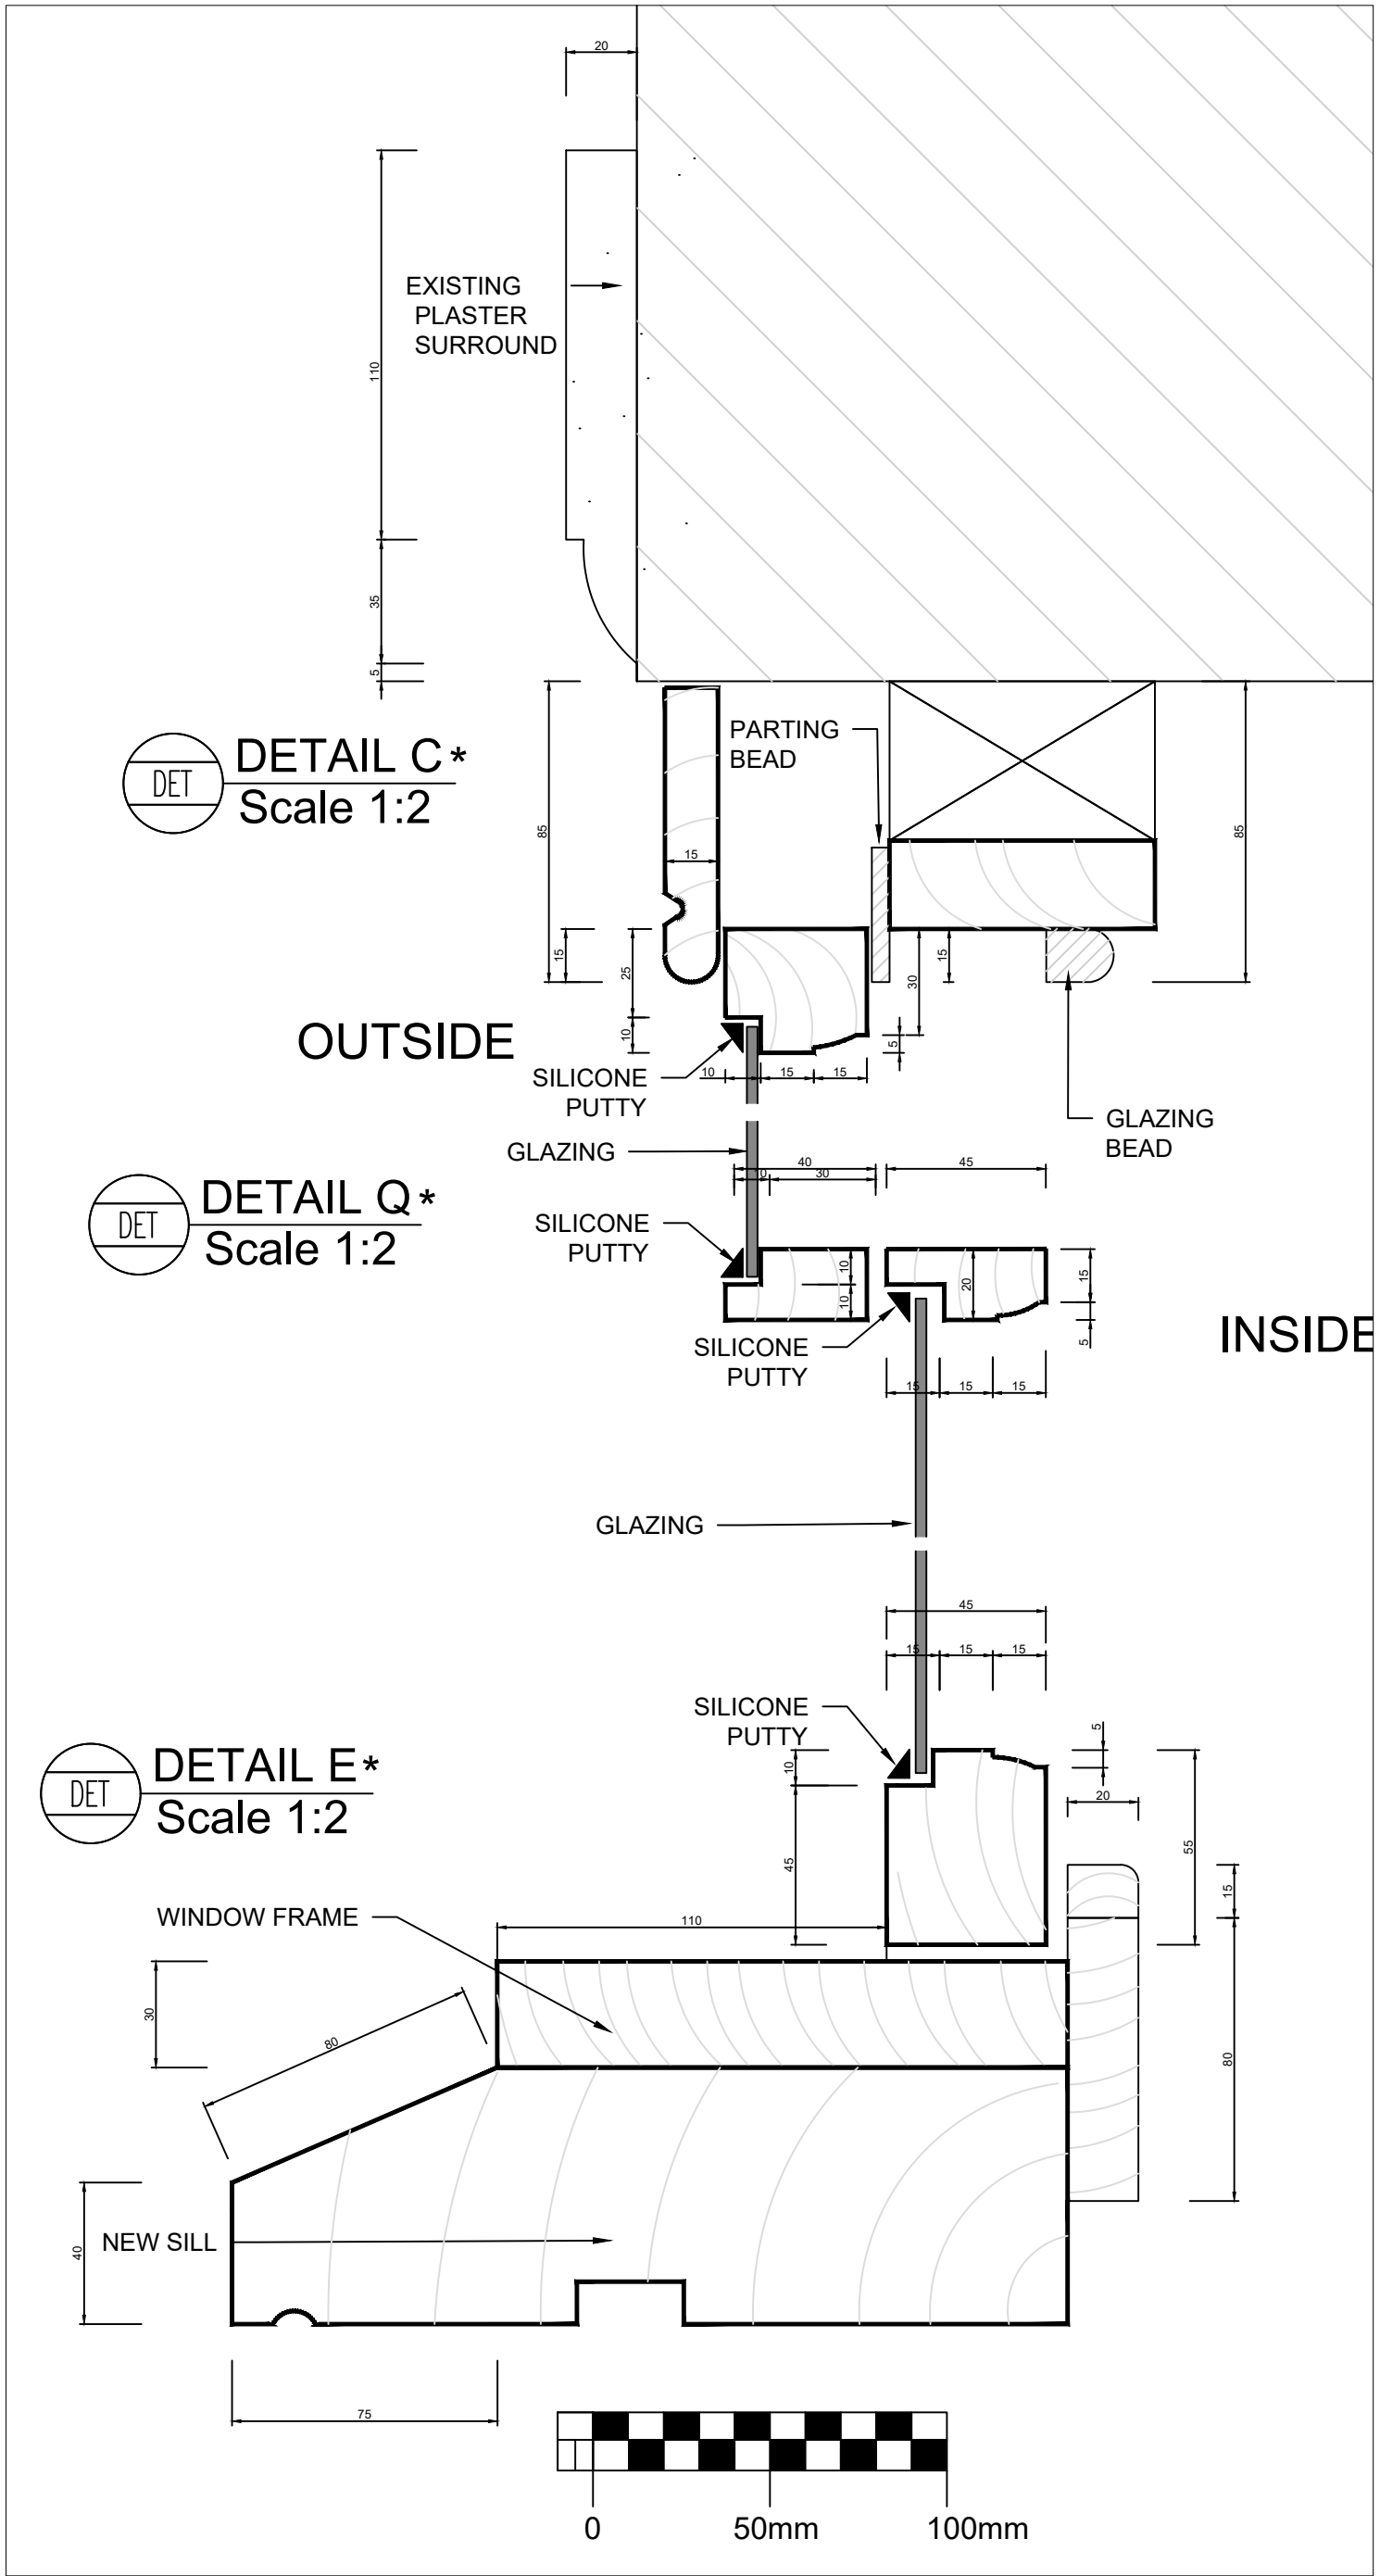
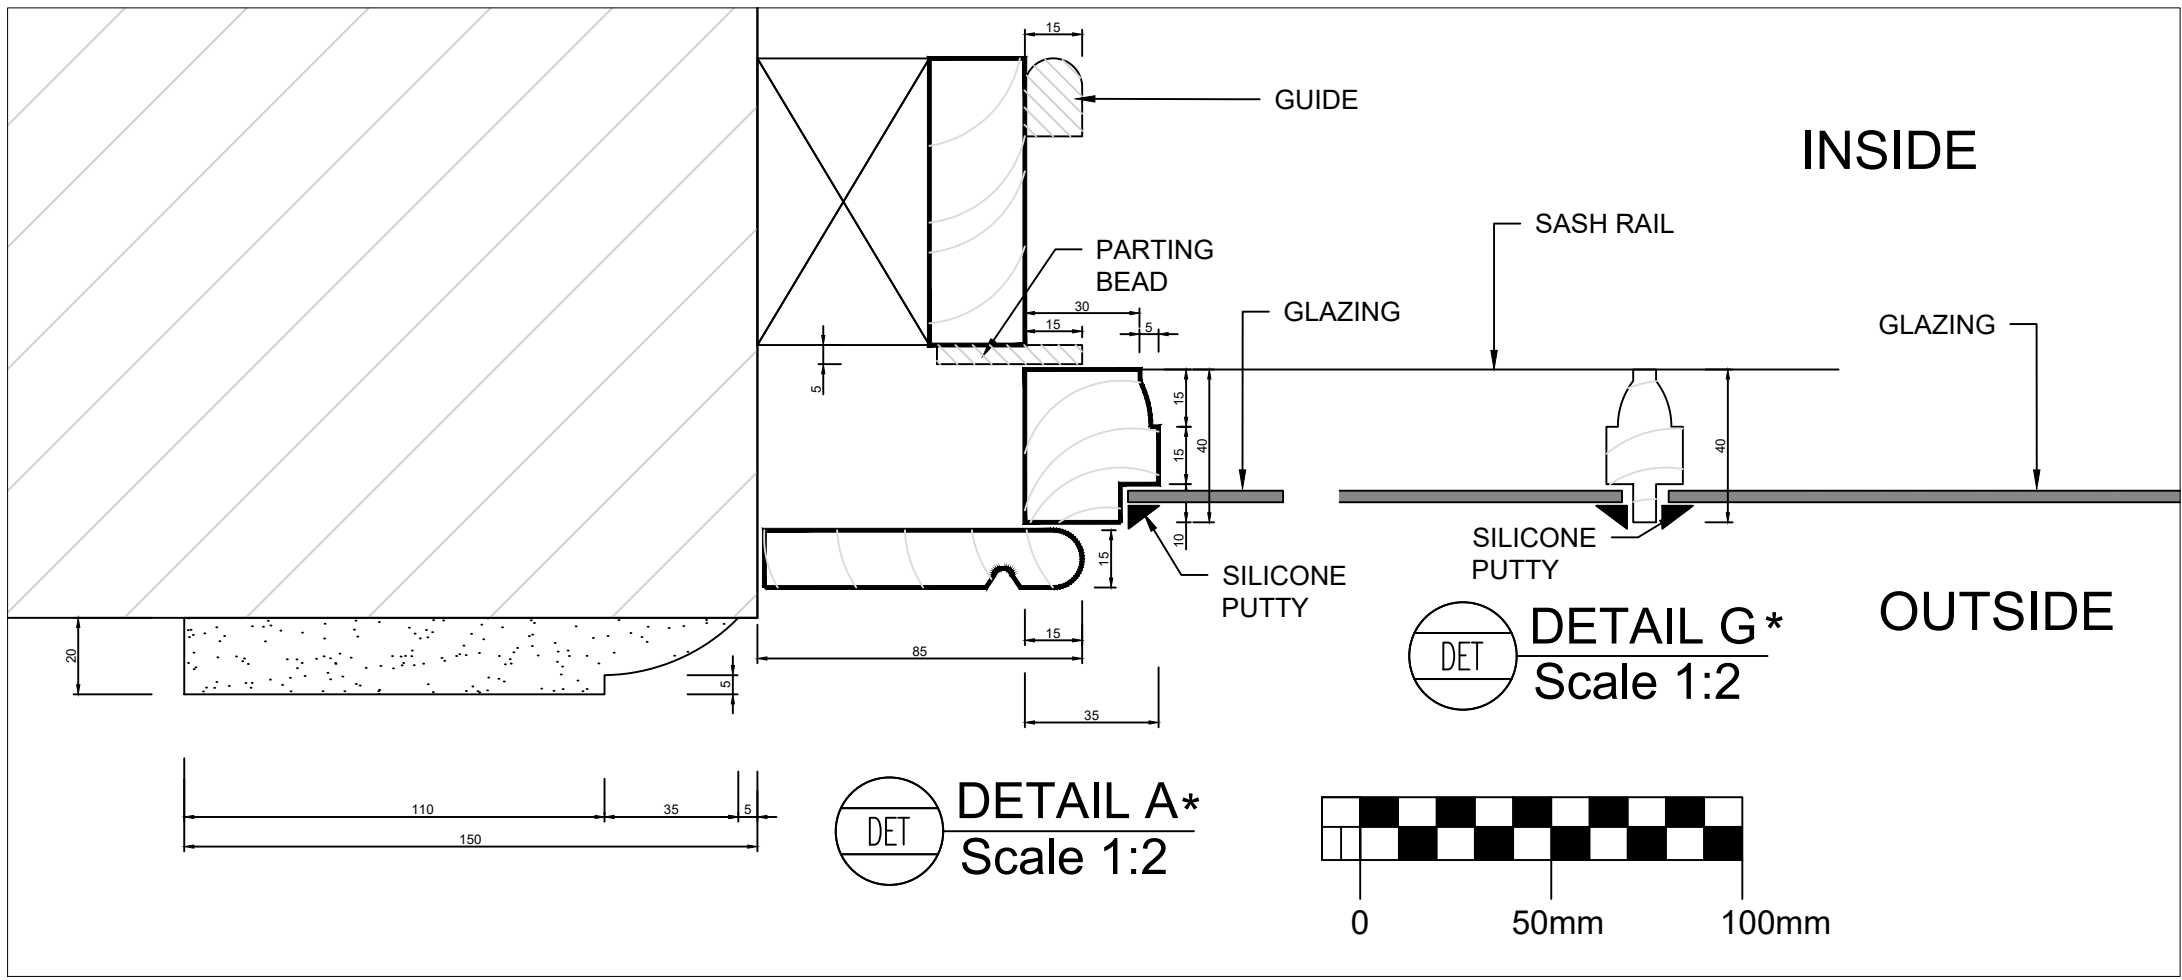
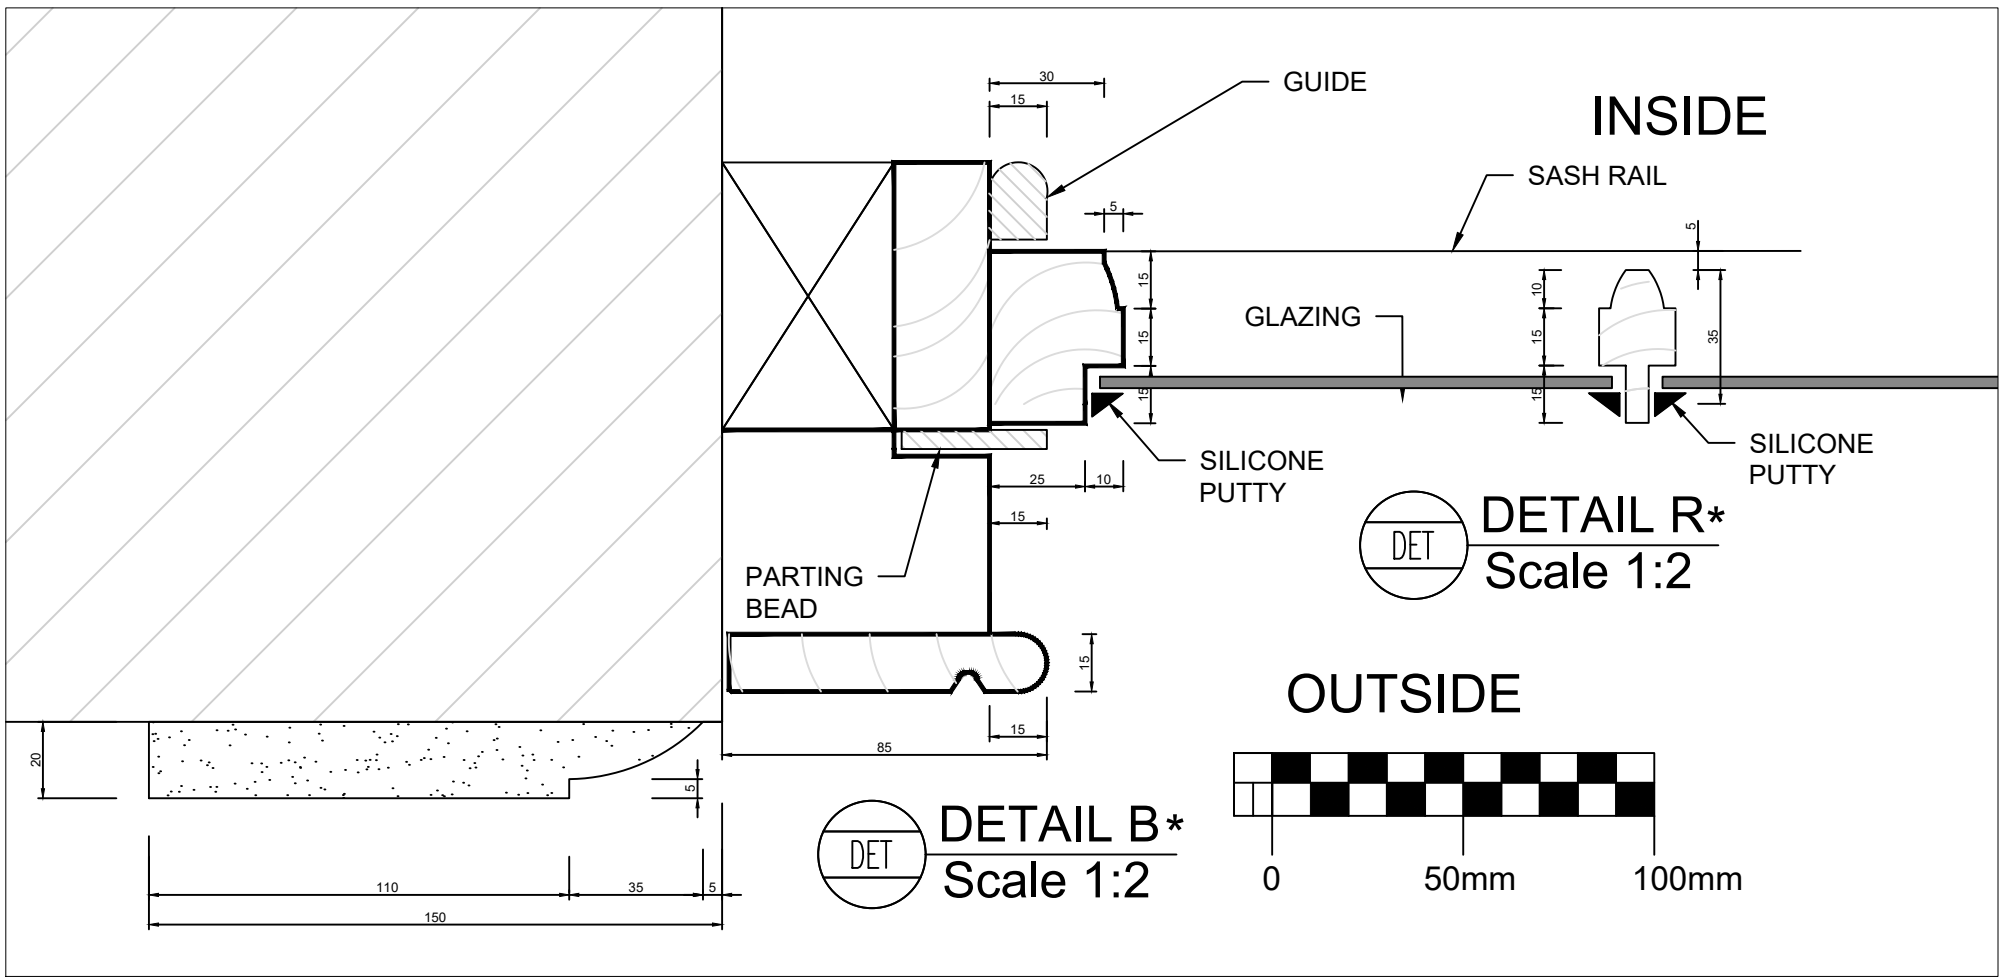


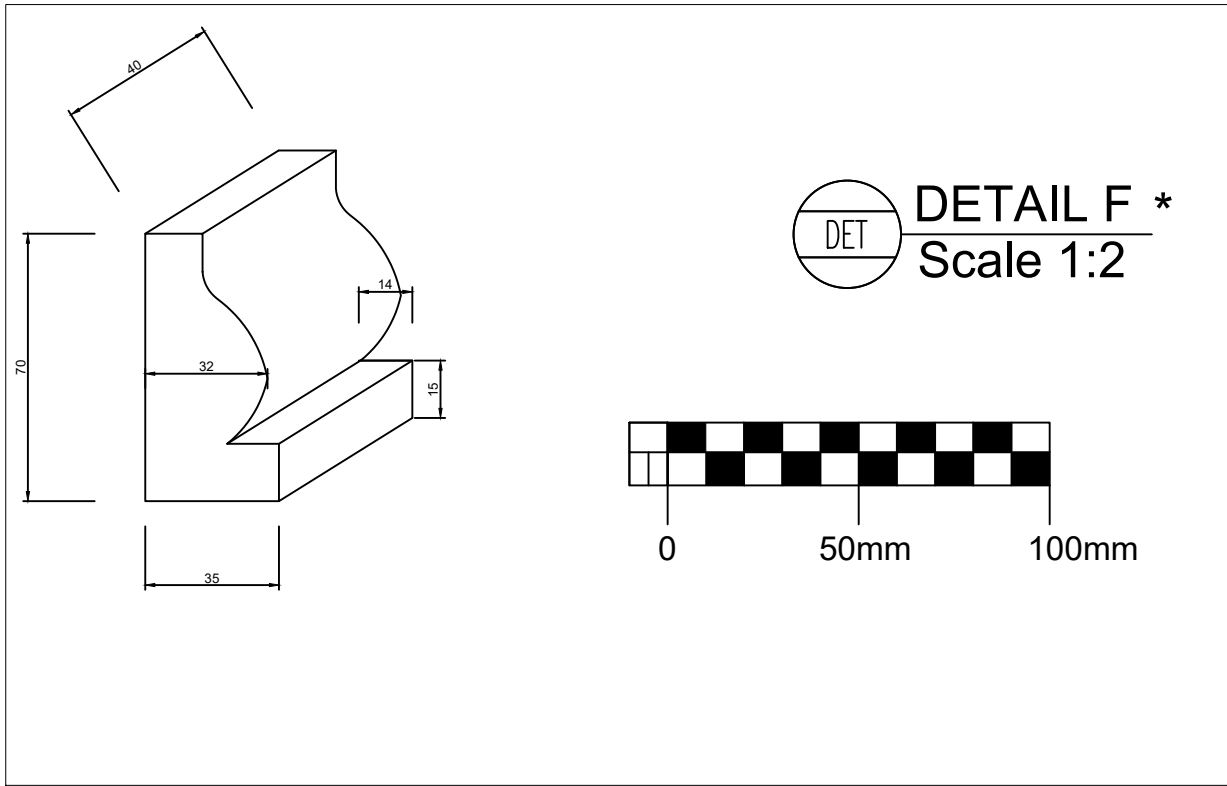

PROJECT REPLACEMENT OF FRONT FACADE WINDOWS	REVISIONS REV 00 28/05/2026 ISSUED FOR INFORMATION REV 01 11/06/2026 ISSUED FOR INFORMATION REV 02 16/06/2026 ISSUED FOR PLANNING REV 03 06/07/2026 PROJECT DESCRIPTION AND MINOR CHANGES		27 Nevis Park, Inverness, IV3 8RX Franksmith@franksmitharchitecture.co.uk Mob: 075 18 75 6845	DRAWING NUMBER 26008-PLA-004 REV03
SITE ADDRESS CROSSWAYS, SALISBURY STREET, MERE, WILTSHIRE, BA12 6HF	SCALE 1:5 & 1:2 @ A1			