
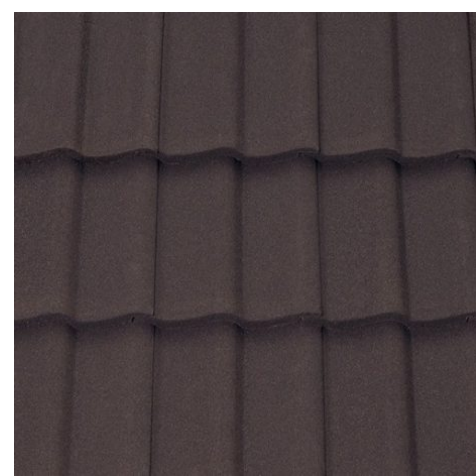
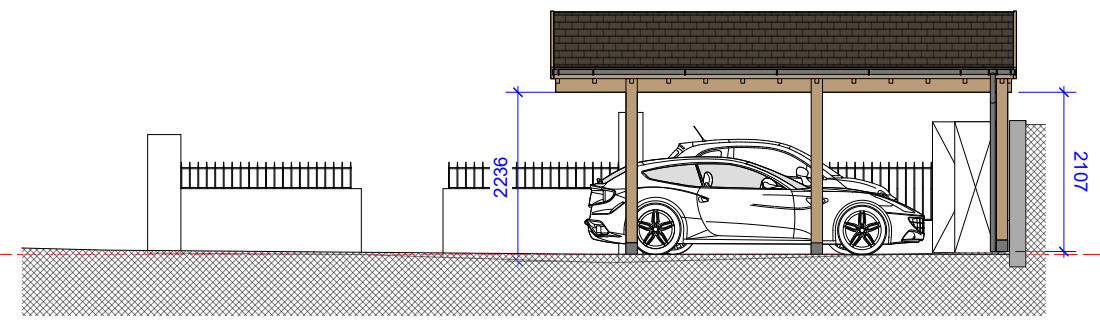
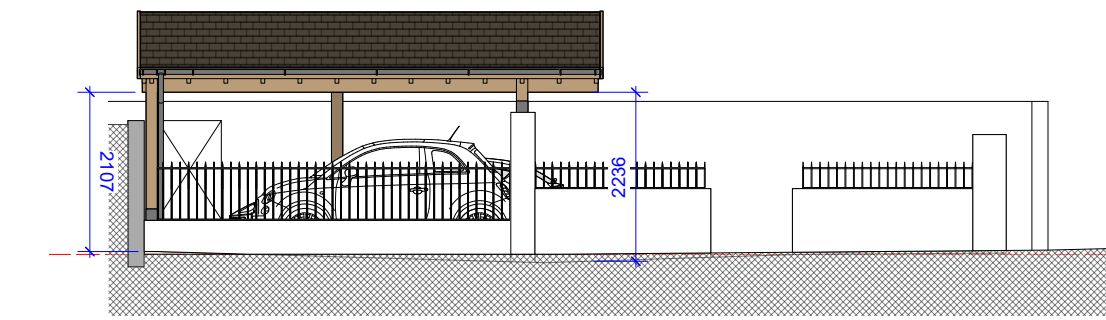
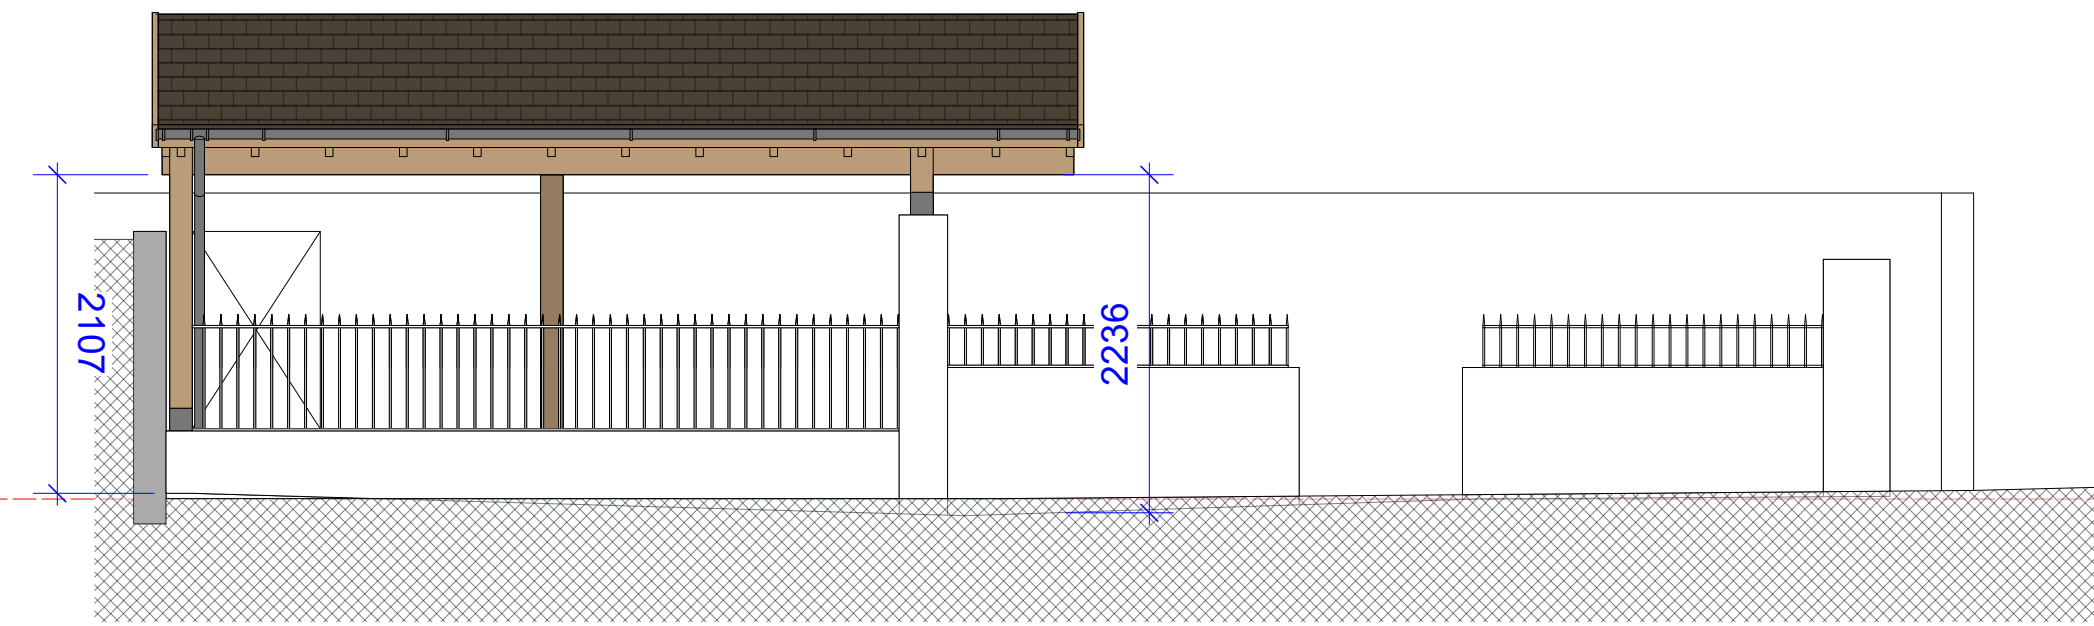
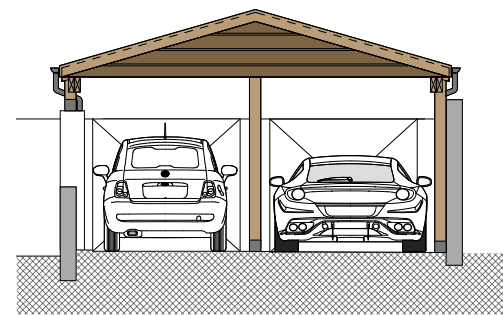
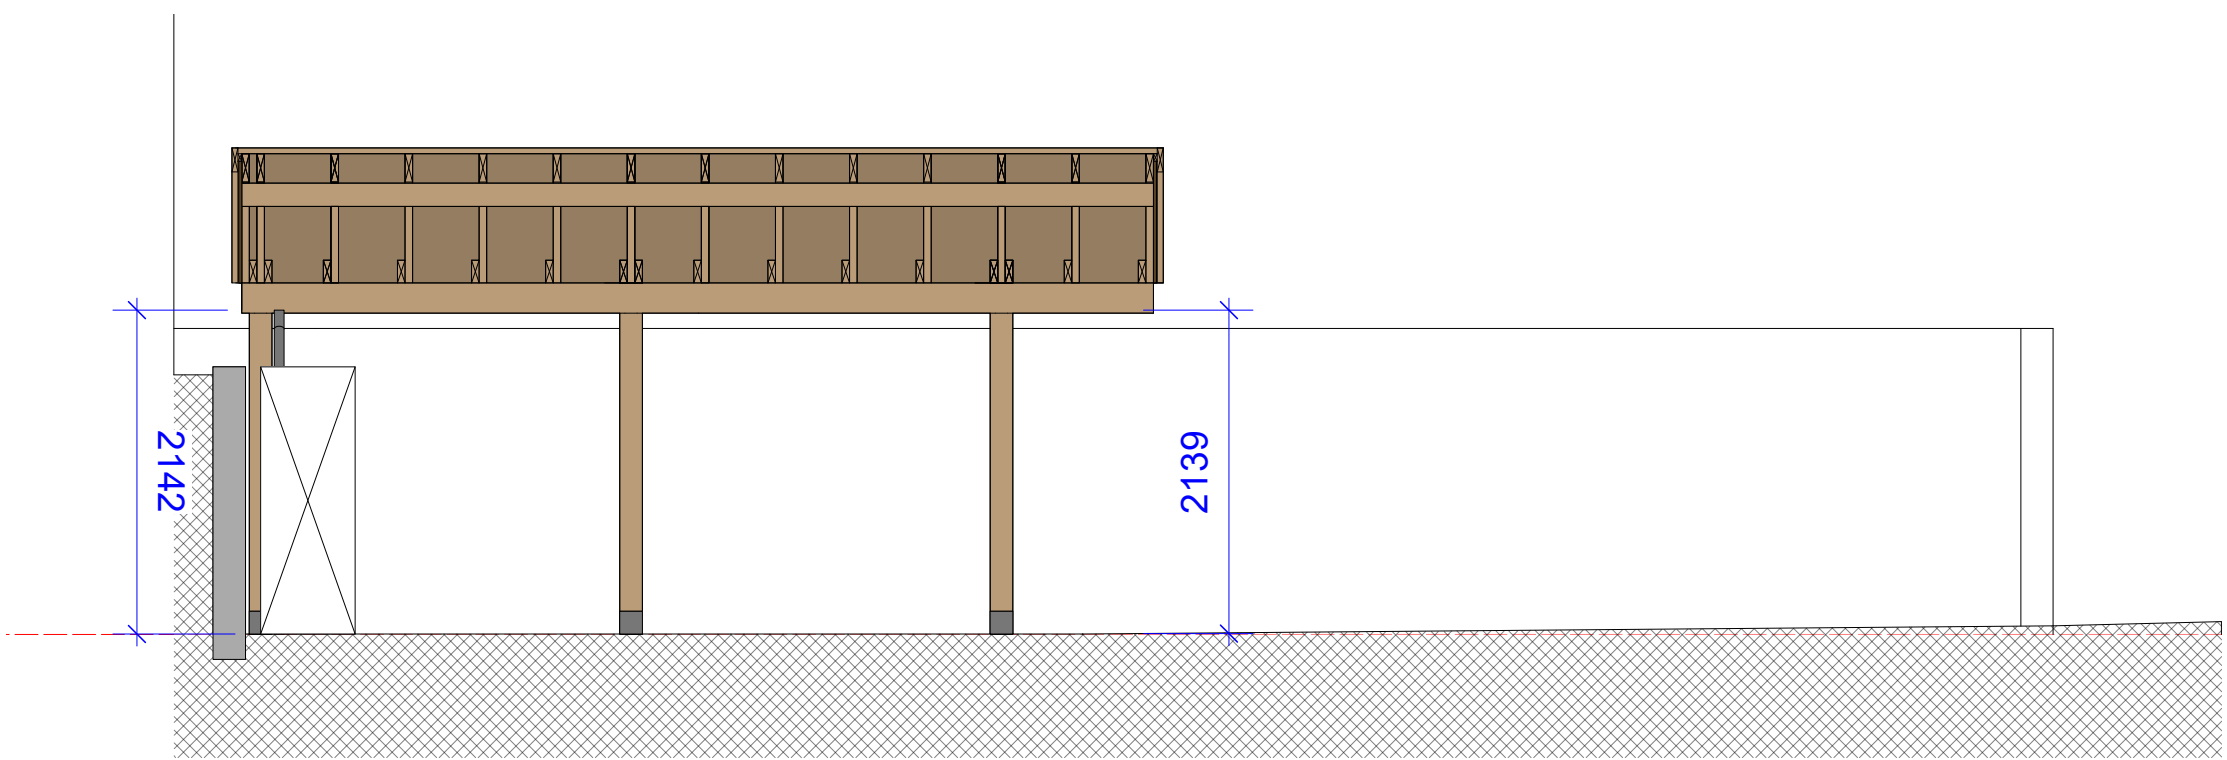
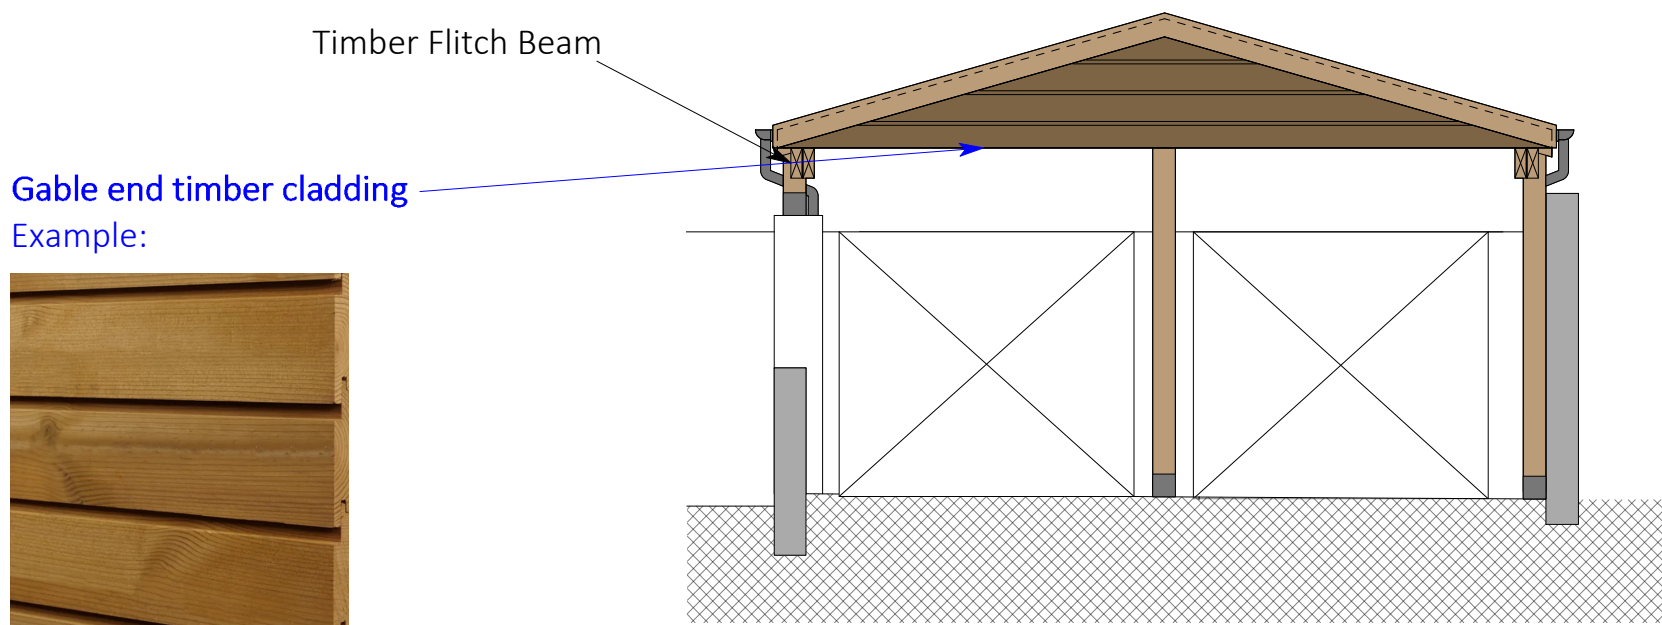
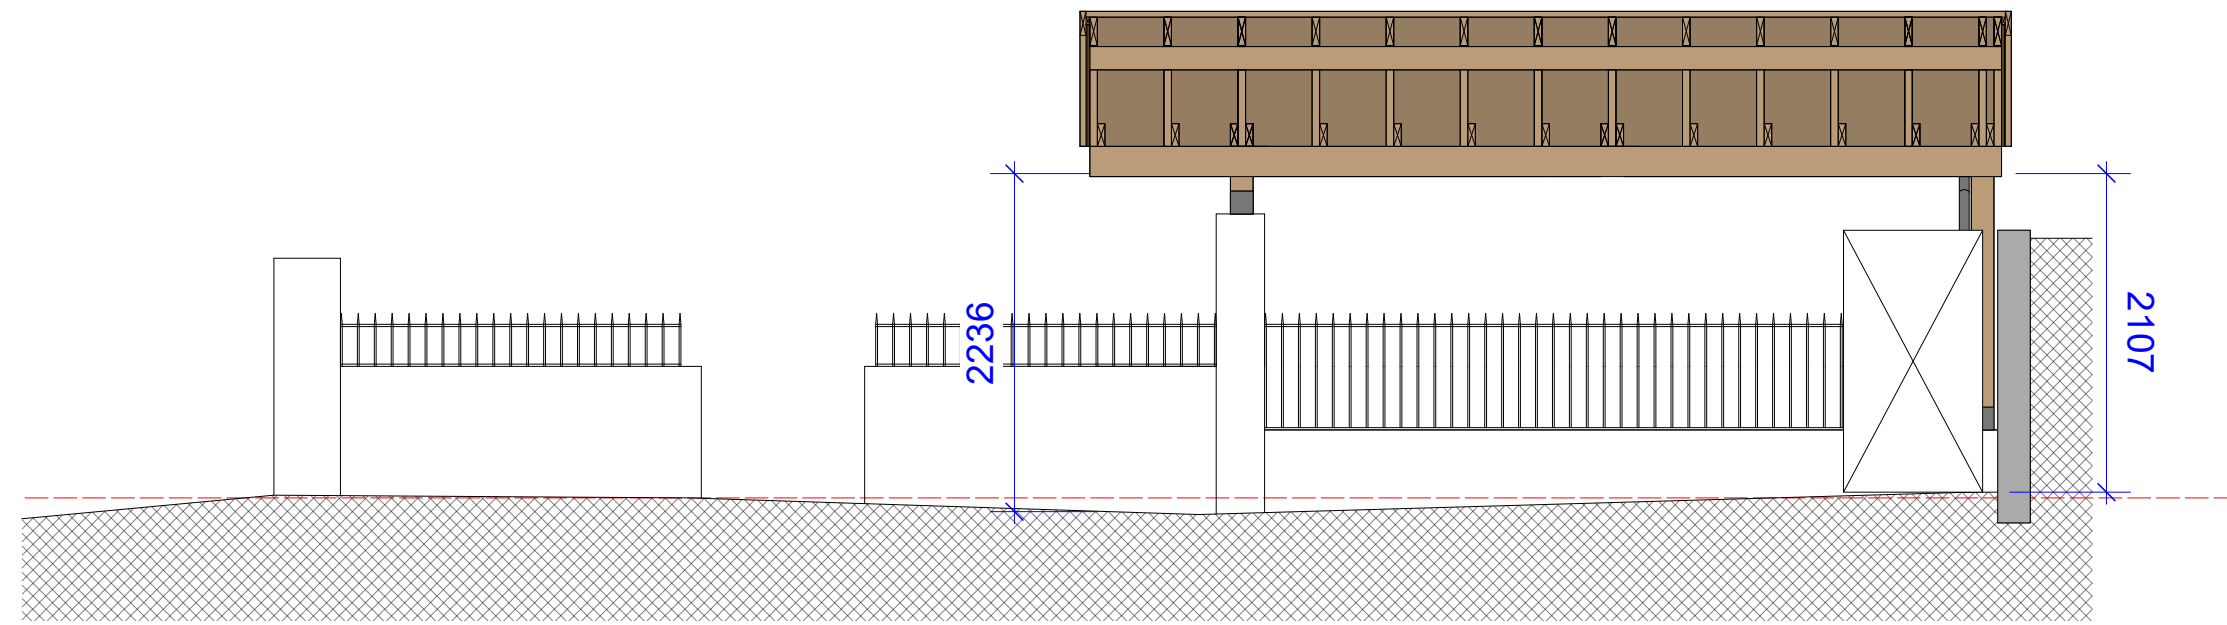
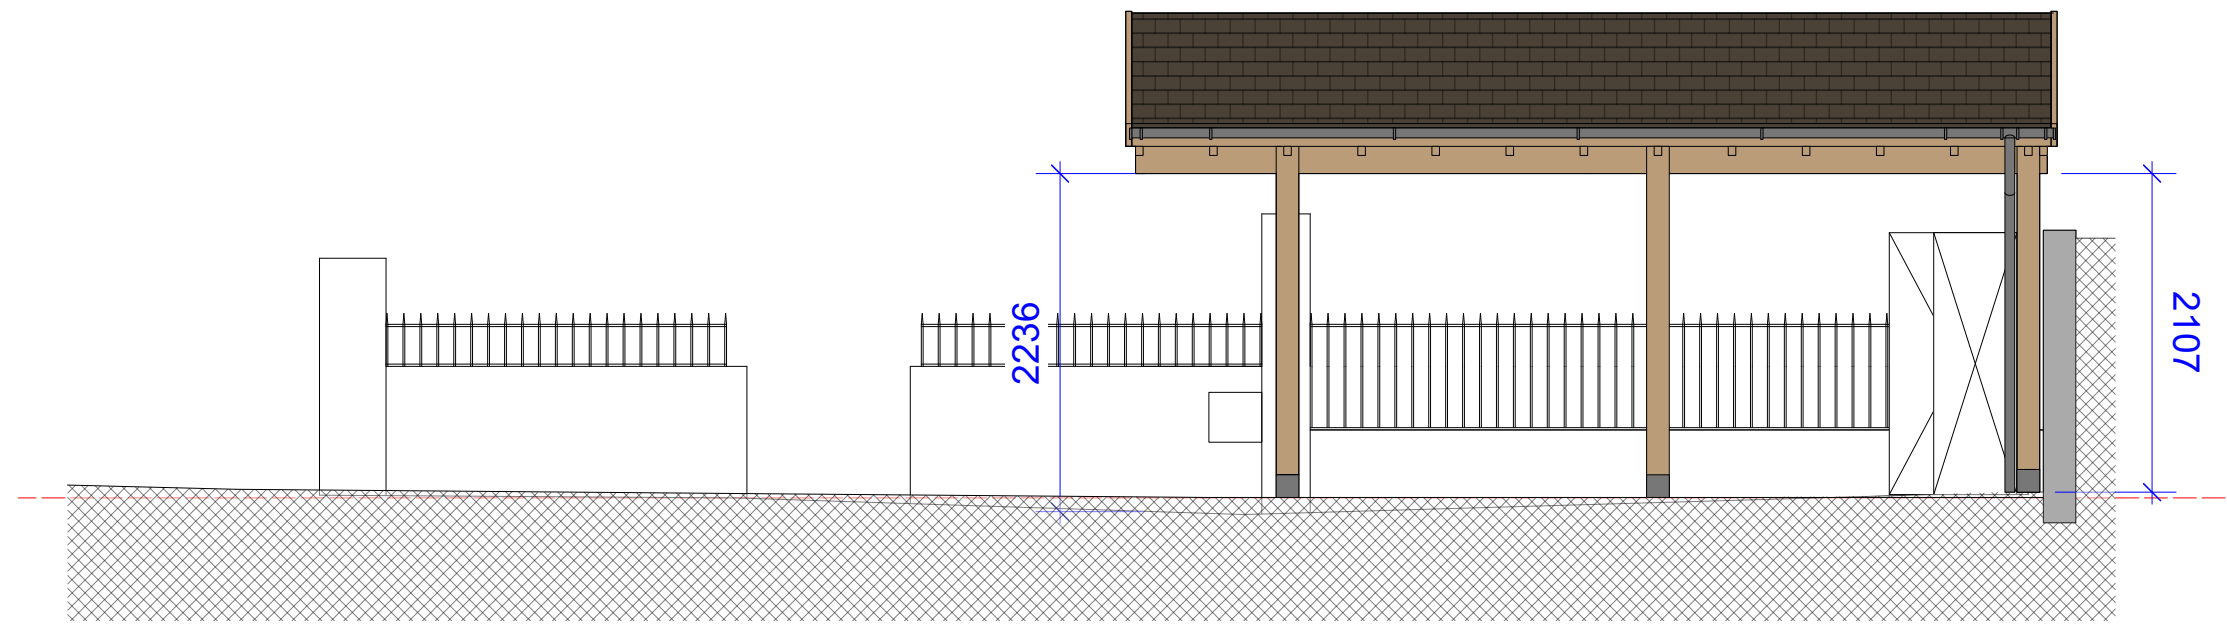


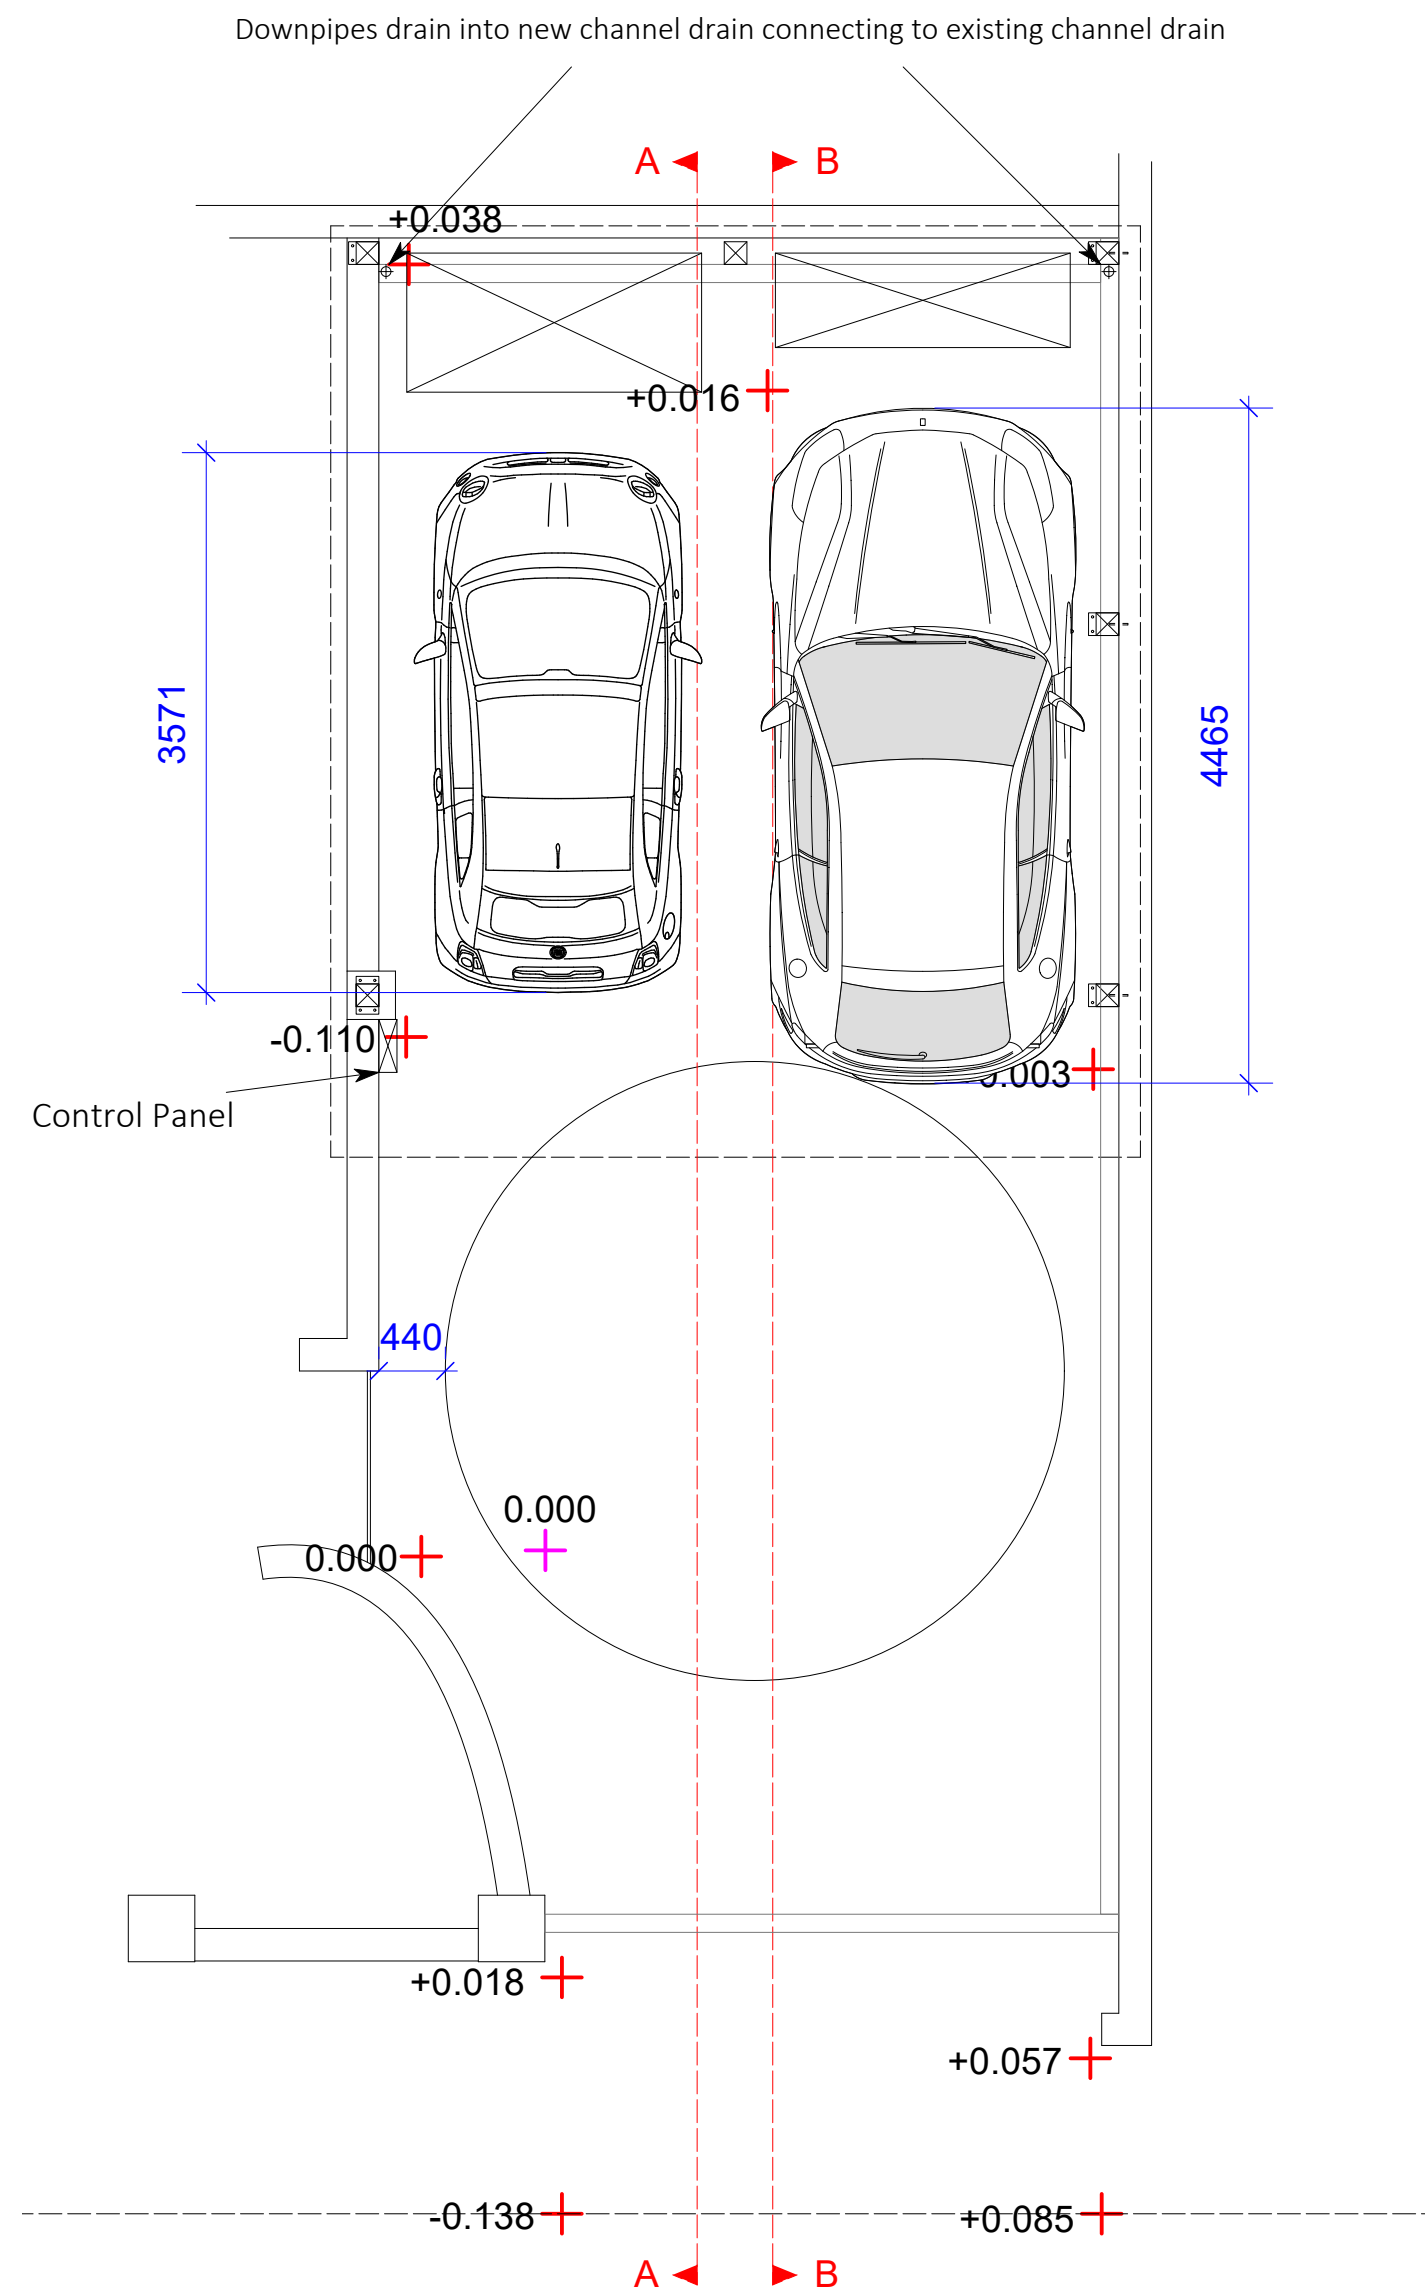


Tiles for 16° roof:

Wienerberger
Sandtoft
Double Pantile Antique No.2

15° at a minimum of 100mm headlap
22.5° at a minimum of 75mm headlap
30° for all sandfaced colours regardless of headlap

9.7 tiles per m2 at 75mm headlap
10.4 tiles per m2 at 100mm headlap

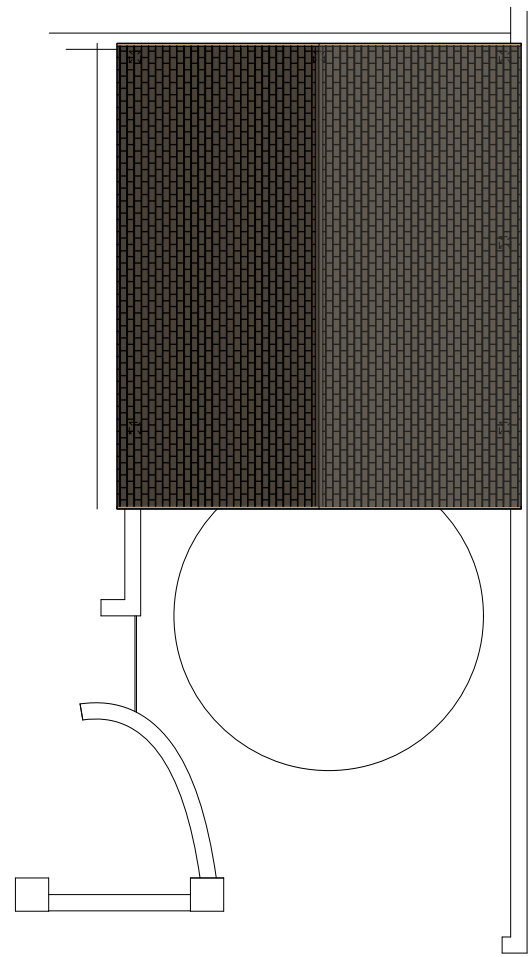

PLN 02 Proposed Roof Plan
1:100

PLANNING

